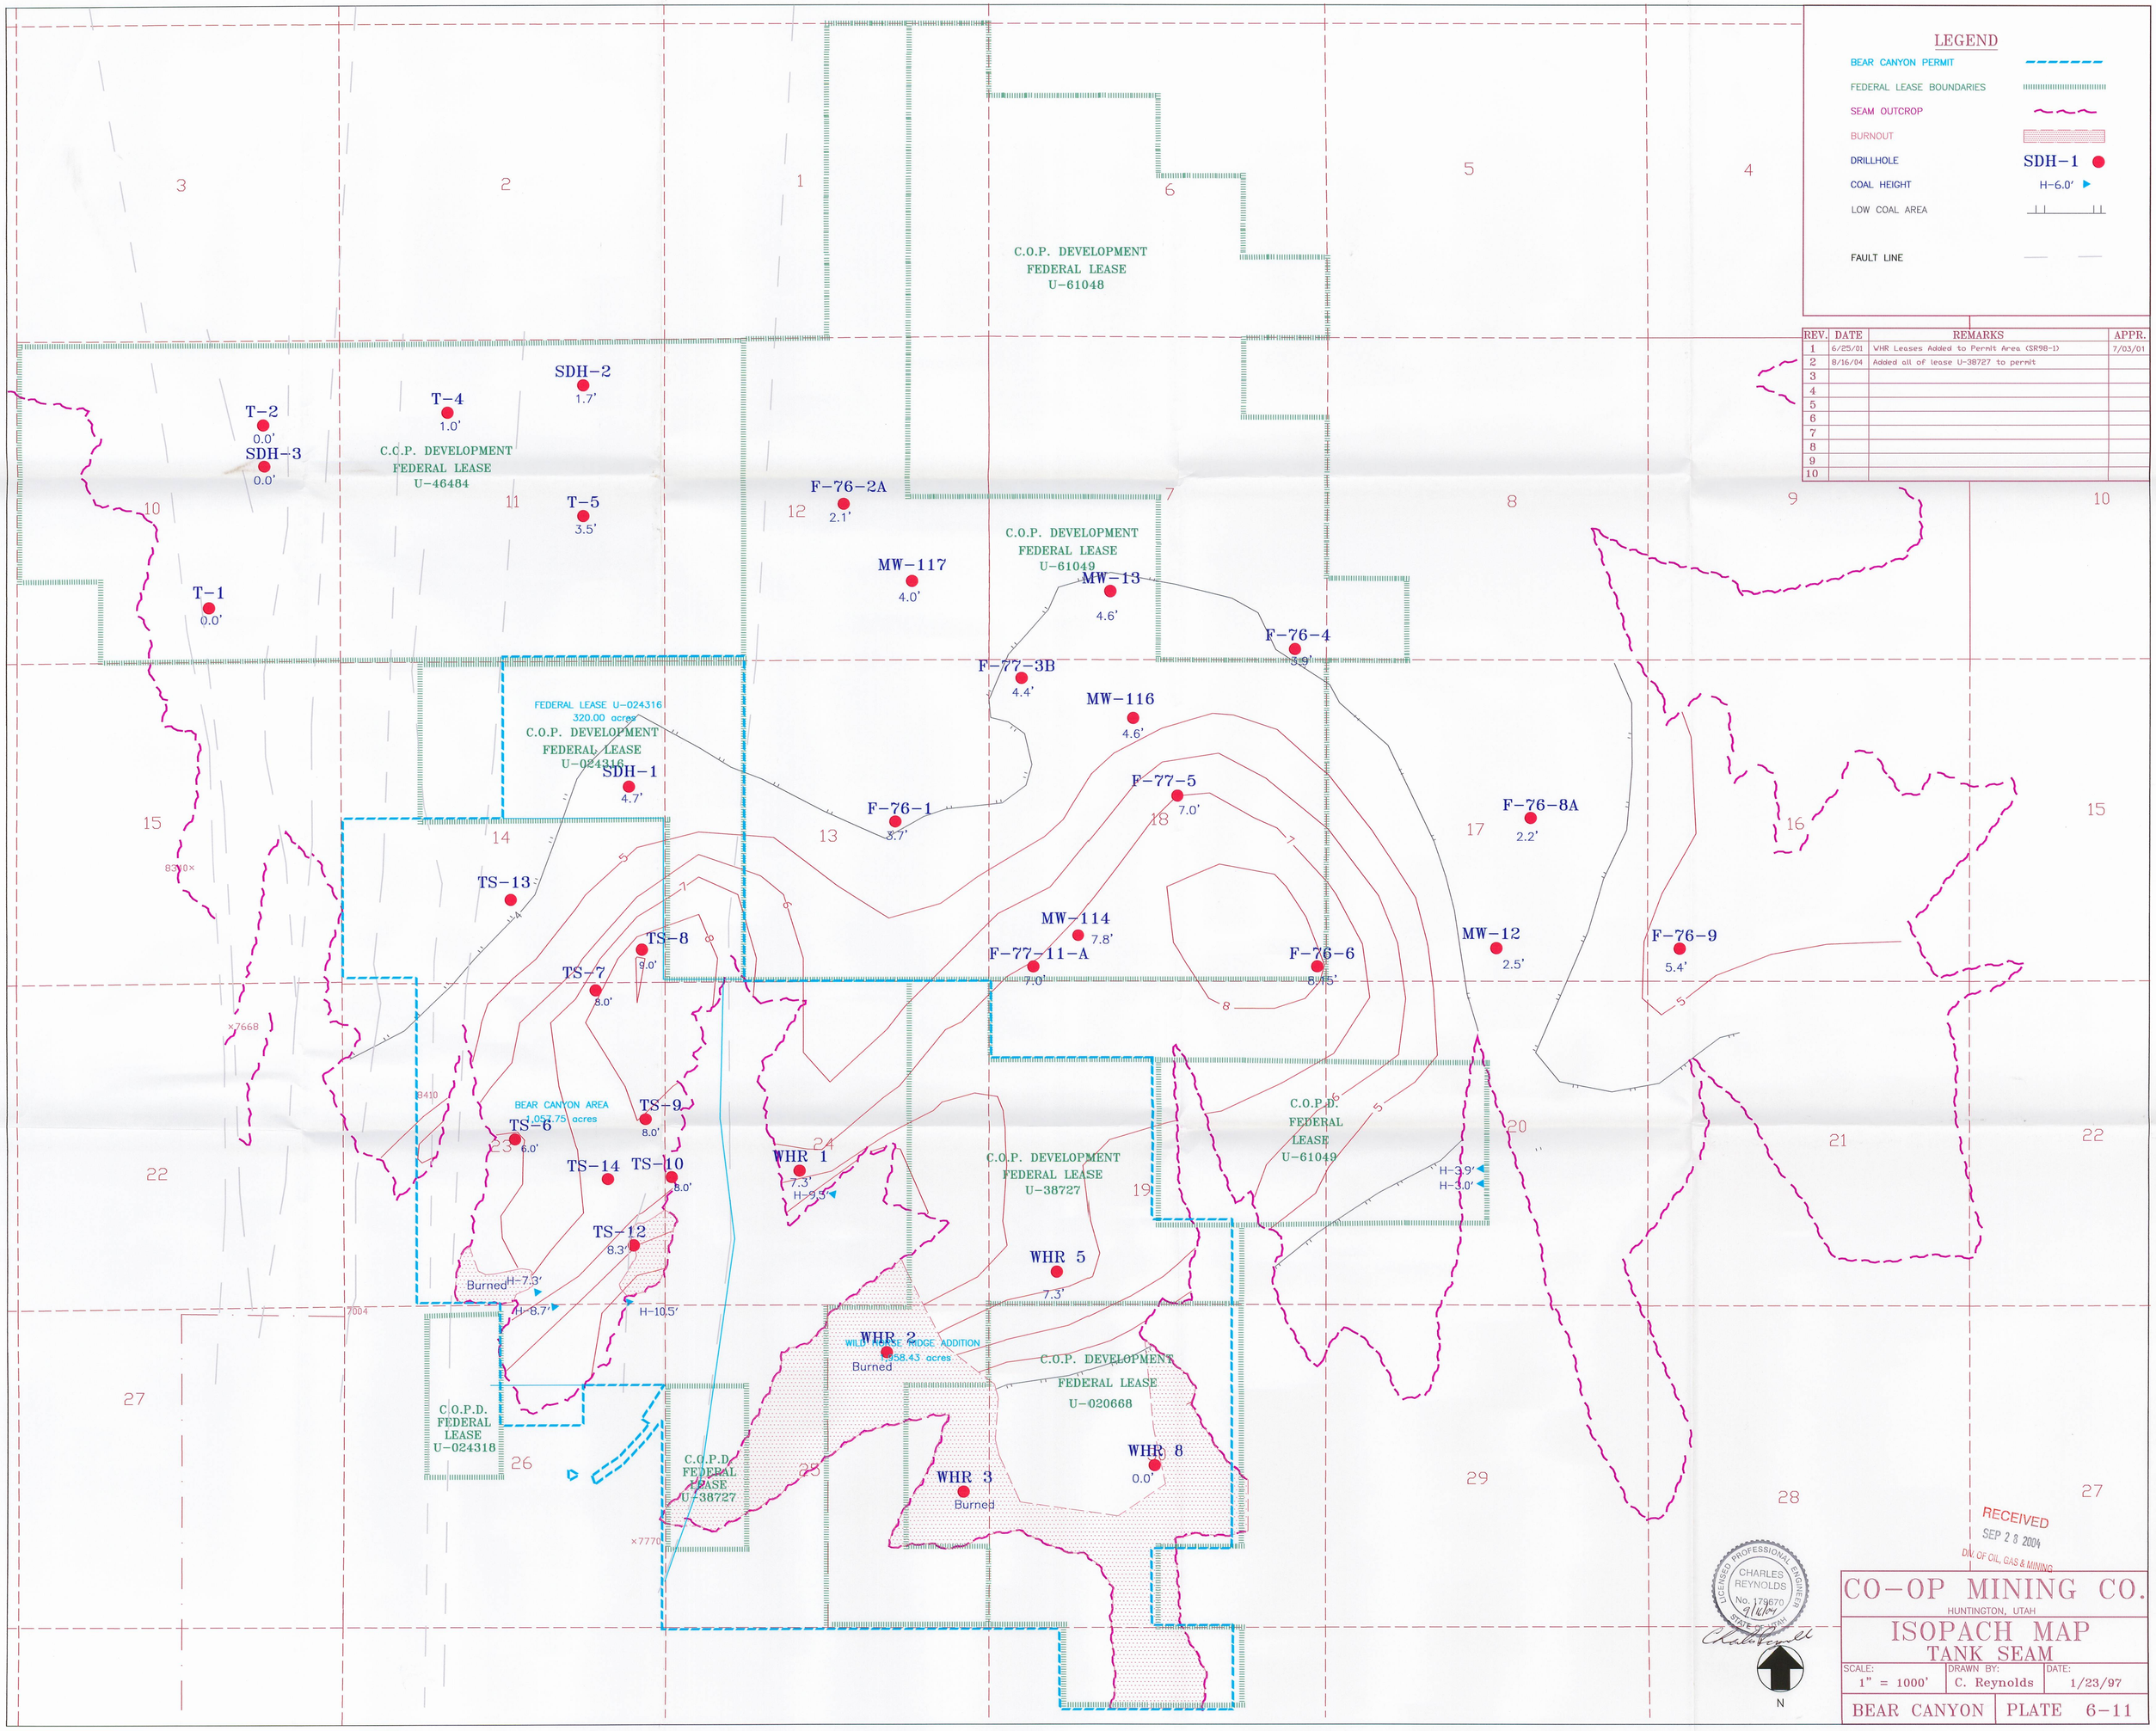

REV.	DATE	REMARKS	APPR.
1	6/25/01	WHR Leases Added to Permit Area (SR98-1)	7/03/01
2	8/16/04	Added all of lease U-38727 to permit	
3			
4			
5			
6			
7			
8			
9			
10			

RECEIVED
SEP 28 2004
DIV. OF OIL, GAS & MINING

LICENSED PROFESSIONAL ENGINEER
CHARLES REYNOLDS
No. 179670
STATE OF UTAH

CO-OP MINING CO.

HUNTINGTON, UTAH

ISOPACH MAP
TANK SEAM

SCALE:	DRAWN BY:	DATE:
1" = 1000'	C. Reynolds	1/23/97

BEAR CANYON | PLATE 6-11