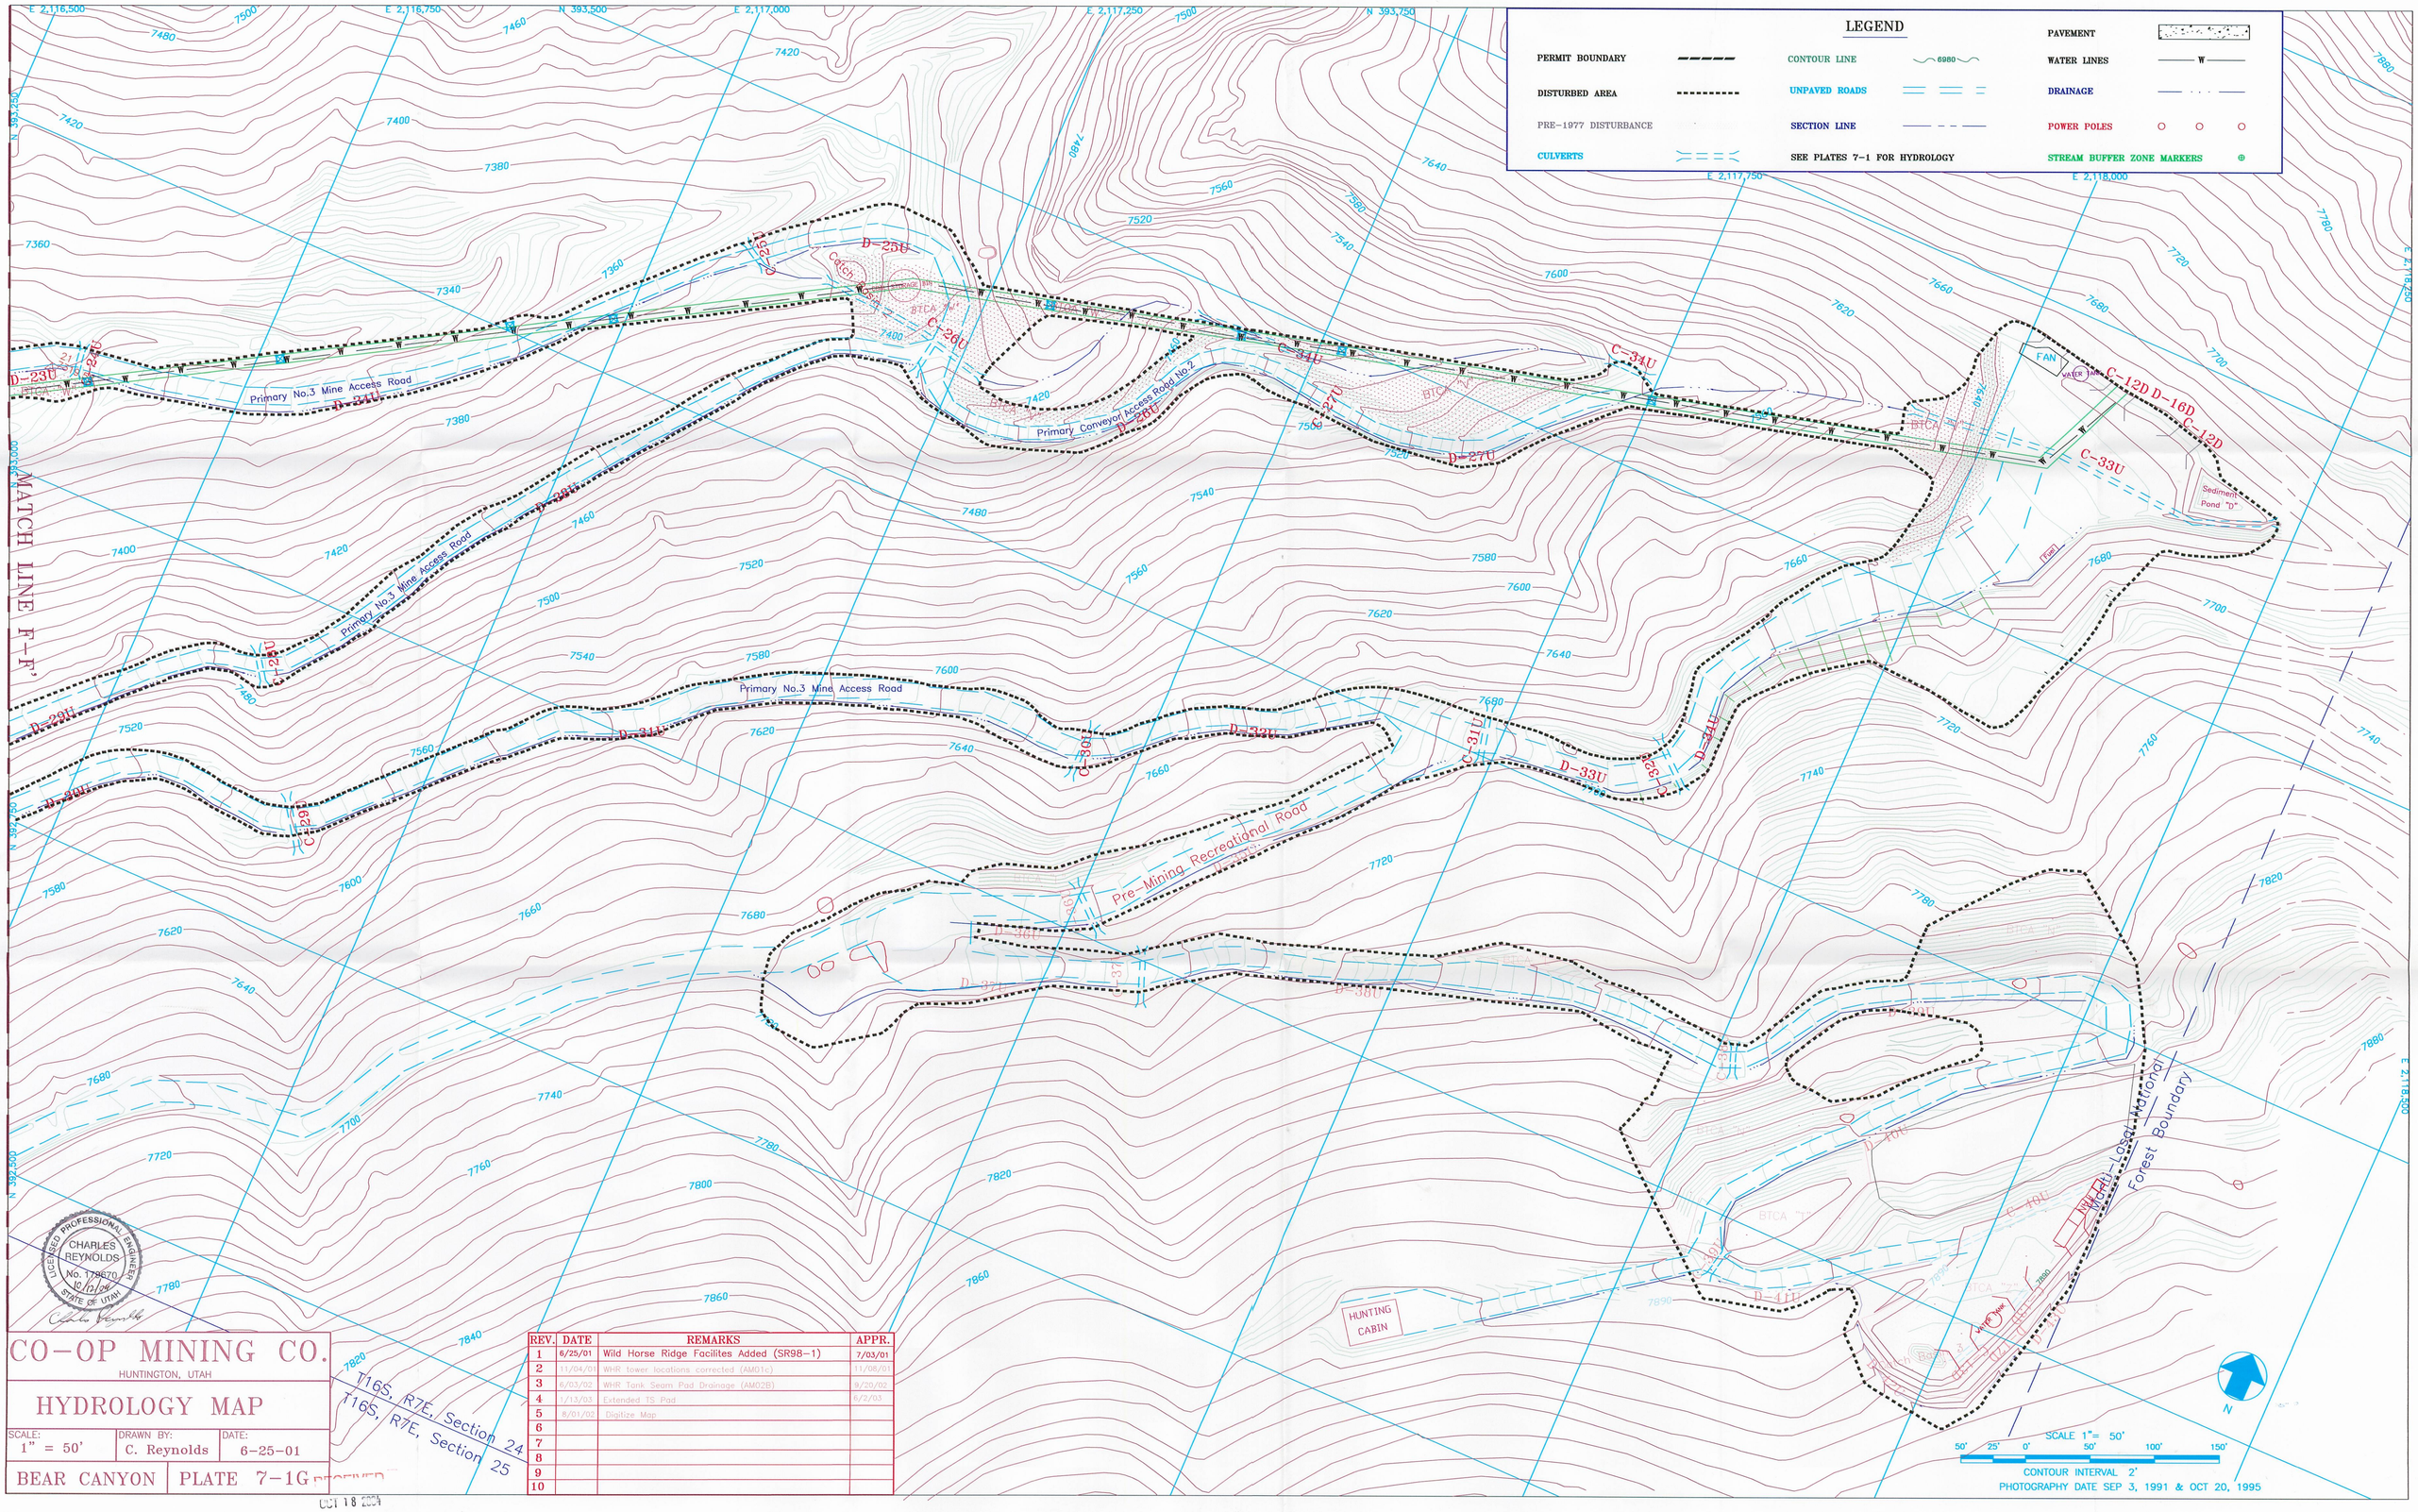

LICENSED PROFESSIONAL ENGINEER
CHARLES REYNOLDS
No. 179870
10/12/04
STATE OF UTAH

CO-OP MINING CO.

HUNTINGTON, UTAH

HYDROLOGY MAP

SCALE:	DRAWN BY:	DATE:
1" = 50'	C. Reynolds	6-25-01

BEAR CANYON | PLATE 7-1G

T16S, R7E, Section 24
T16S, R7E, Section 25

REV.	DATE	REMARKS	APPR.
1	6/25/01	Wild Horse Ridge Facilites Added (SR98-1)	7/03/01
2	11/04/01	WHR tower locations corrected (AM01c)	11/06/01
3	6/03/02	WHR Tank Seam Pad Drainage (AM02B)	9/20/02
4	1/13/03	Extended TS Pad	6/2/03
5	8/01/02	Digitize Map	
6			
7			
8			
9			
10			

RECEIVED
OCT 18 2004
DIV. OF OIL, GAS & MINING