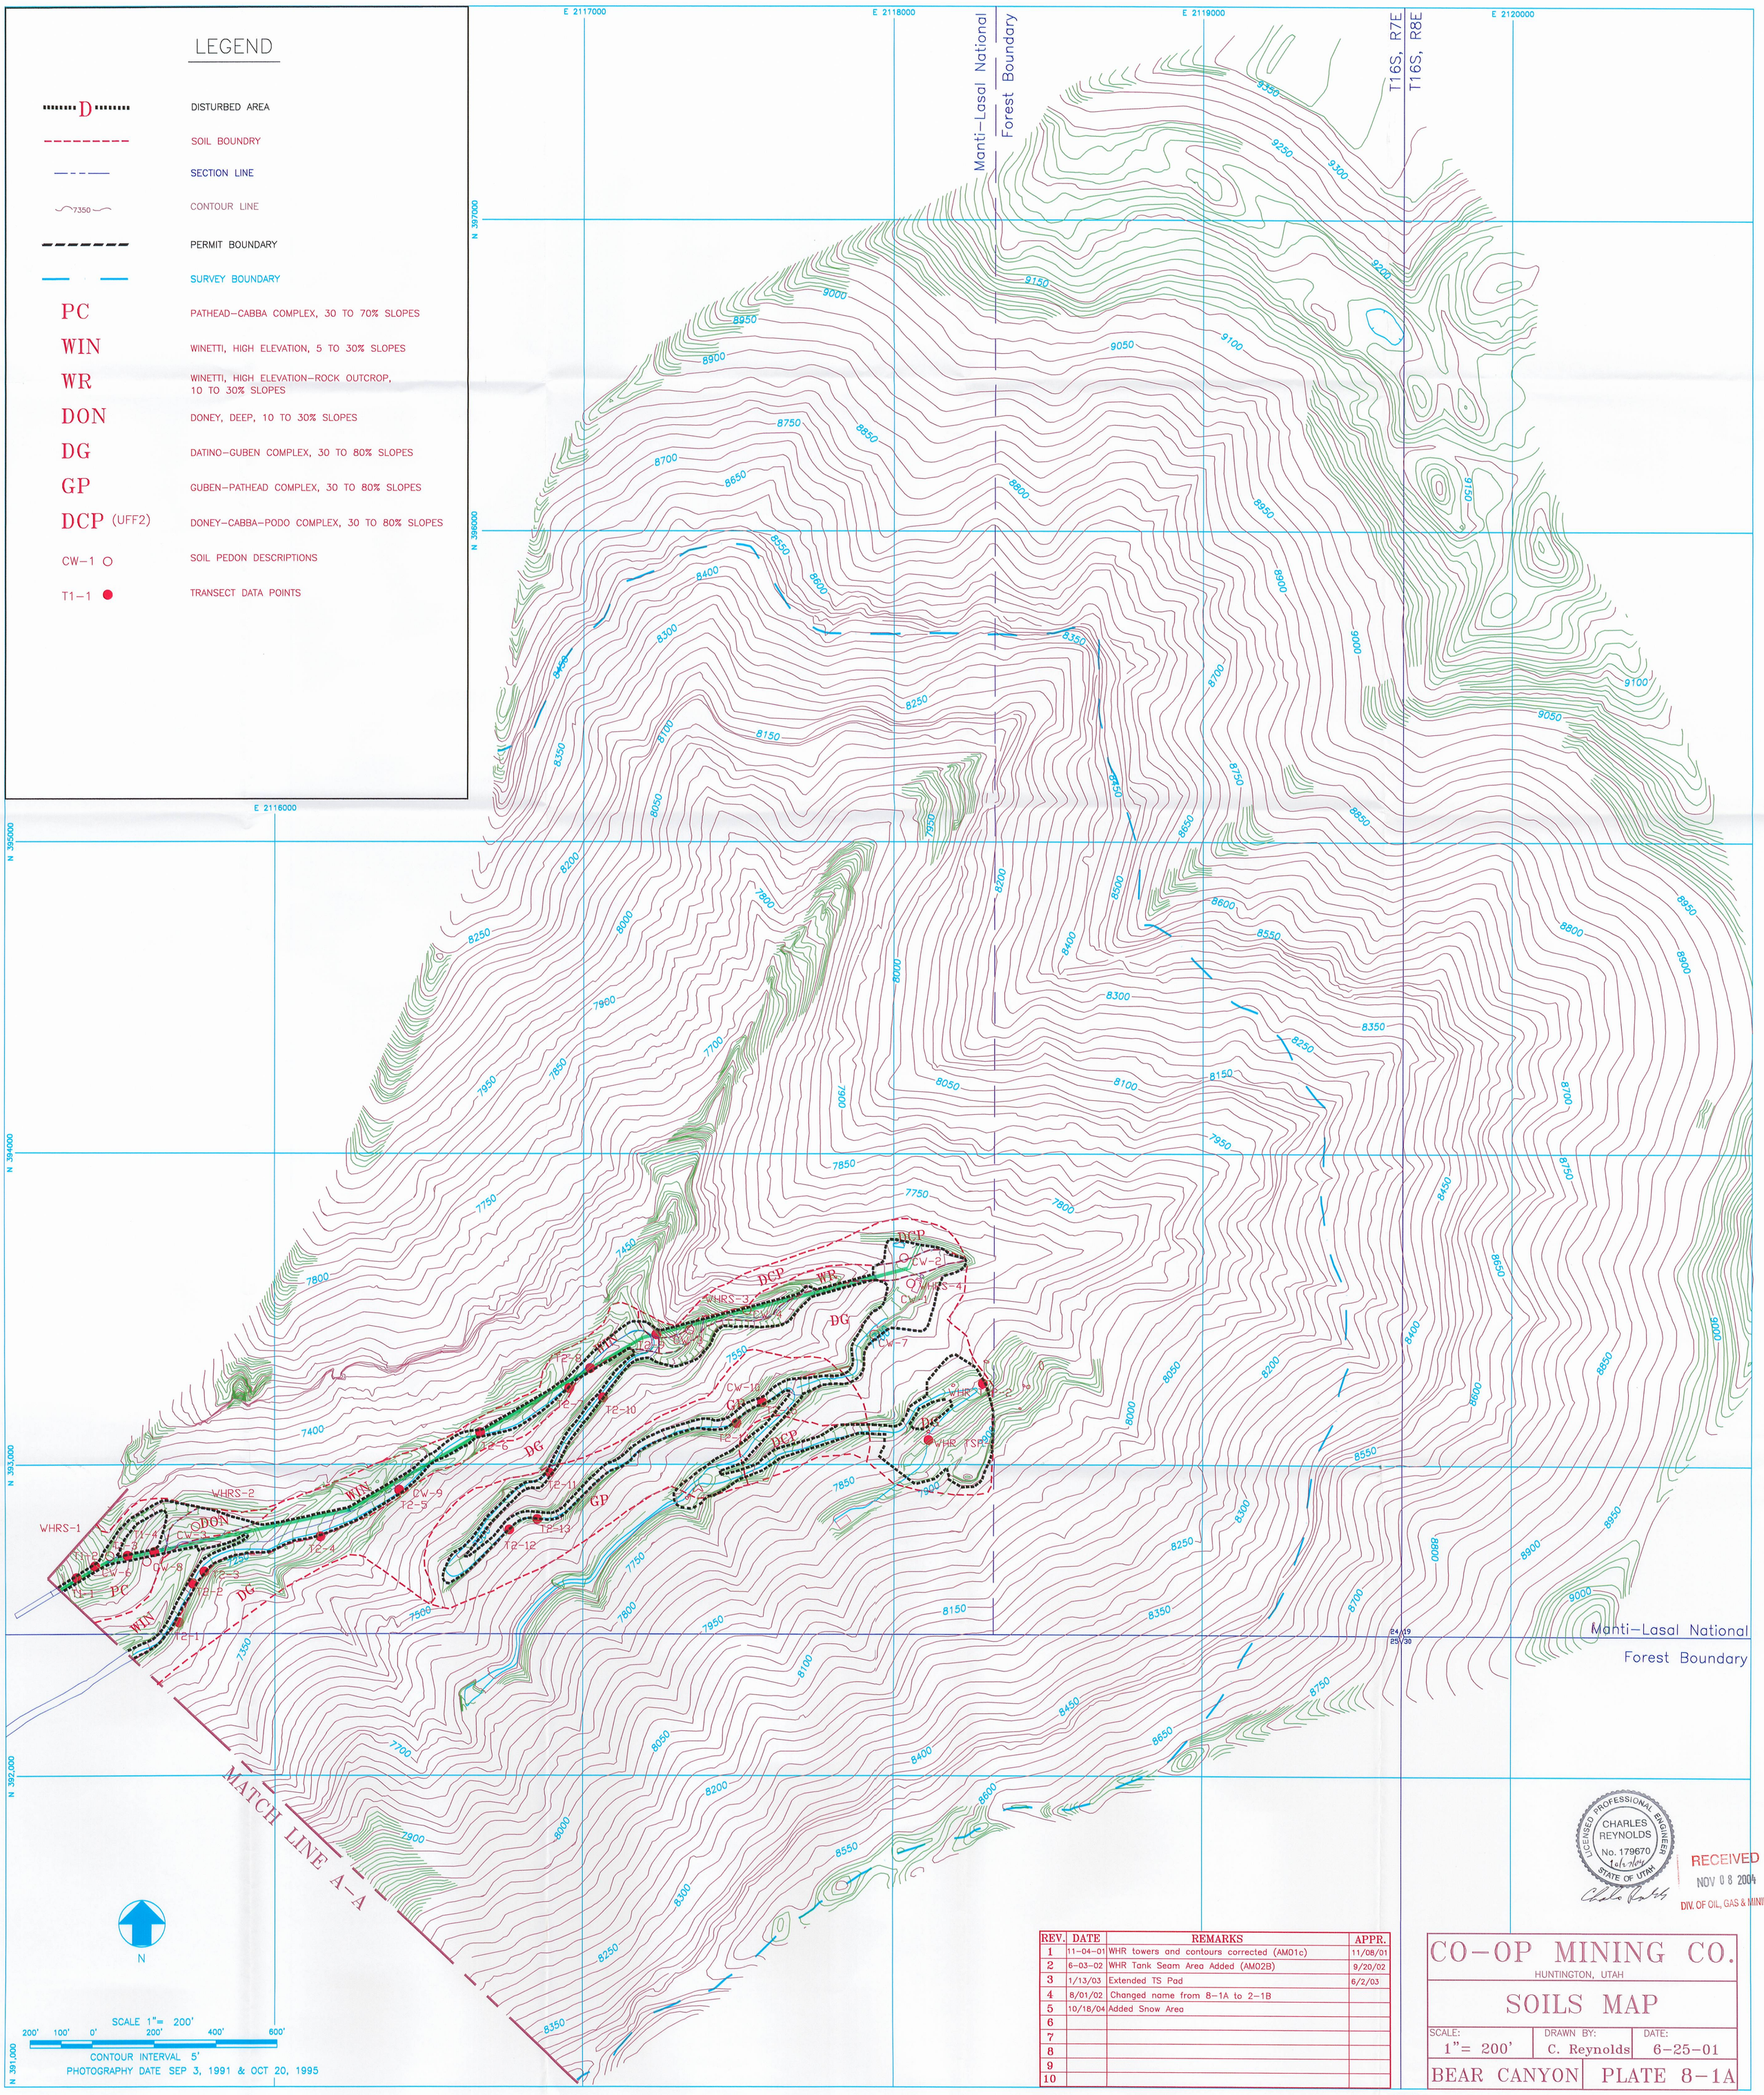


| REV. | DATE | REMARKS | APPR. |
|---|---|---|---|
| 1 | 11–04–01 | WHR towers and contours corrected (AM01c) | 11/08/01 |
| 2 | 6–03–02 | WHR Tank Seam Area Added (AM02B) | 9/20/02 |
| 3 | 1/13/03 | Extended TS Pad | 6/2/03 |
| 4 | 8/01/02 | Changed name from 8–1A to 2–1B | |
| 5 | 10/18/04 | Added Snow Area | |
| 6 | | | |
| 7 | | | |
| 8 | | | |
| 9 | | | |
| 10 | | | |

# CO–OP MINING CO.

HUNTINGTON, UTAH

## SOILS MAP

| SCALE: | DRAWN BY: | DATE: |
|---|---|---|
| 1"= 200' | C. Reynolds | 6–25–01 |

BEAR CANYON PLATE 8–1A