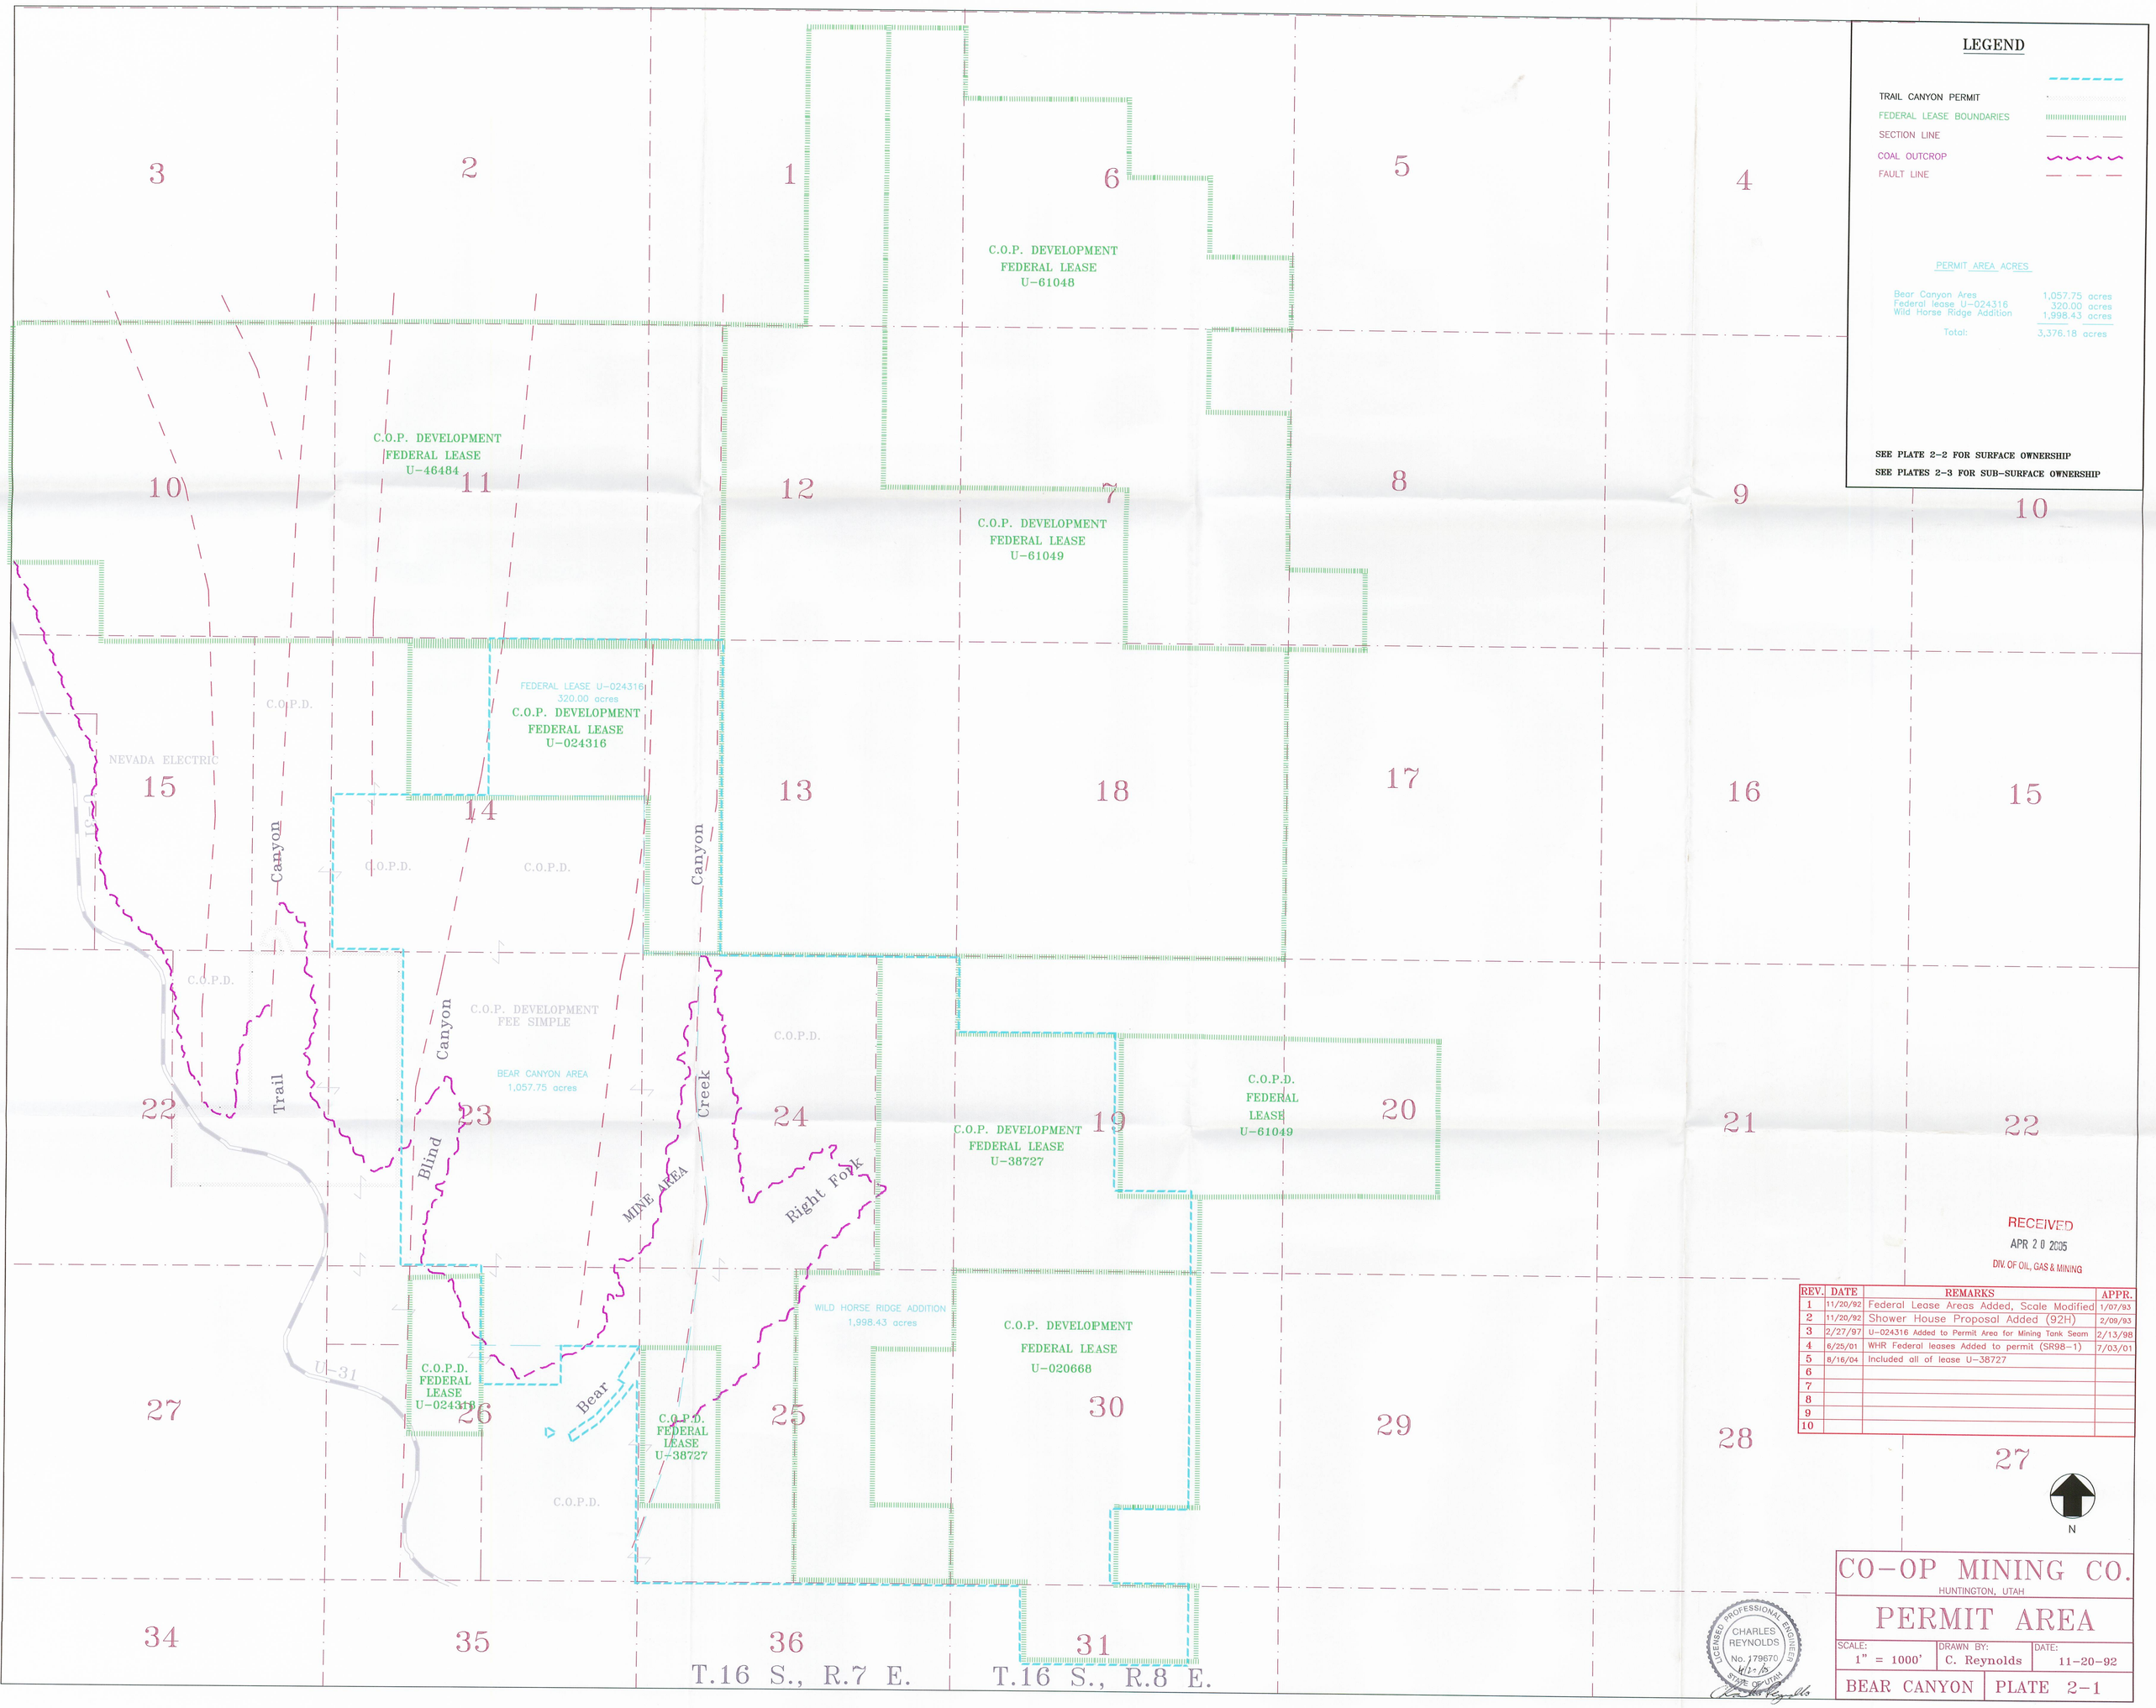
LEGEND
TRAIL CANYON PERMIT
FEDERAL LEASE BOUNDARIES
SECTION LINE
COAL OUTCROP
FAULT LINE
PERMIT AREA ACRES
Bear Canyon Ares 1,057.75 acres
Federal lease U-024316 320.00 acres
Wild Horse Ridge Addition 1,998.43 acres
Total: 3,376.18 acres
SEE PLATE 2-2 FOR SURFACE OWNERSHIP
SEE PLATES 2-3 FOR SUB-SURFACE OWNERSHIP
C.O.P. DEVELOPMENT FEDERAL LEASE U-61048
C.O.P. DEVELOPMENT FEDERAL LEASE U-46484
C.O.P. DEVELOPMENT FEDERAL LEASE U-61049
FEDERAL LEASE U-024316 320.00 acres
C.O.P. DEVELOPMENT FEDERAL LEASE U-024316
NEVADA ELECTRIC
C.O.P.D.
C.O.P. DEVELOPMENT FEE SIMPLE
BEAR CANYON AREA 1,057.75 acres
C.O.P. DEVELOPMENT FEDERAL LEASE U-38727
C.O.P.D. FEDERAL LEASE U-61049
WILD HORSE RIDGE ADDITION 1,998.43 acres
C.O.P. DEVELOPMENT FEDERAL LEASE U-020668
C.O.P.D. FEDERAL LEASE U-024316
C.O.P.D. FEDERAL LEASE U-38727
Left Trail Canyon
Blind Canyon
Bear Creek
MINE AREA
Right Fork
U-31
T.16 S., R.7 E.
T.16 S., R.8 E.
RECEIVED
APR 20 2005
DIV. OF OIL, GAS & MINING
REV. DATE REMARKS APPR.
1 11/20/92 Federal Lease Areas Added, Scale Modified 1/07/93
2 11/20/92 Shower House Proposal Added (92H) 2/09/93
3 2/27/97 U-024316 Added to Permit Area for Mining Tank Seam 2/13/98
4 6/25/01 WHR Federal leases Added to permit (SR98-1) 7/03/01
5 8/16/04 Included all of lease U-38727
N
LICENSED PROFESSIONAL ENGINEER CHARLES REYNOLDS No. 179670 STATE OF UTAH
CO-OP MINING CO.
HUNTINGTON, UTAH
PERMIT AREA
SCALE: 1" = 1000'
DRAWN BY: C. Reynolds
DATE: 11-20-92
BEAR CANYON
PLATE 2-1