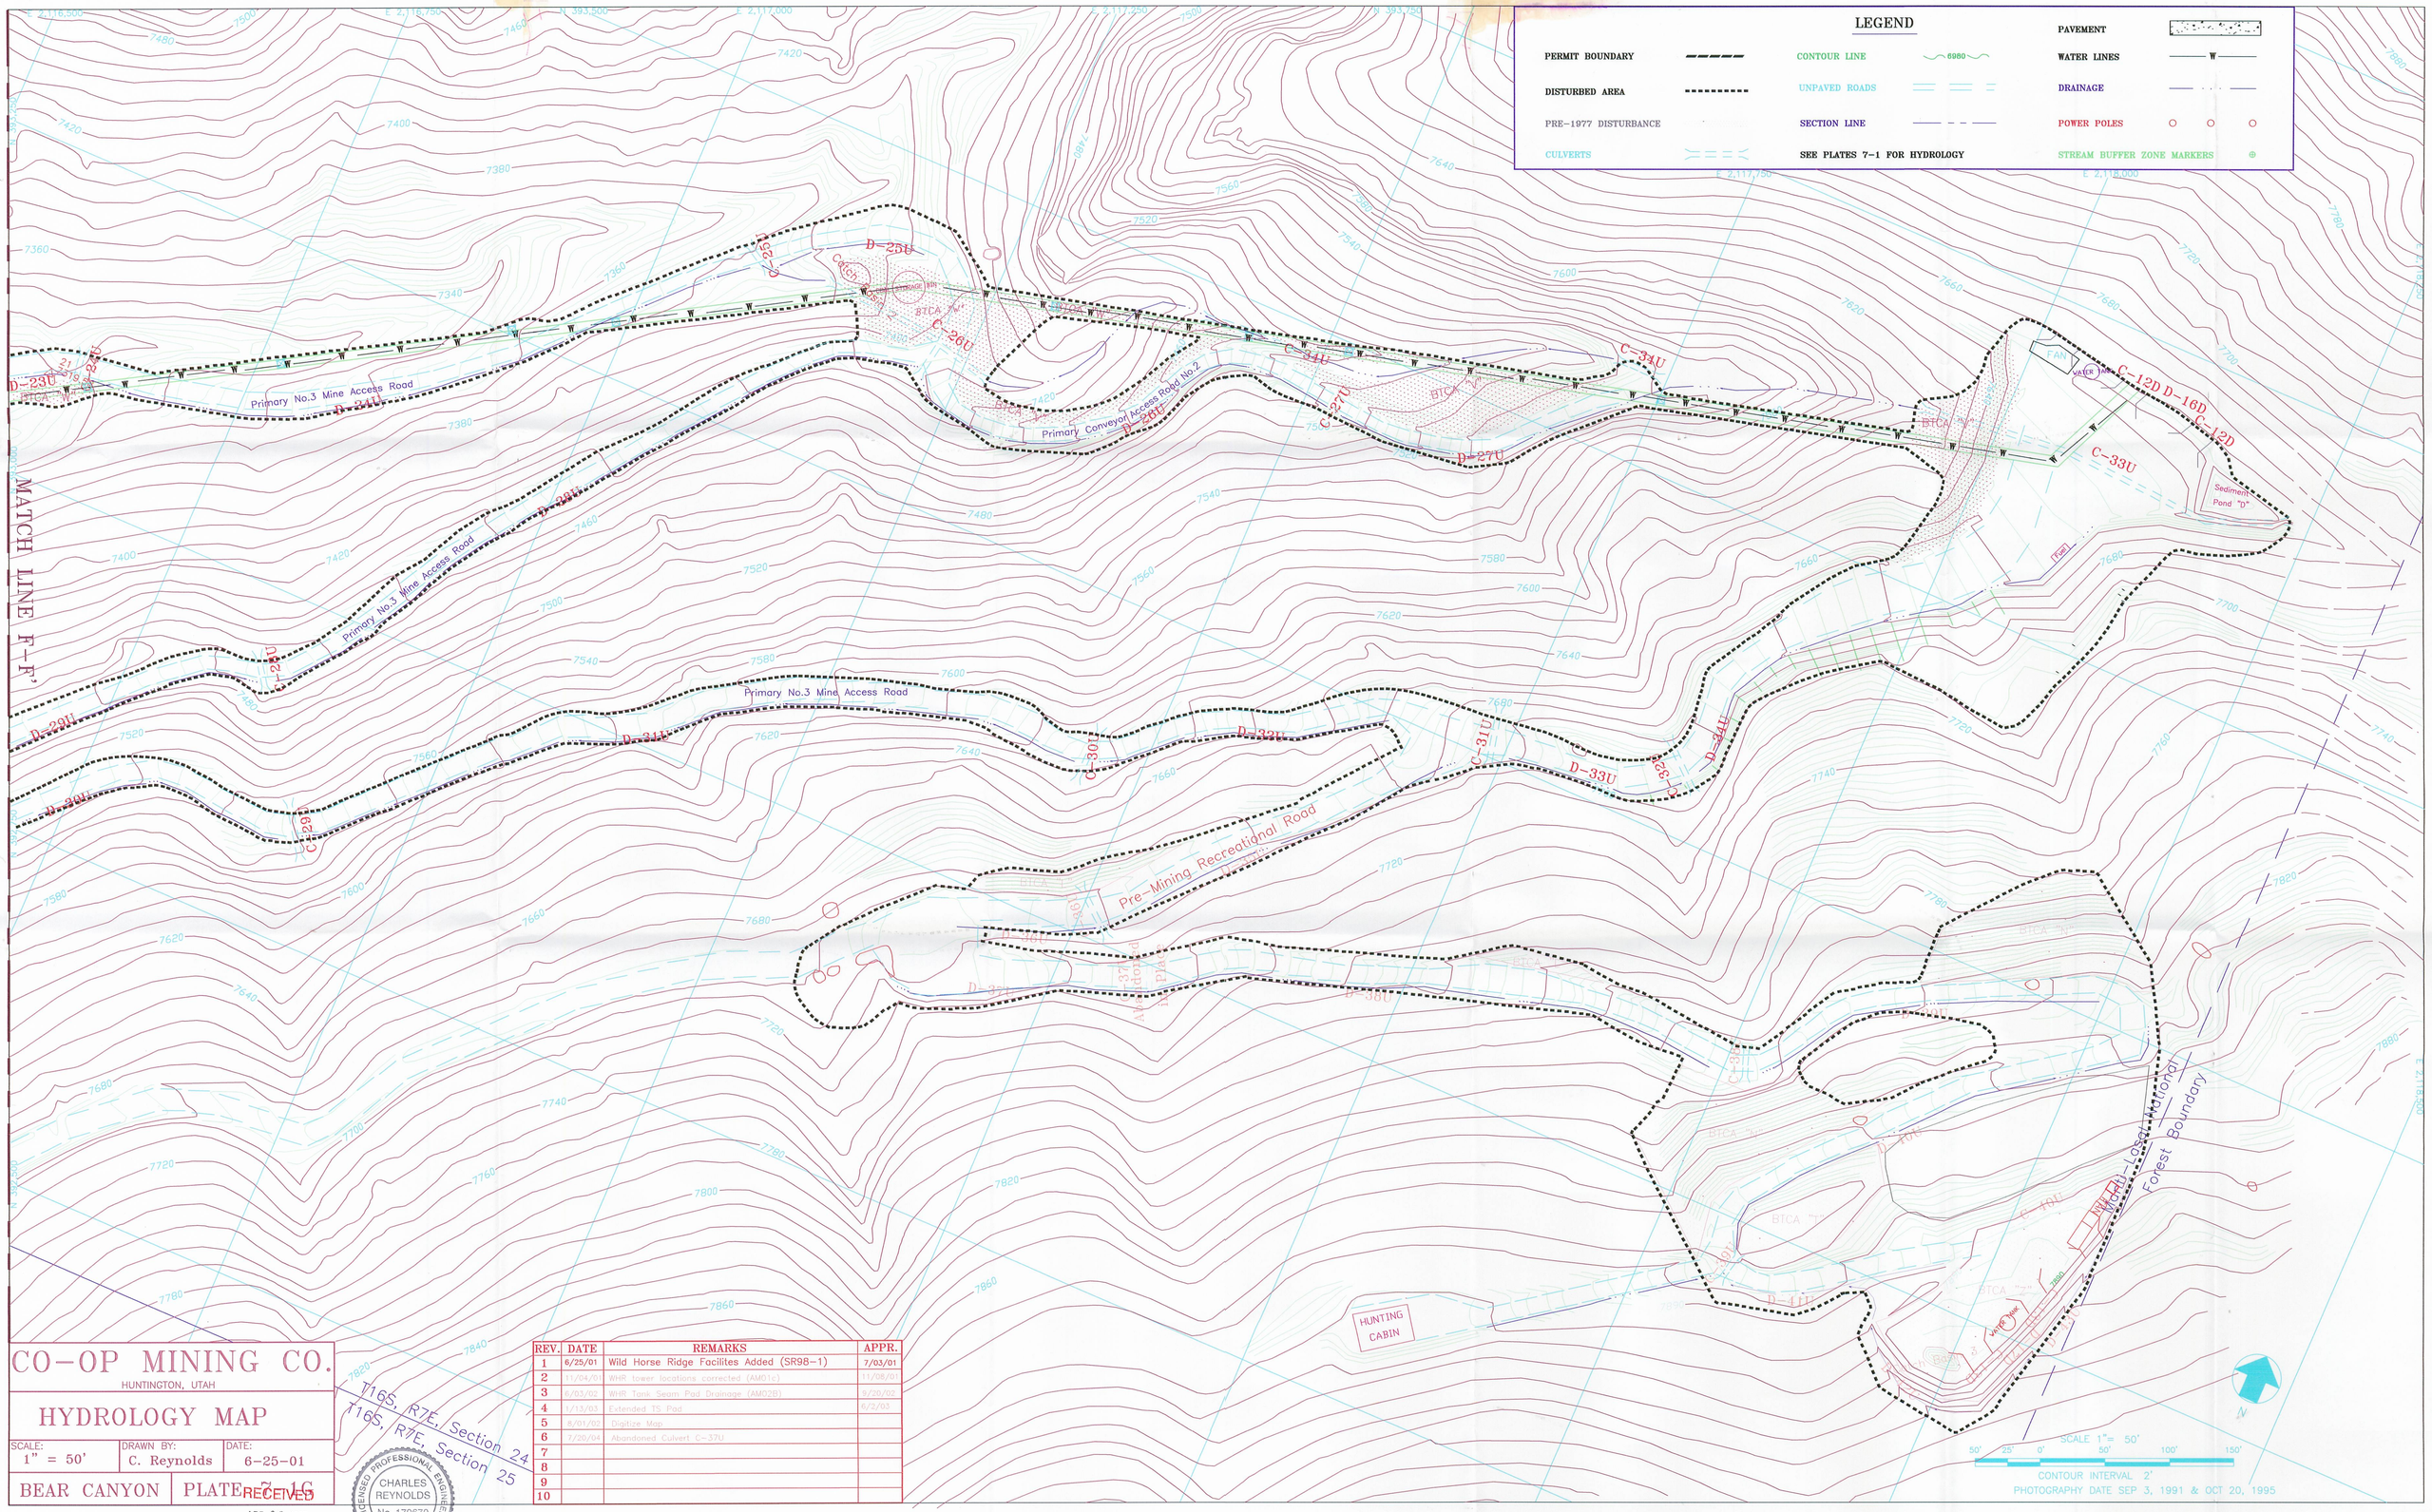

CO-OP MINING CO.
HUNTINGTON, UTAH

HYDROLOGY MAP

SCALE:	DRAWN BY:	DATE:
1" = 50'	C. Reynolds	6-25-01

BEAR CANYON PLATE 7-1C

REV.	DATE	REMARKS	APPR.
1	6/25/01	Wild Horse Ridge Facilites Added (SR98-1)	7/03/01
2	11/04/01	WHR tower locations corrected (AM01c)	11/08/01
3	6/03/02	WHR Tank Seam Pad Drainage (AM02B)	9/20/02
4	1/13/03	Extended TS Pad	6/2/03
5	8/01/02	Digitize Map	
6	7/20/04	Abandoned Culvert C-37U	
7			
8			
9			
10			

LICENSED PROFESSIONAL ENGINEER
CHARLES REYNOLDS
No. 179670
STATE OF UTAH

RECEIVED
APR 20 2005
DIV. OF OIL, GAS & MINING