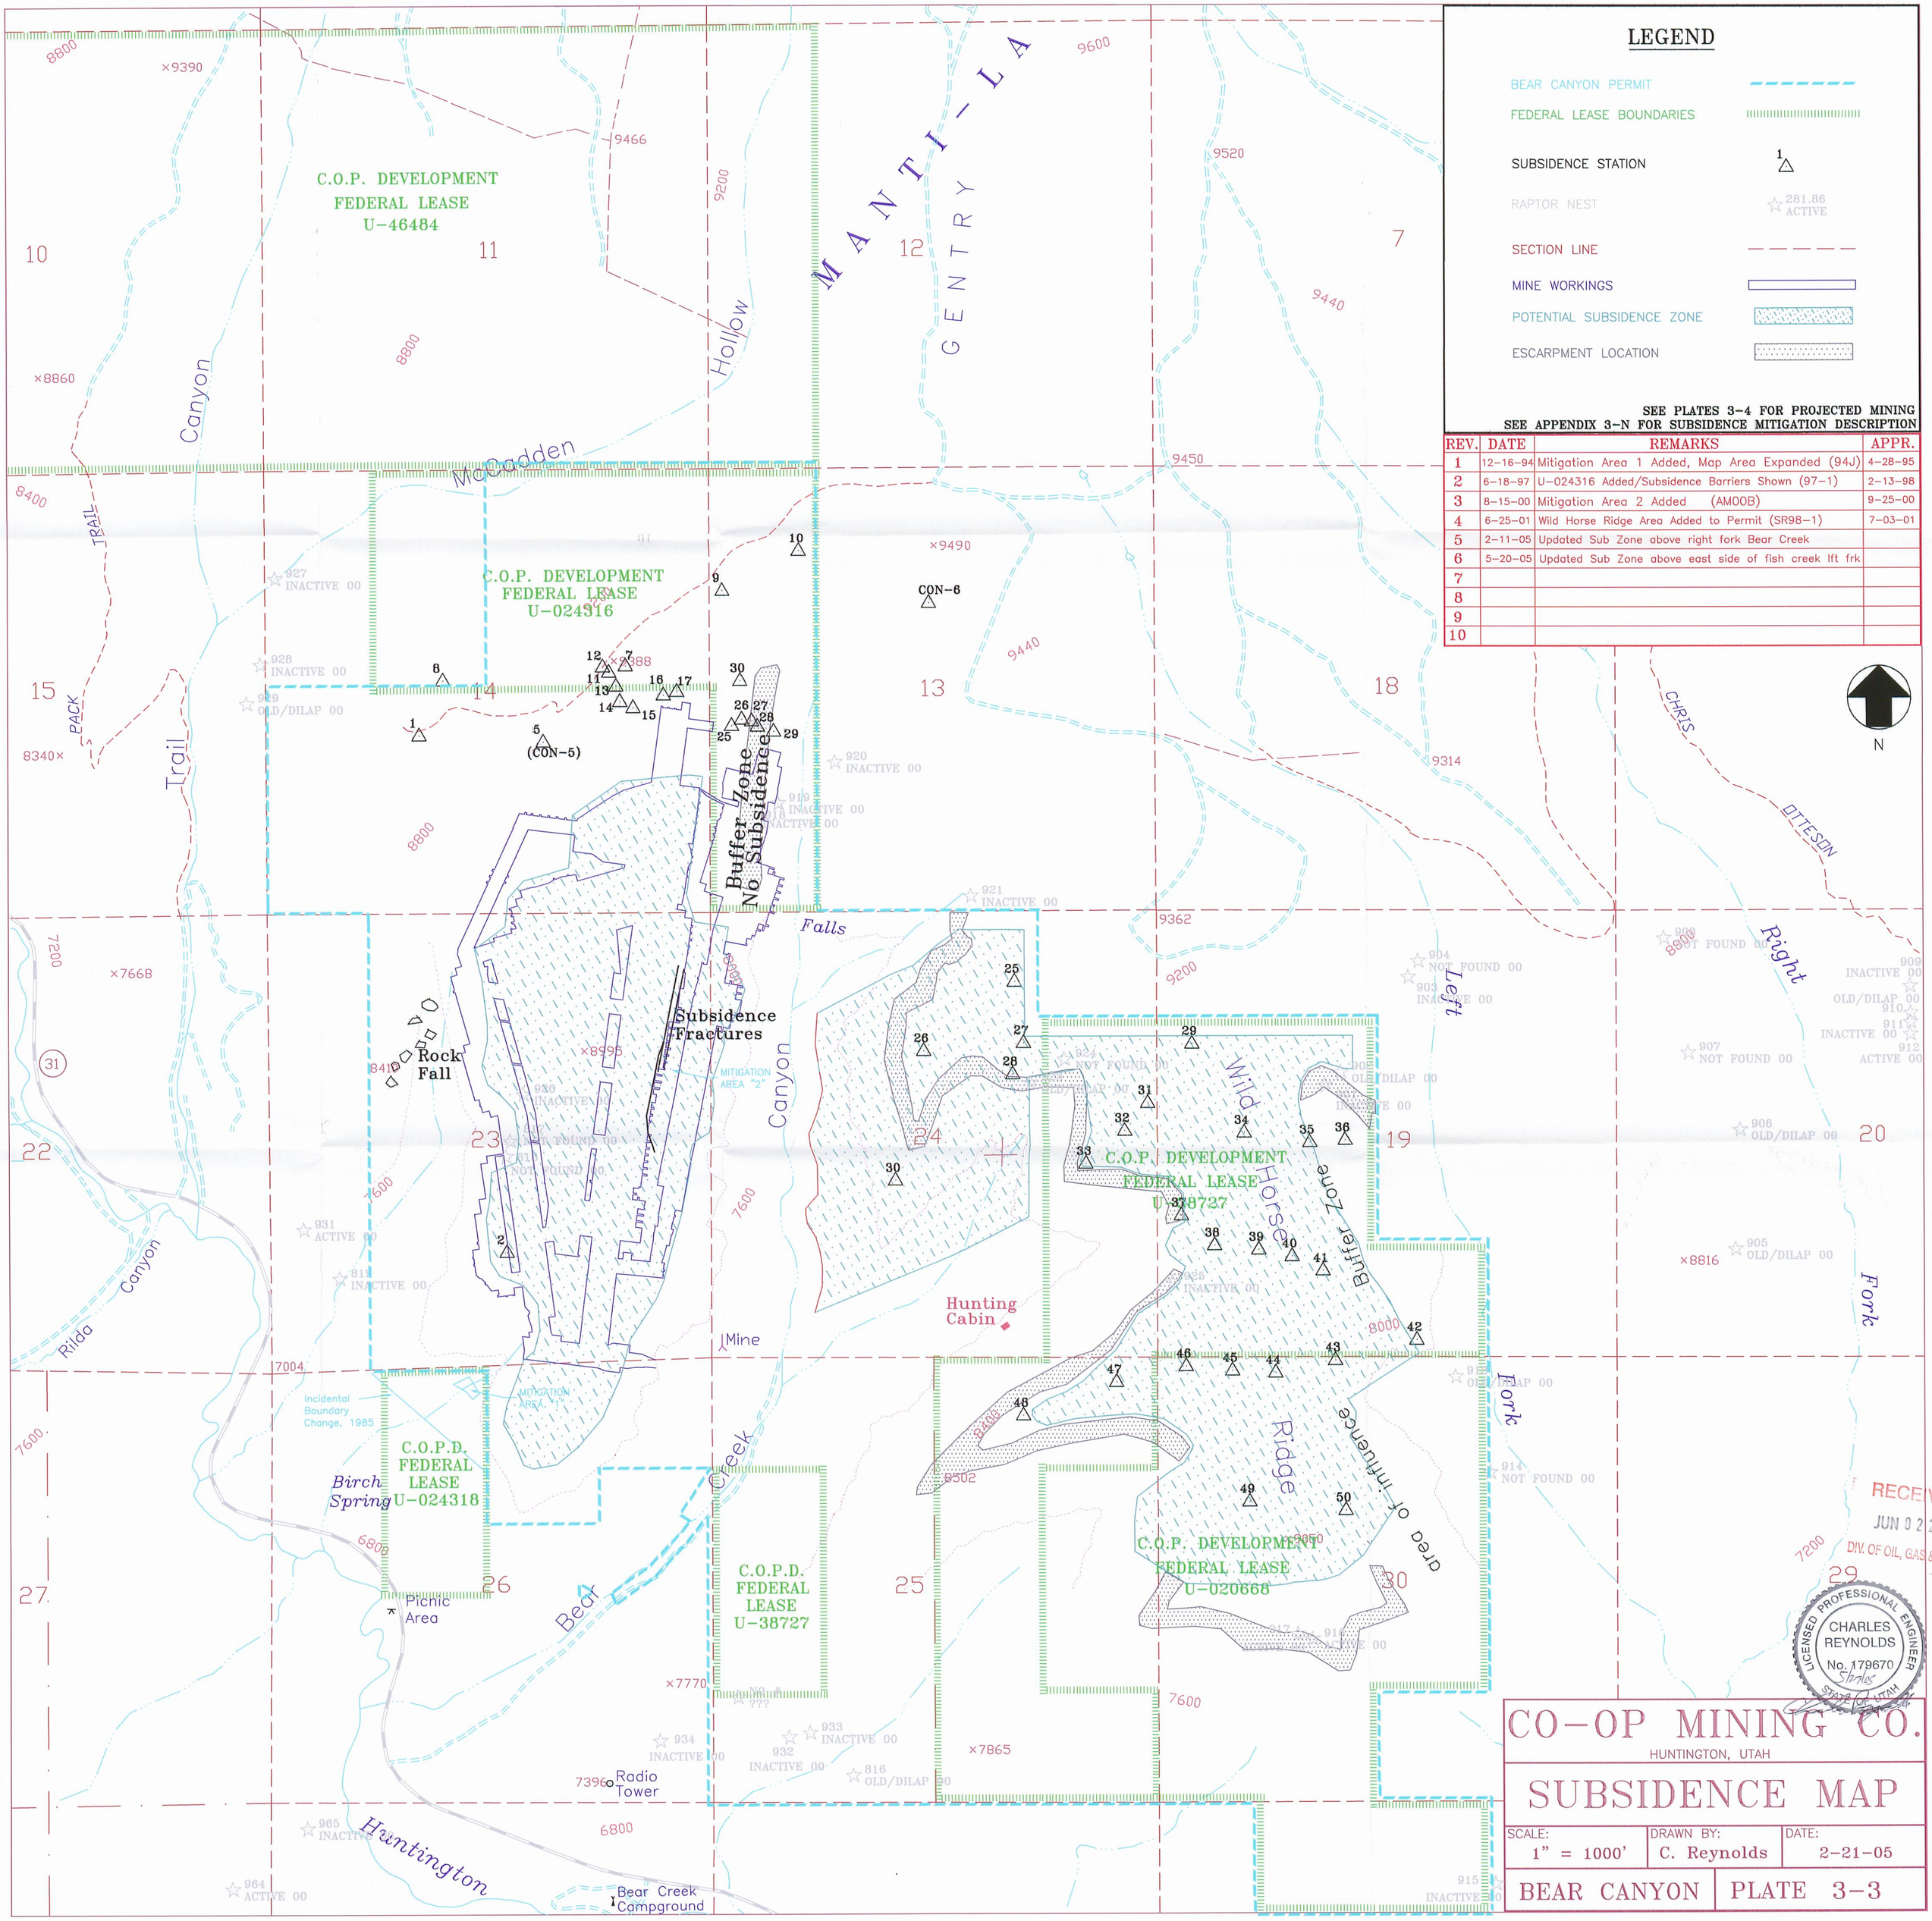

REV.	DATE	REMARKS	APPR.
1	12-16-94	Mitigation Area 1 Added, Map Area Expanded (94J)	4-28-95
2	6-18-97	U-024316 Added/Subsidence Barriers Shown (97-1)	2-13-98
3	8-15-00	Mitigation Area 2 Added (AM00B)	9-25-00
4	6-25-01	Wild Horse Ridge Area Added to Permit (SR98-1)	7-03-01
5	2-11-05	Updated Sub Zone above right fork Bear Creek	
6	5-20-05	Updated Sub Zone above east side of fish creek lft frk	
7			
8			
9			
10			

CO-OP MINING CO.

HUNTINGTON, UTAH

SUBSIDENCE MAP

SCALE:	DRAWN BY:	DATE:
1" = 1000'	C. Reynolds	2-21-05

BEAR CANYON | PLATE 3-3