C. W. MINING CO.

HUNTINGTON, UTAH

BLIND CANYON SEAM

SCALE:	DRAWN BY:	DATE:
1" = 500'	C. Reynolds	5-20-05

BEAR CANYON | PLATE 3-4A

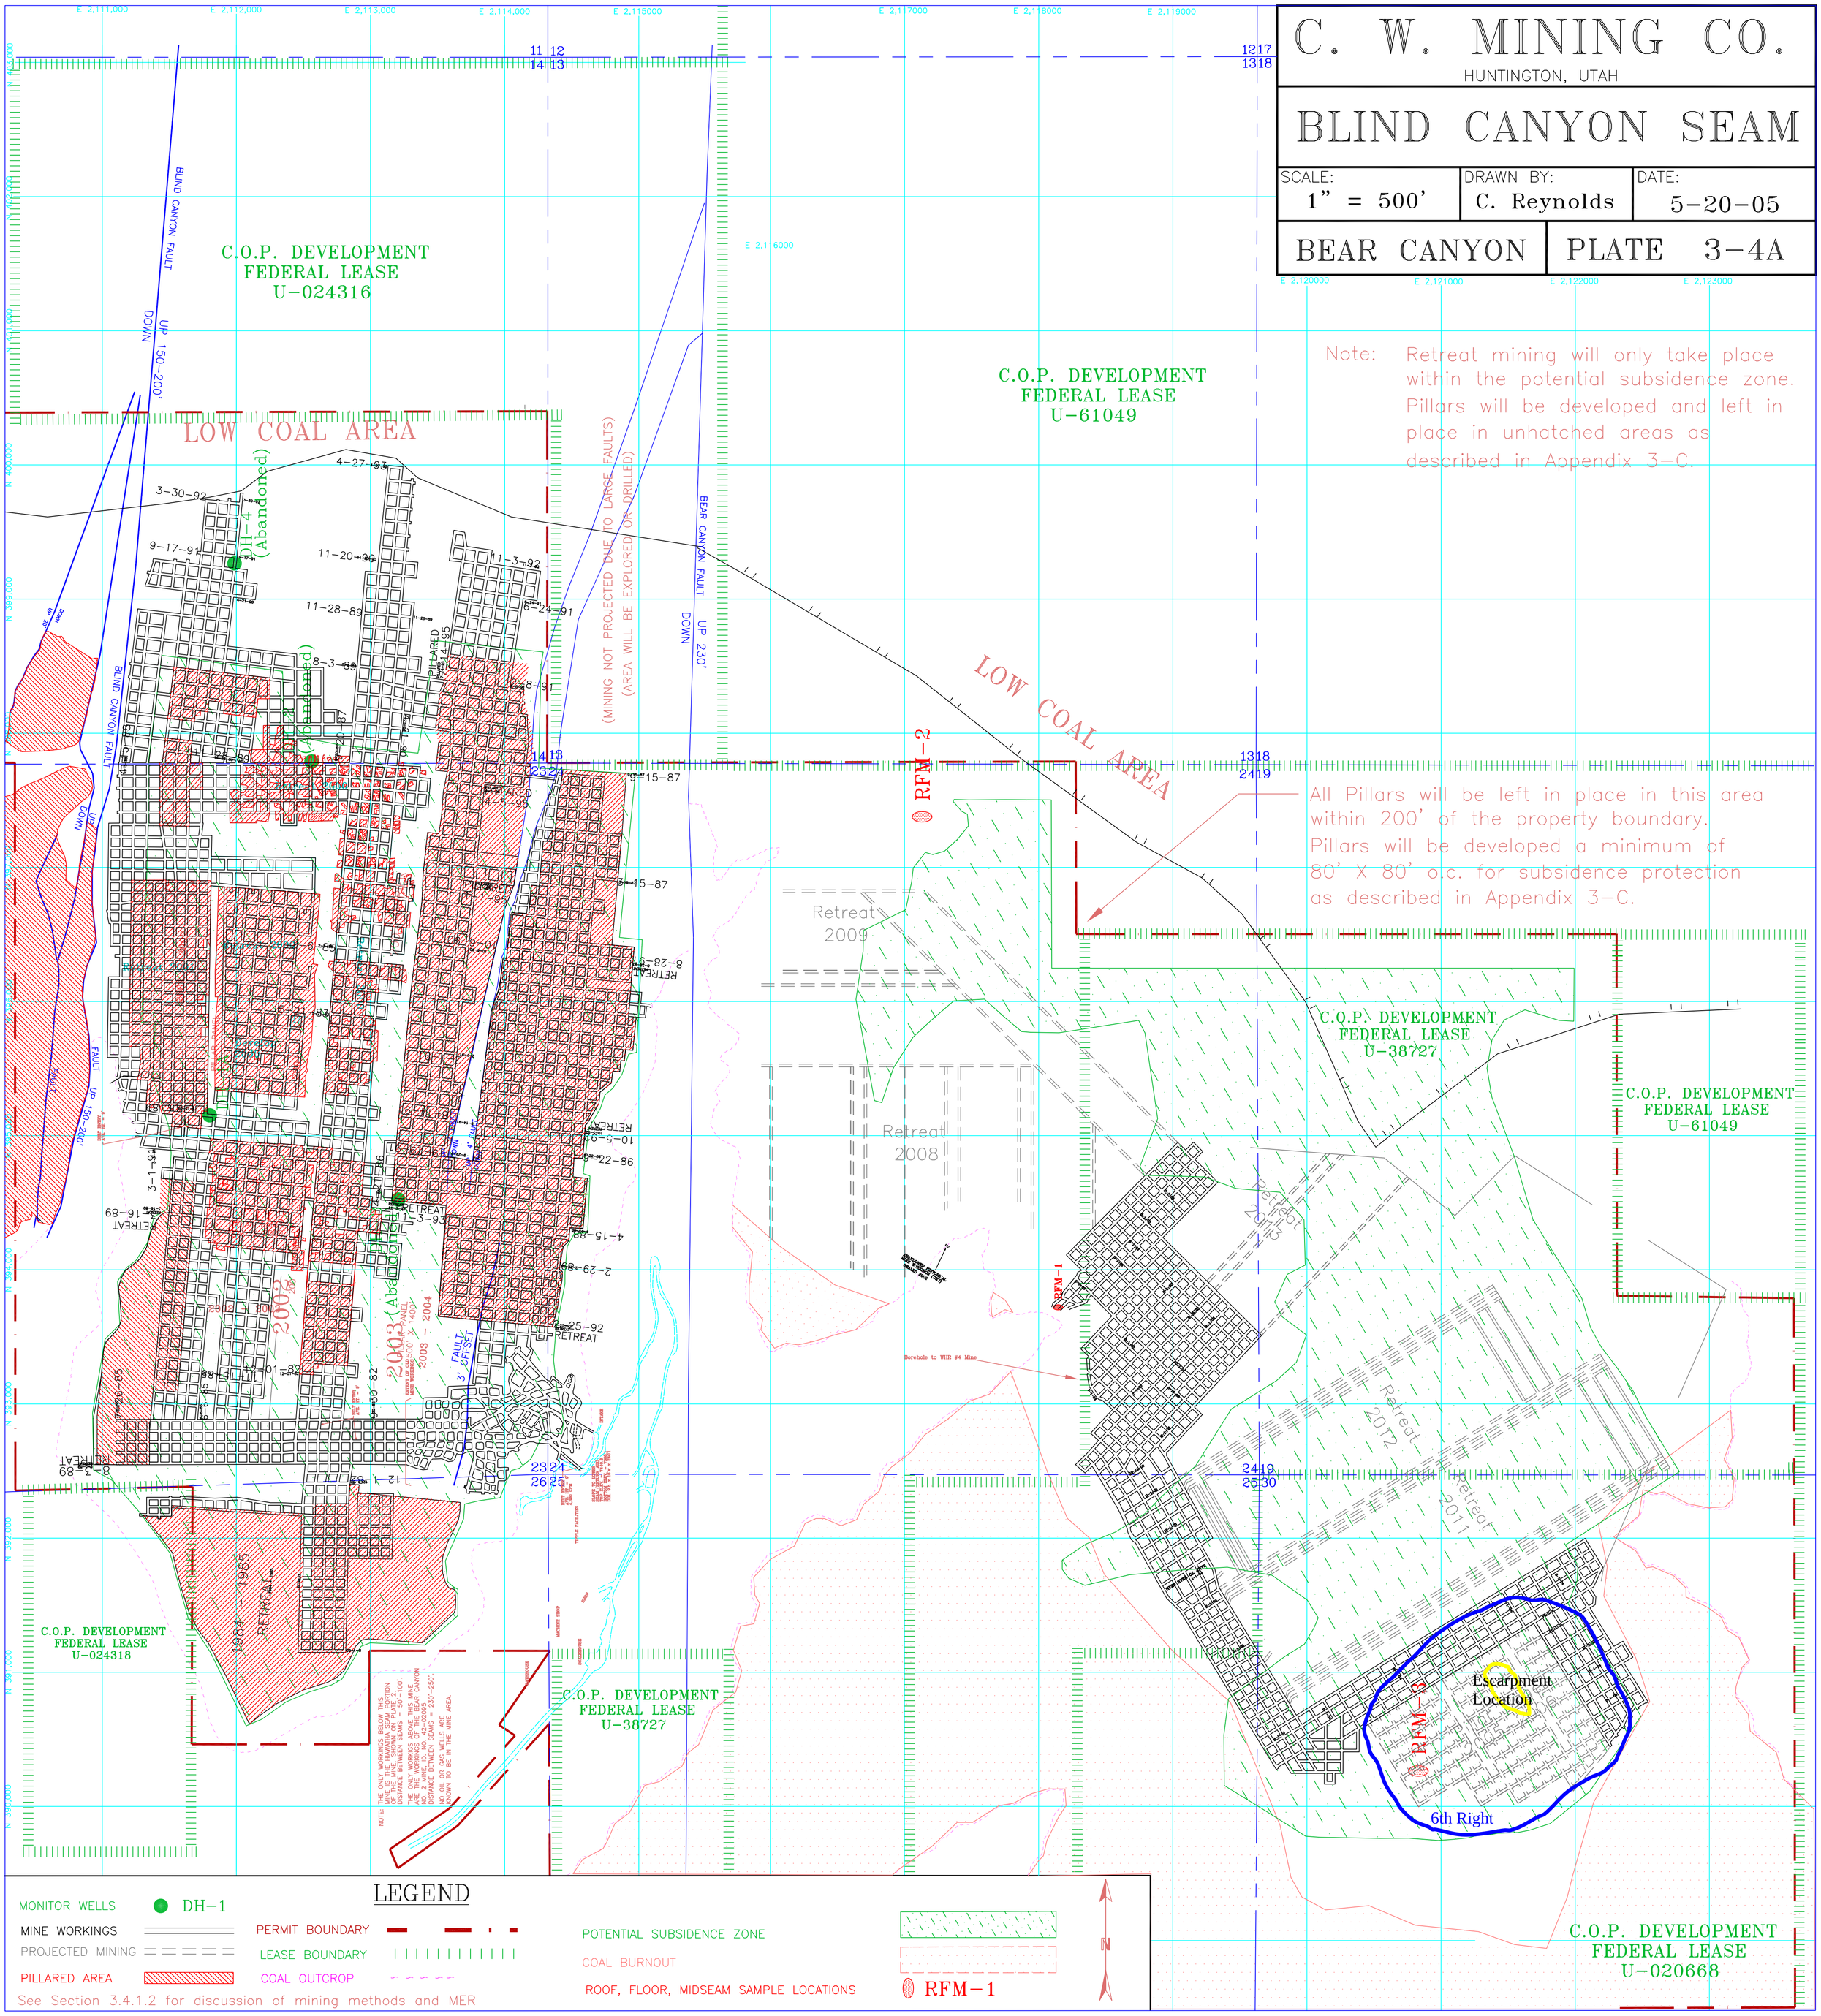

Note: Retreat mining will only take place within the potential subsidence zone. Pillars will be developed and left in place in unhatched areas as described in Appendix 3-C.