C. W. MINING CO.

HUNTINGTON, UTAH

TANK SEAM

SCALE:	DRAWN BY:	DATE:
1" = 1000'	C. Reynolds	1-01-01

BEAR CANYON	PLATE 3-4C

Note: Retreat mining will only take place within the potential subsidence zone. Pillars will be developed and left in place in unhatched areas as described in Appendix 3-C.

LICENSED PROFESSIONAL ENGINEER
MARK. A. REYNOLDS
5049079-2202
STATE OF UTAH

RECEIVED
SEP 19 2005
DIV. OF OIL, GAS & MINING

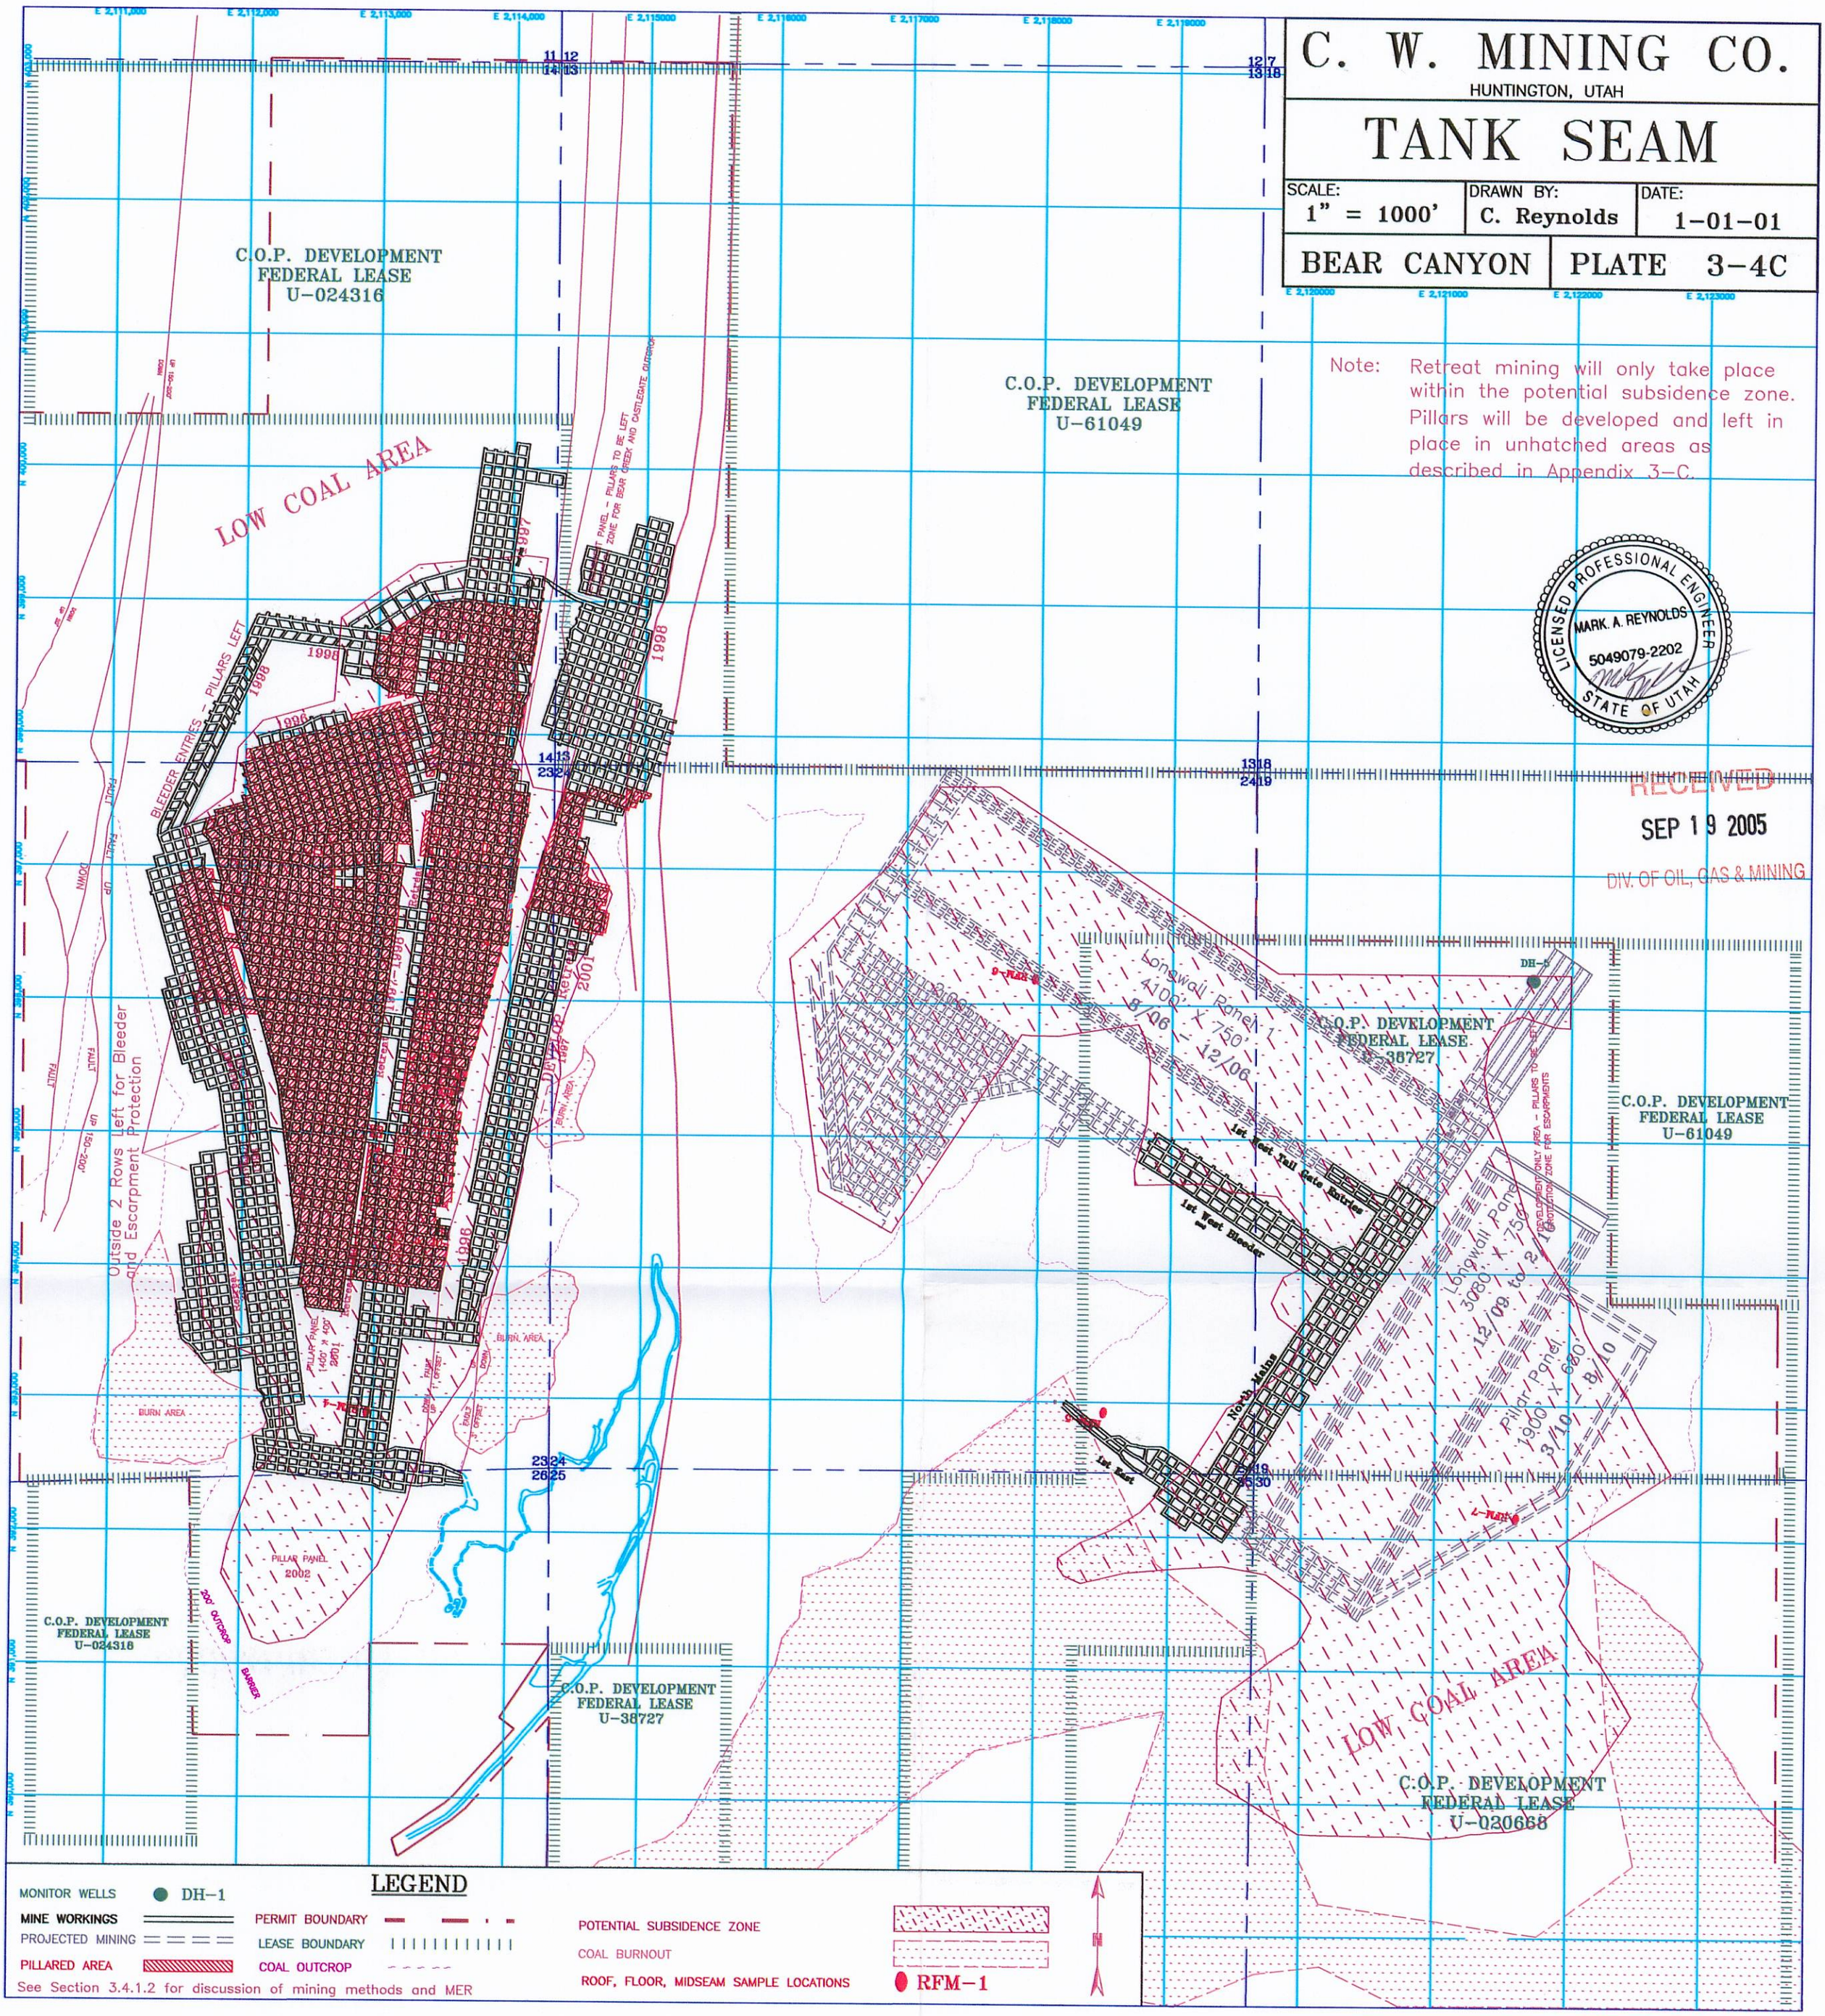

See Section 3.4.1.2 for discussion of mining methods and MER