C. W. MINING CO.

HUNTINGTON, UTAH

TANK SEAM

SCALE:	DRAWN BY:	DATE:
1" = 1000'	C. Reynolds	9-18-05

BEAR CANYON	PLATE 3-4C

LICENSED PROFESSIONAL ENGINEER
MARK A. REYNOLDS
5048079-2202
STATE OF UTAH

Note: Retreat mining will only take place within the potential subsidence zone. Pillars will be developed and left in place in unhatched areas as described in Appendix 3-C.
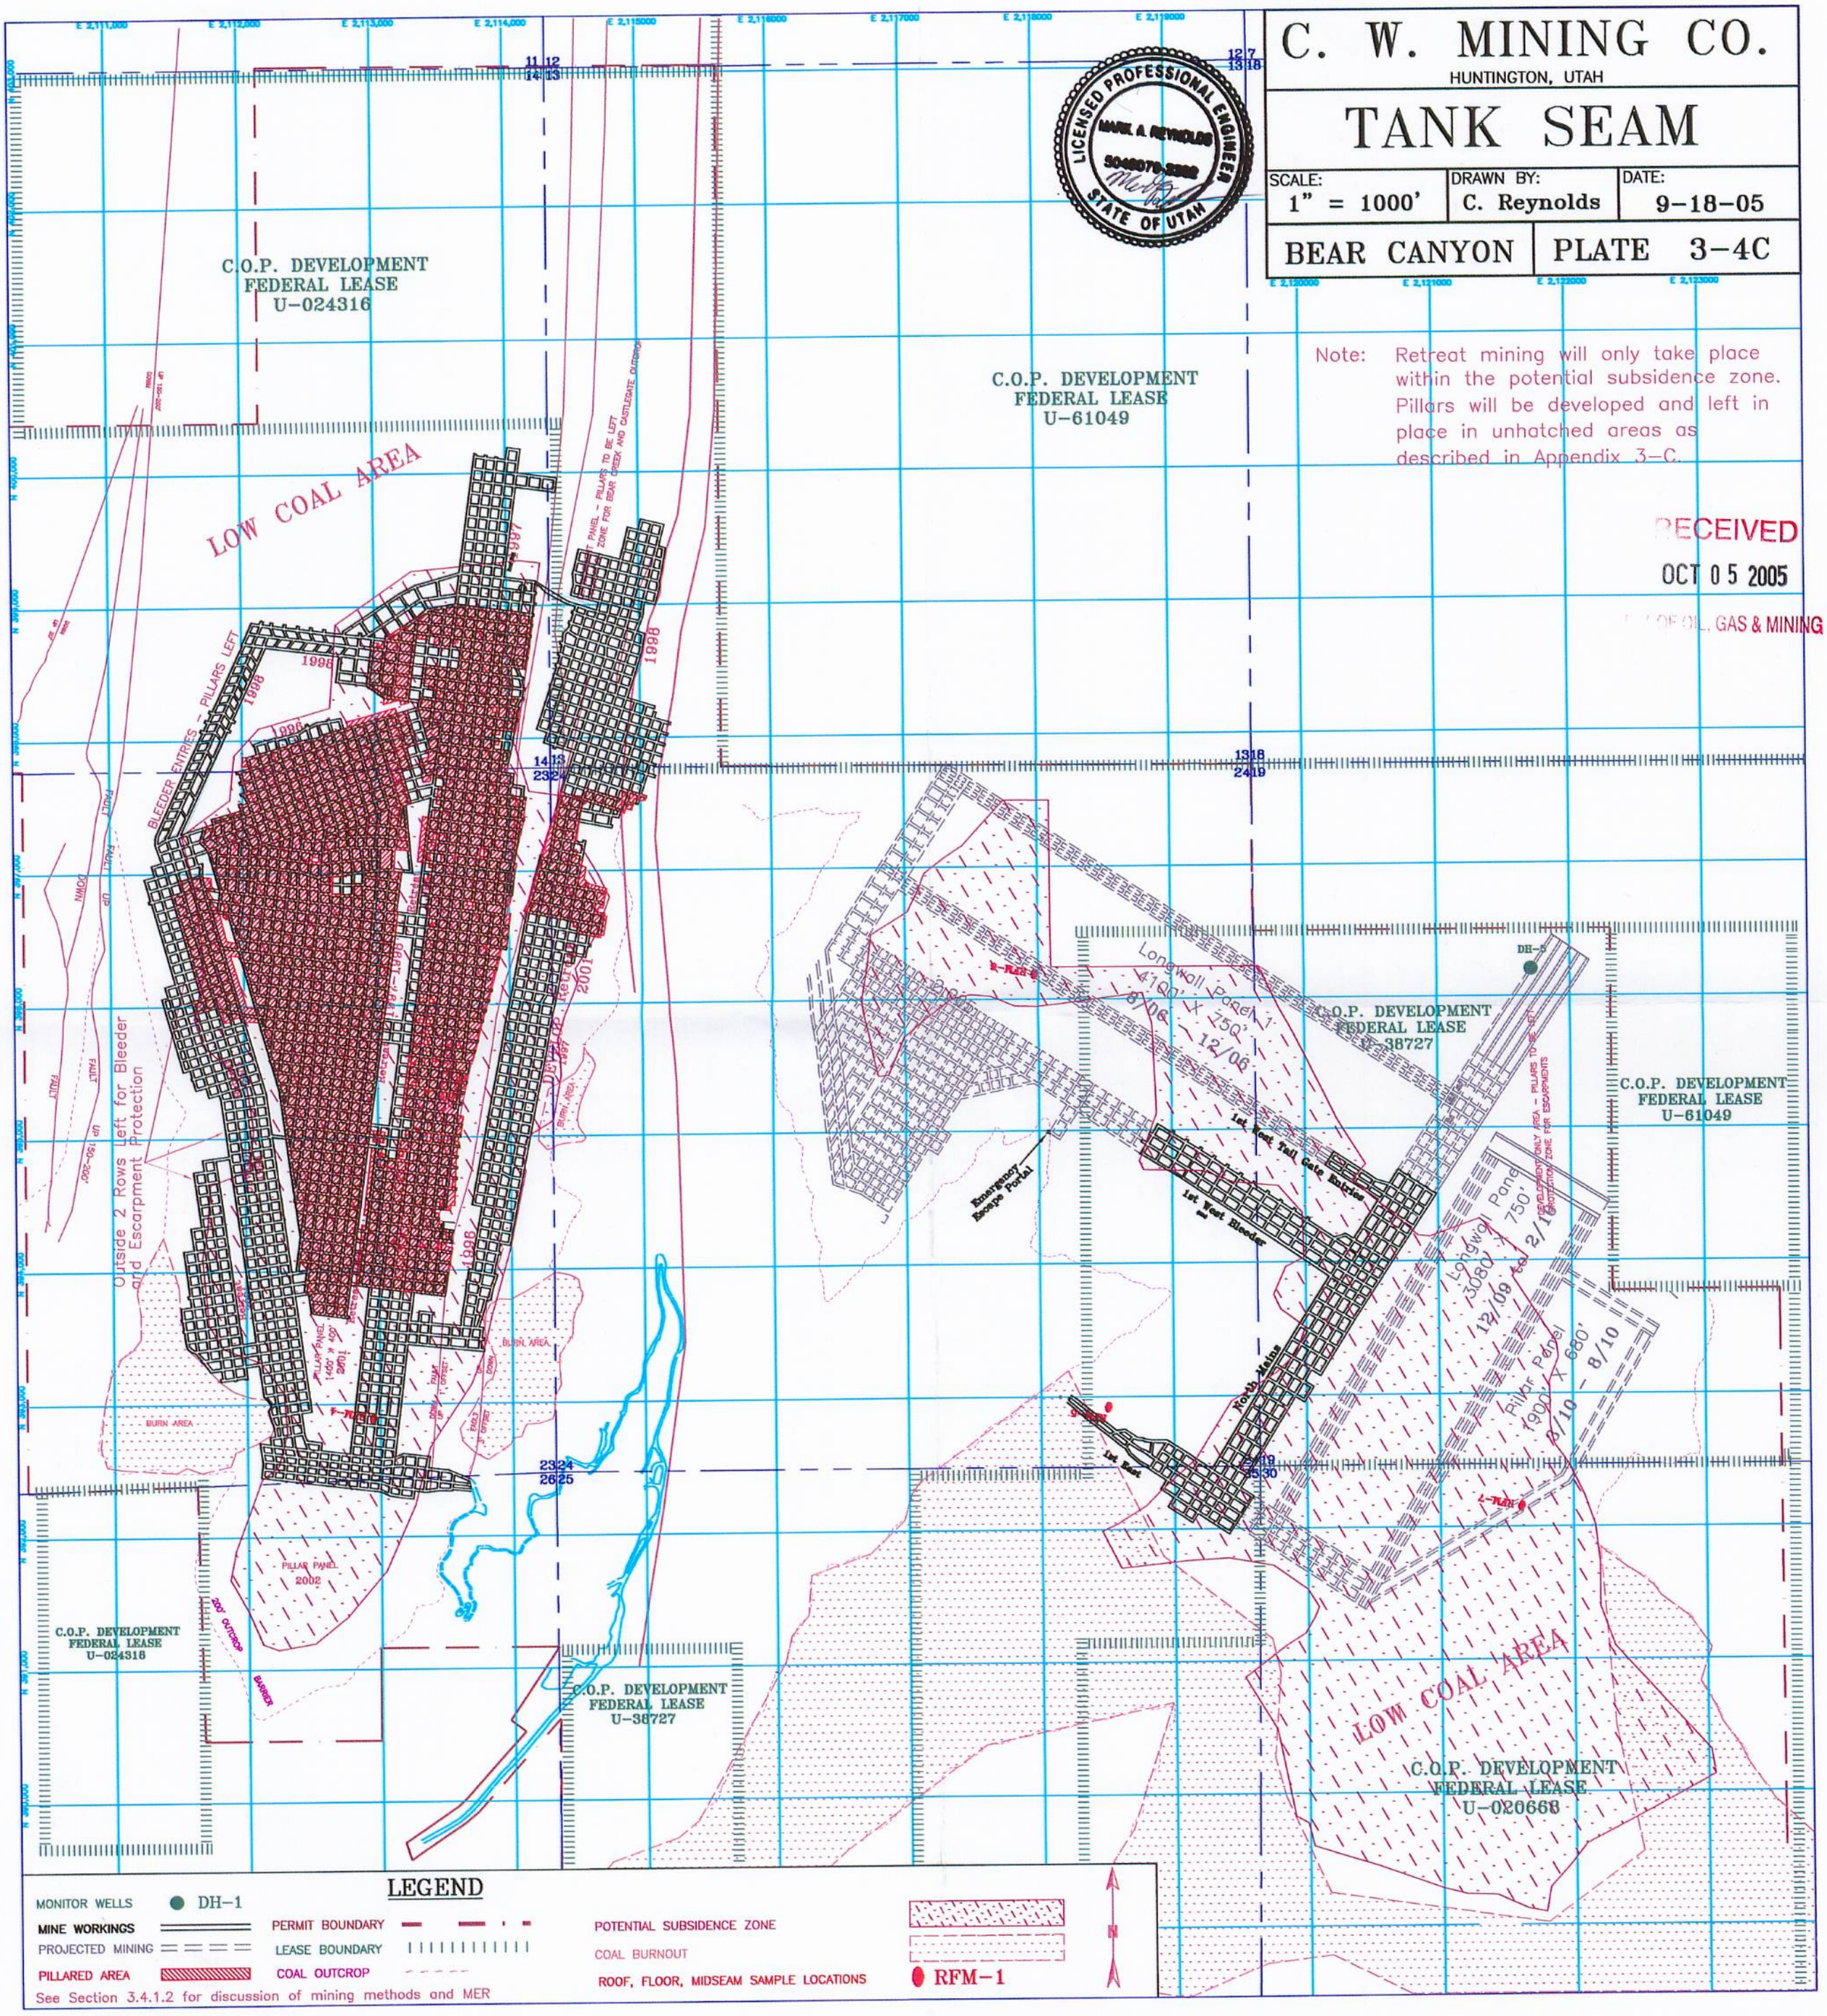
RECEIVED
OCT 0 5 2005
DIV. OF OIL, GAS & MINING