C. W. MINING CO.
HUNTINGTON, UTAH

BLIND CANYON SEAM

SCALE:	DRAWN BY:	DATE:
1" = 500'	C. Reynolds	1-6-05

BEAR CANYON | PLATE 3-4A

LICENSED PROFESSIONAL ENGINEER CHARLES REYNOLDS No. 179670 STATE OF UTAH

Note: Retreat mining will only take place within the potential subsidence zone. Pillars will be developed and left in place in unhatched areas as described in Appendix 3-C.

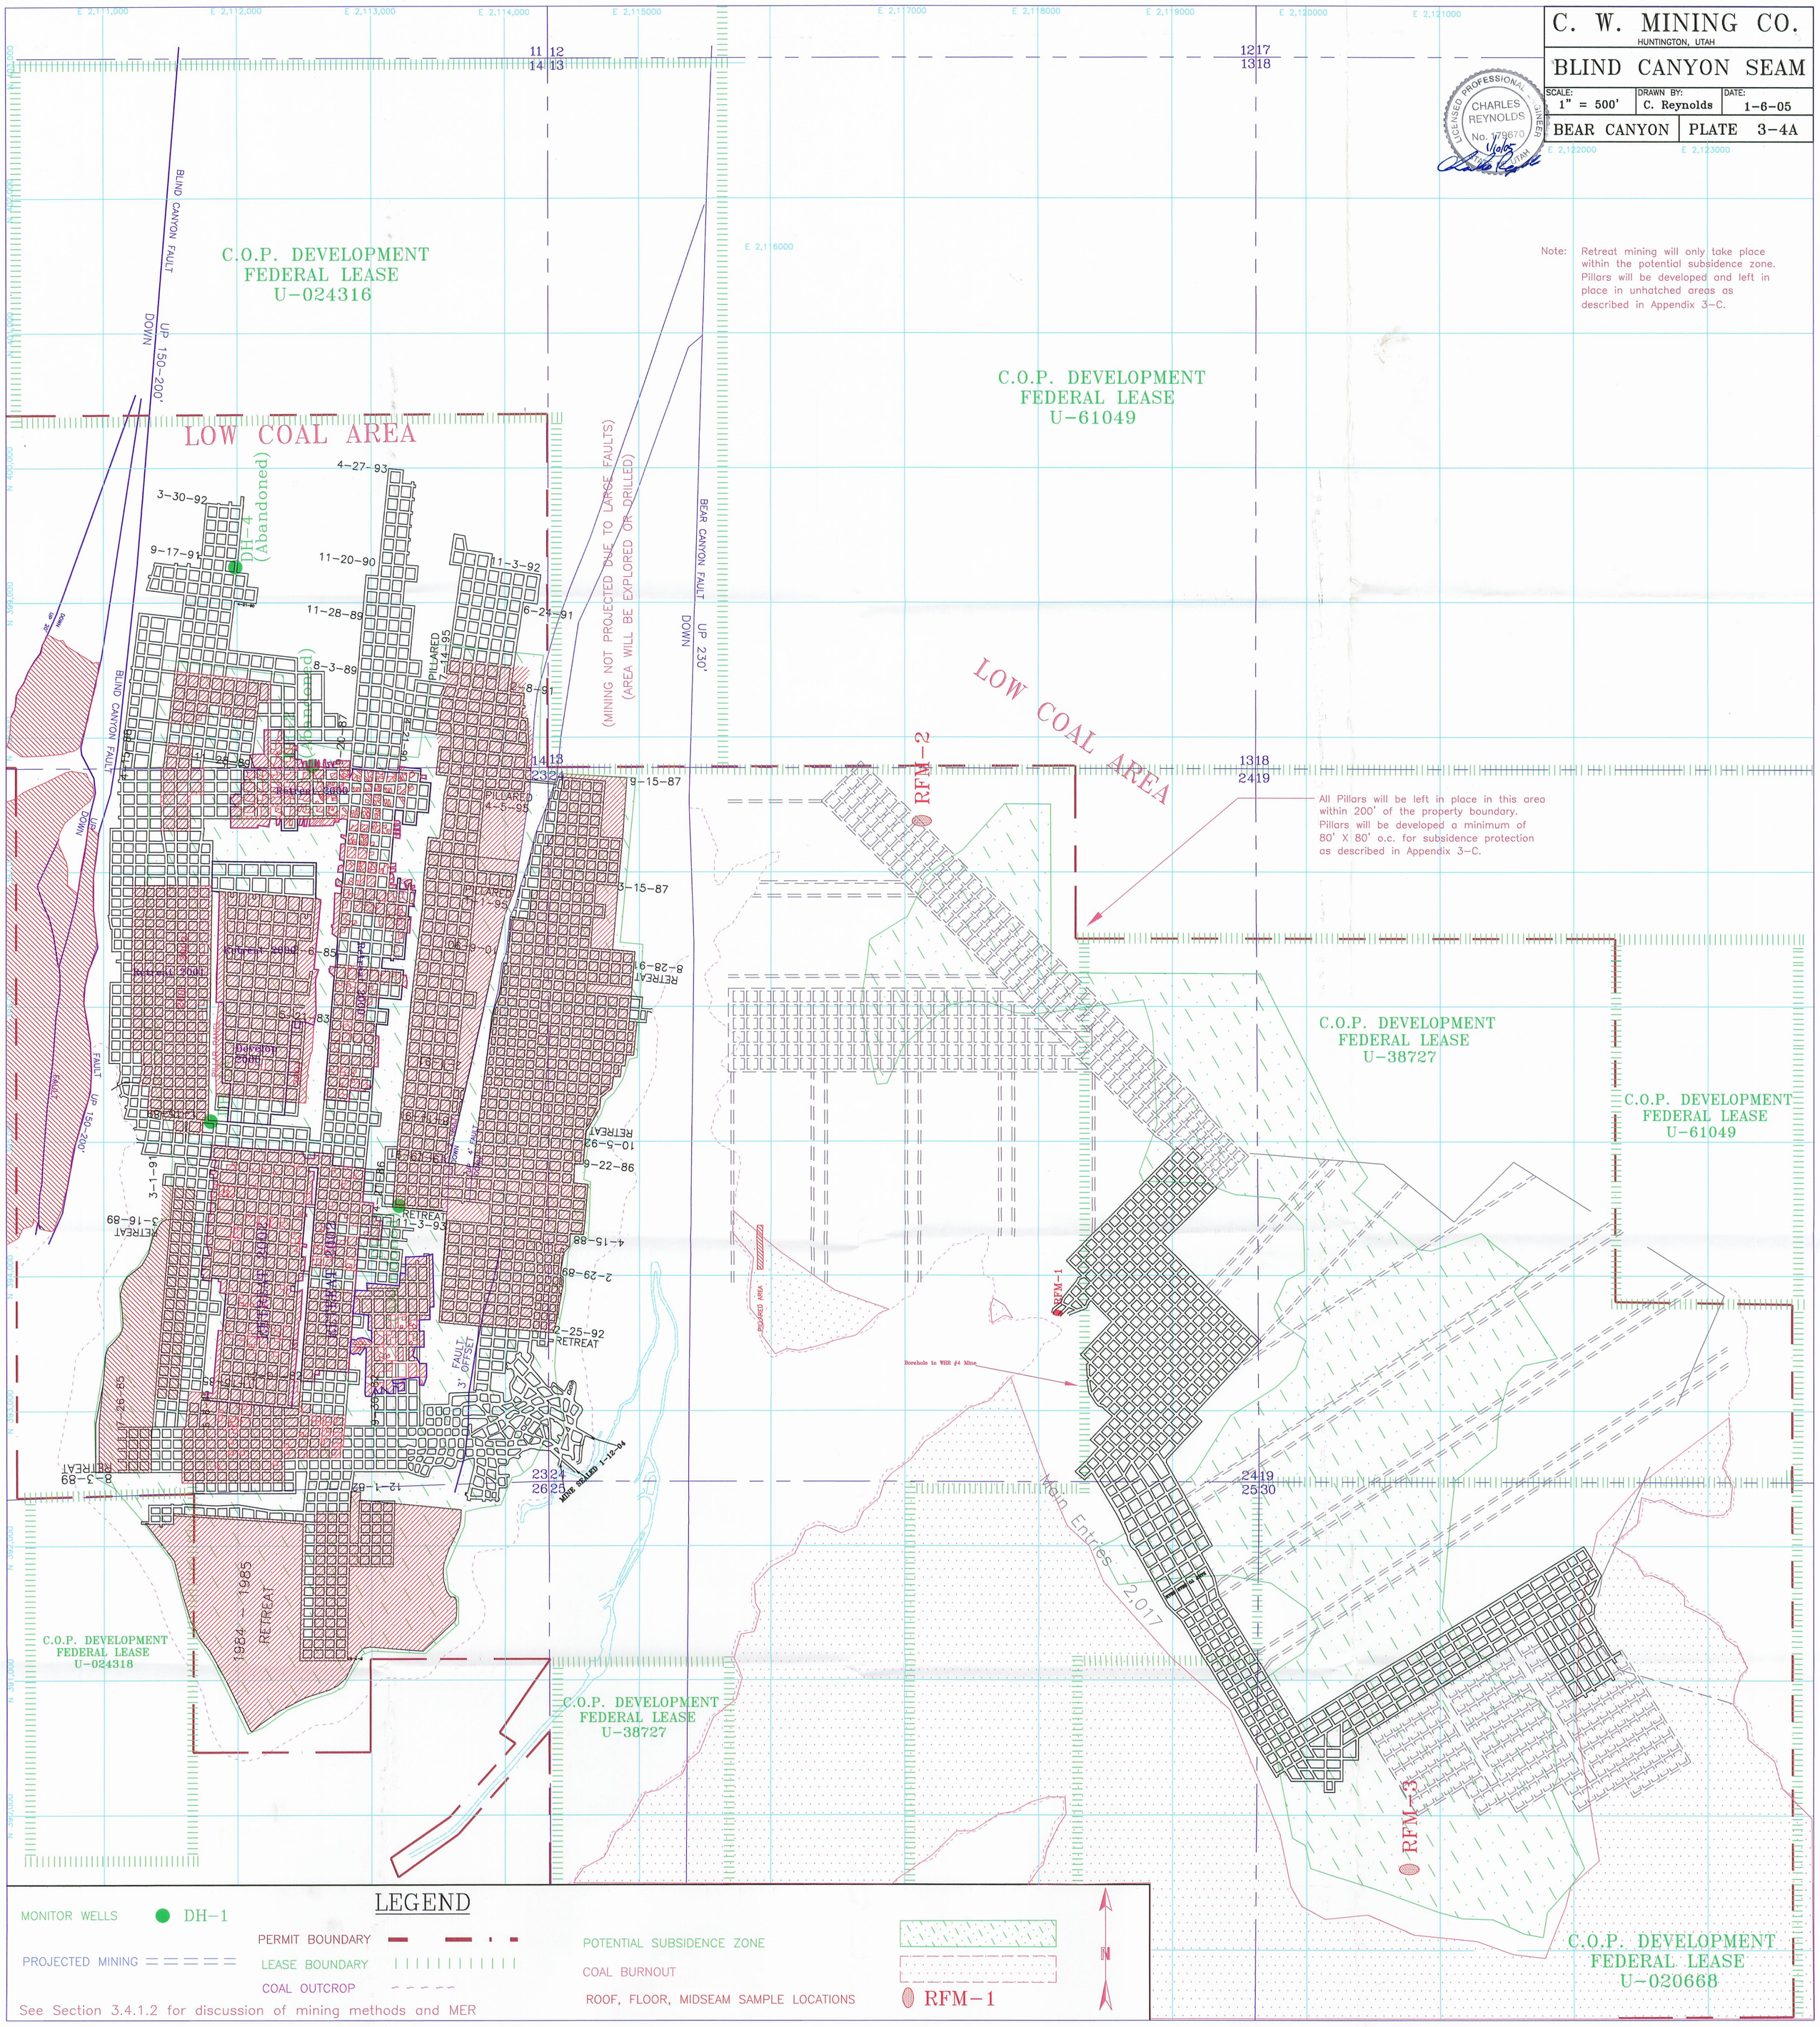

See Section 3.4.1.2 for discussion of mining methods and MER