C. W. MINING CO.

HUNTINGTON, UTAH

TANK SEAM

SCALE:	DRAWN BY:	DATE:
1" = 500'	C. Reynolds	1-1-05

BEAR CANYON | PLATE 3-4C
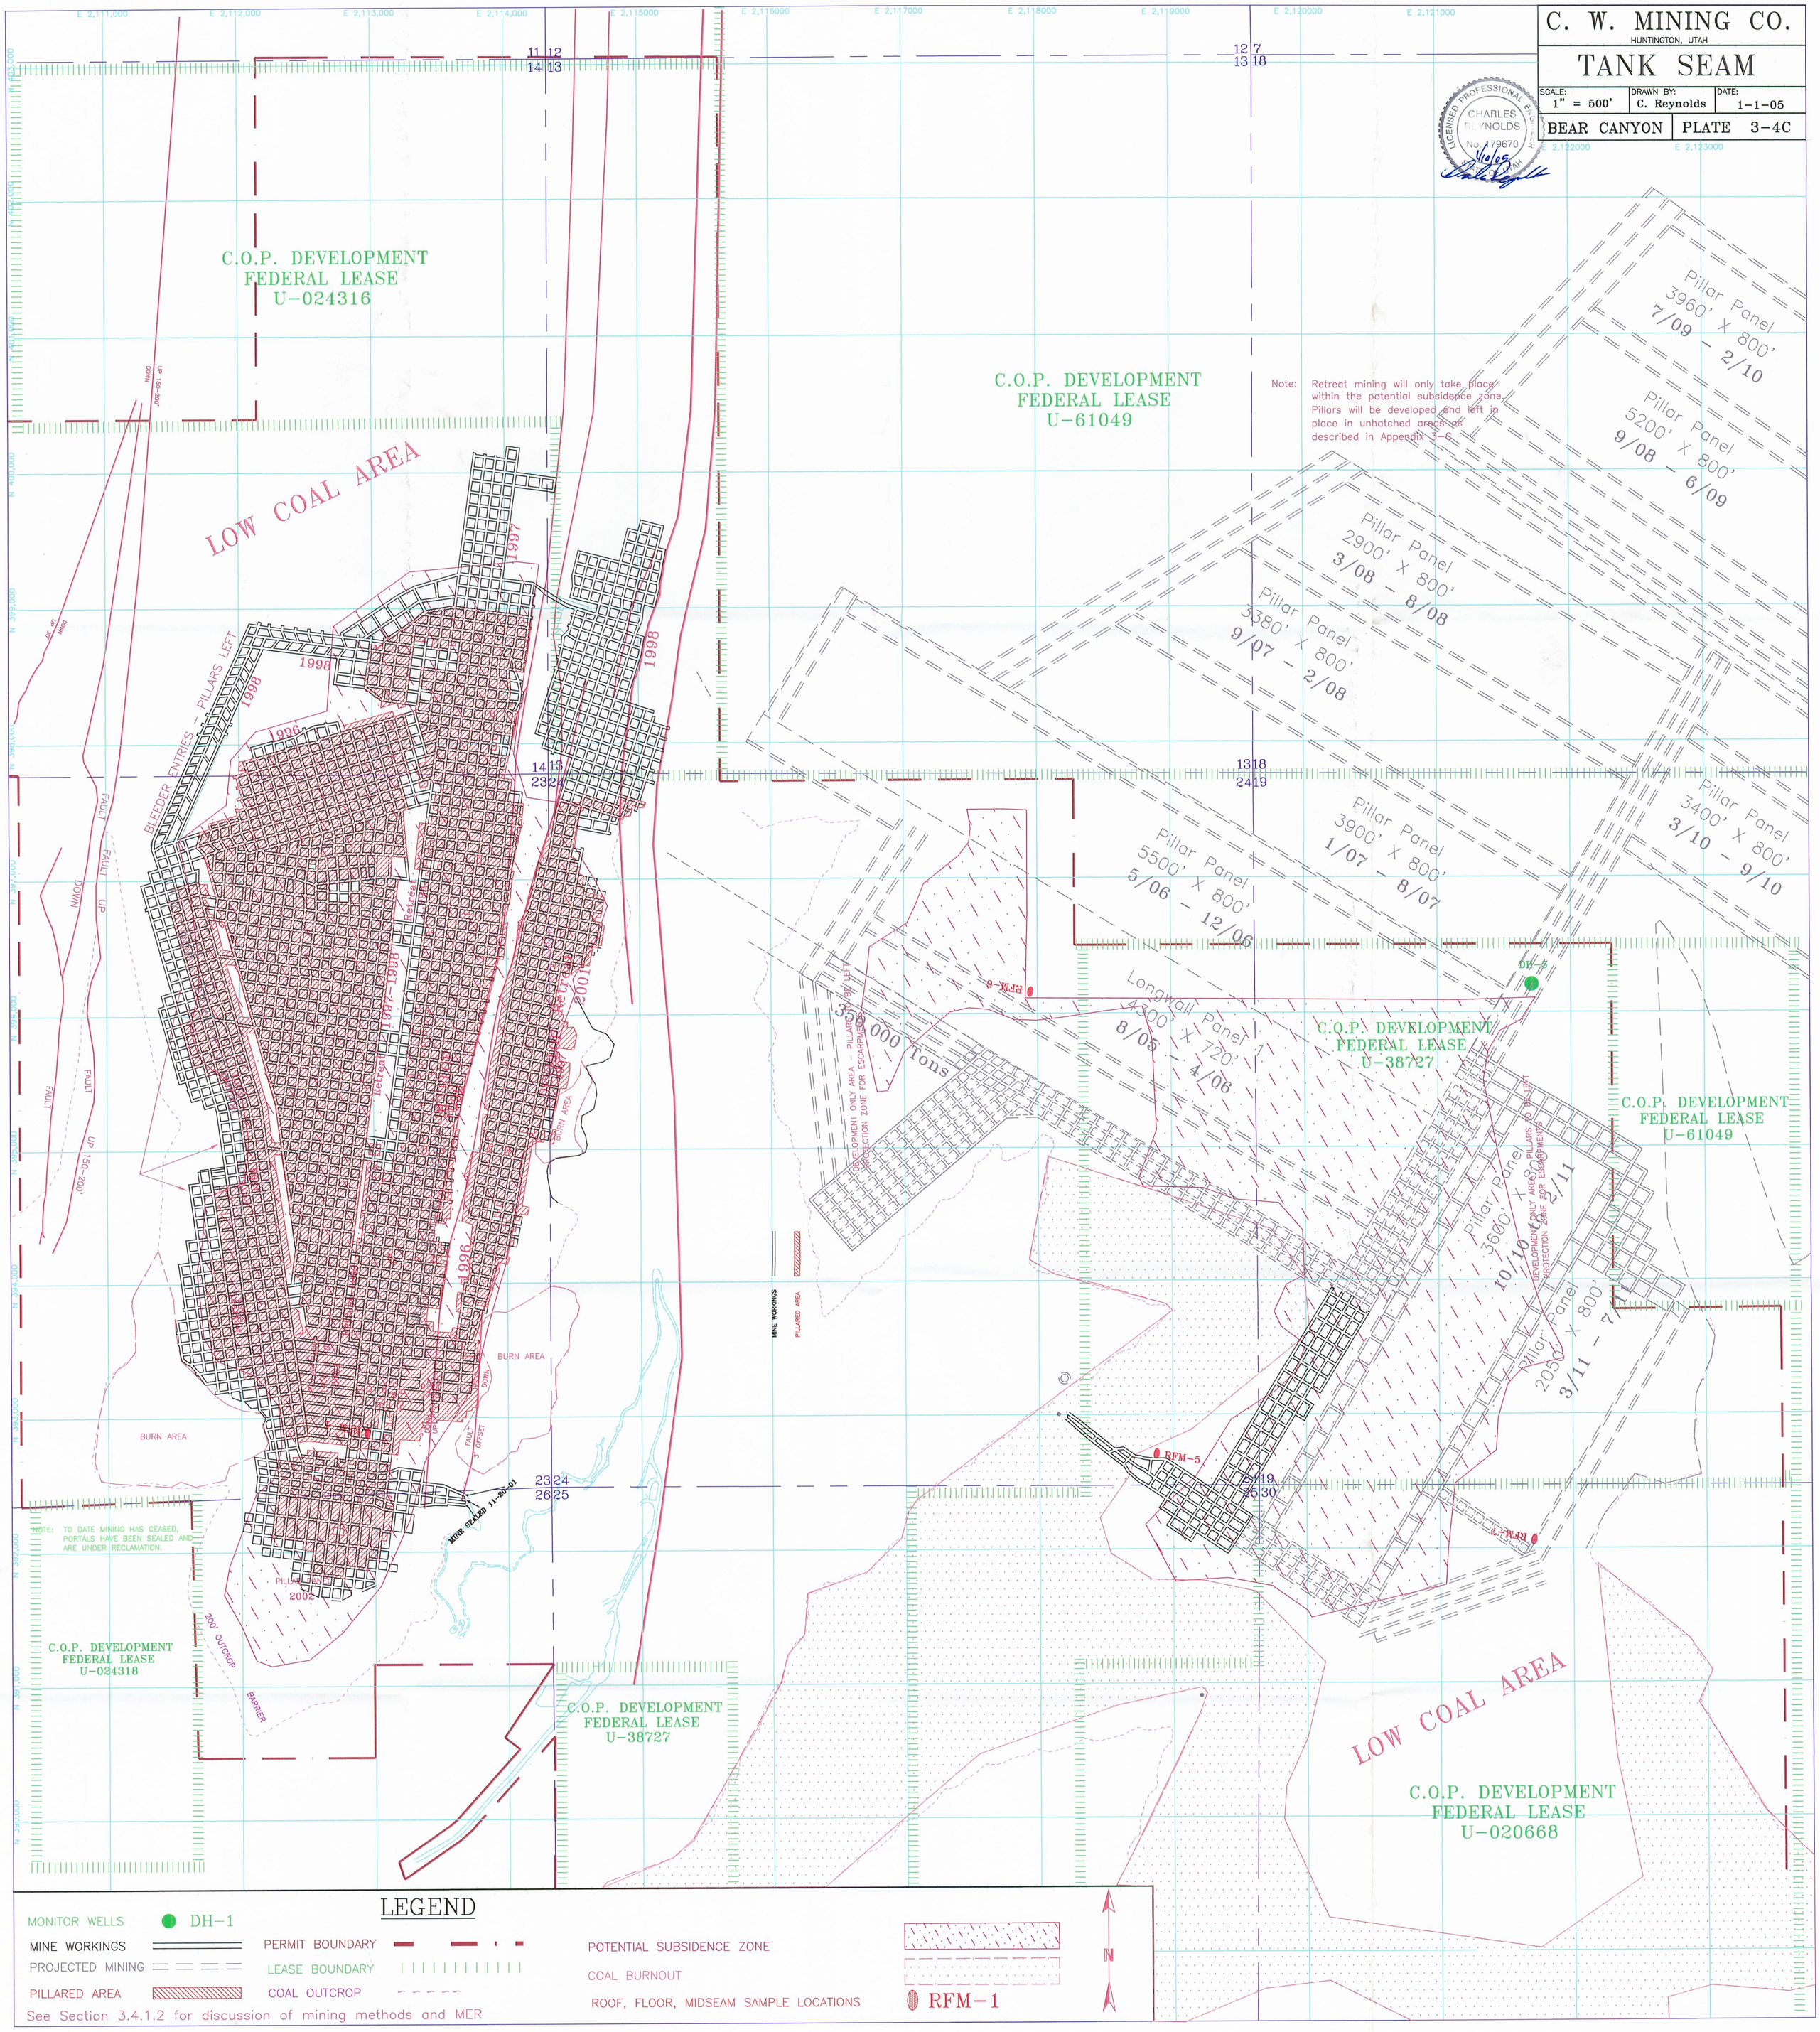
LICENSED PROFESSIONAL ENGINEER CHARLES REYNOLDS No. 179670 STATE OF UTAH 1/10/05