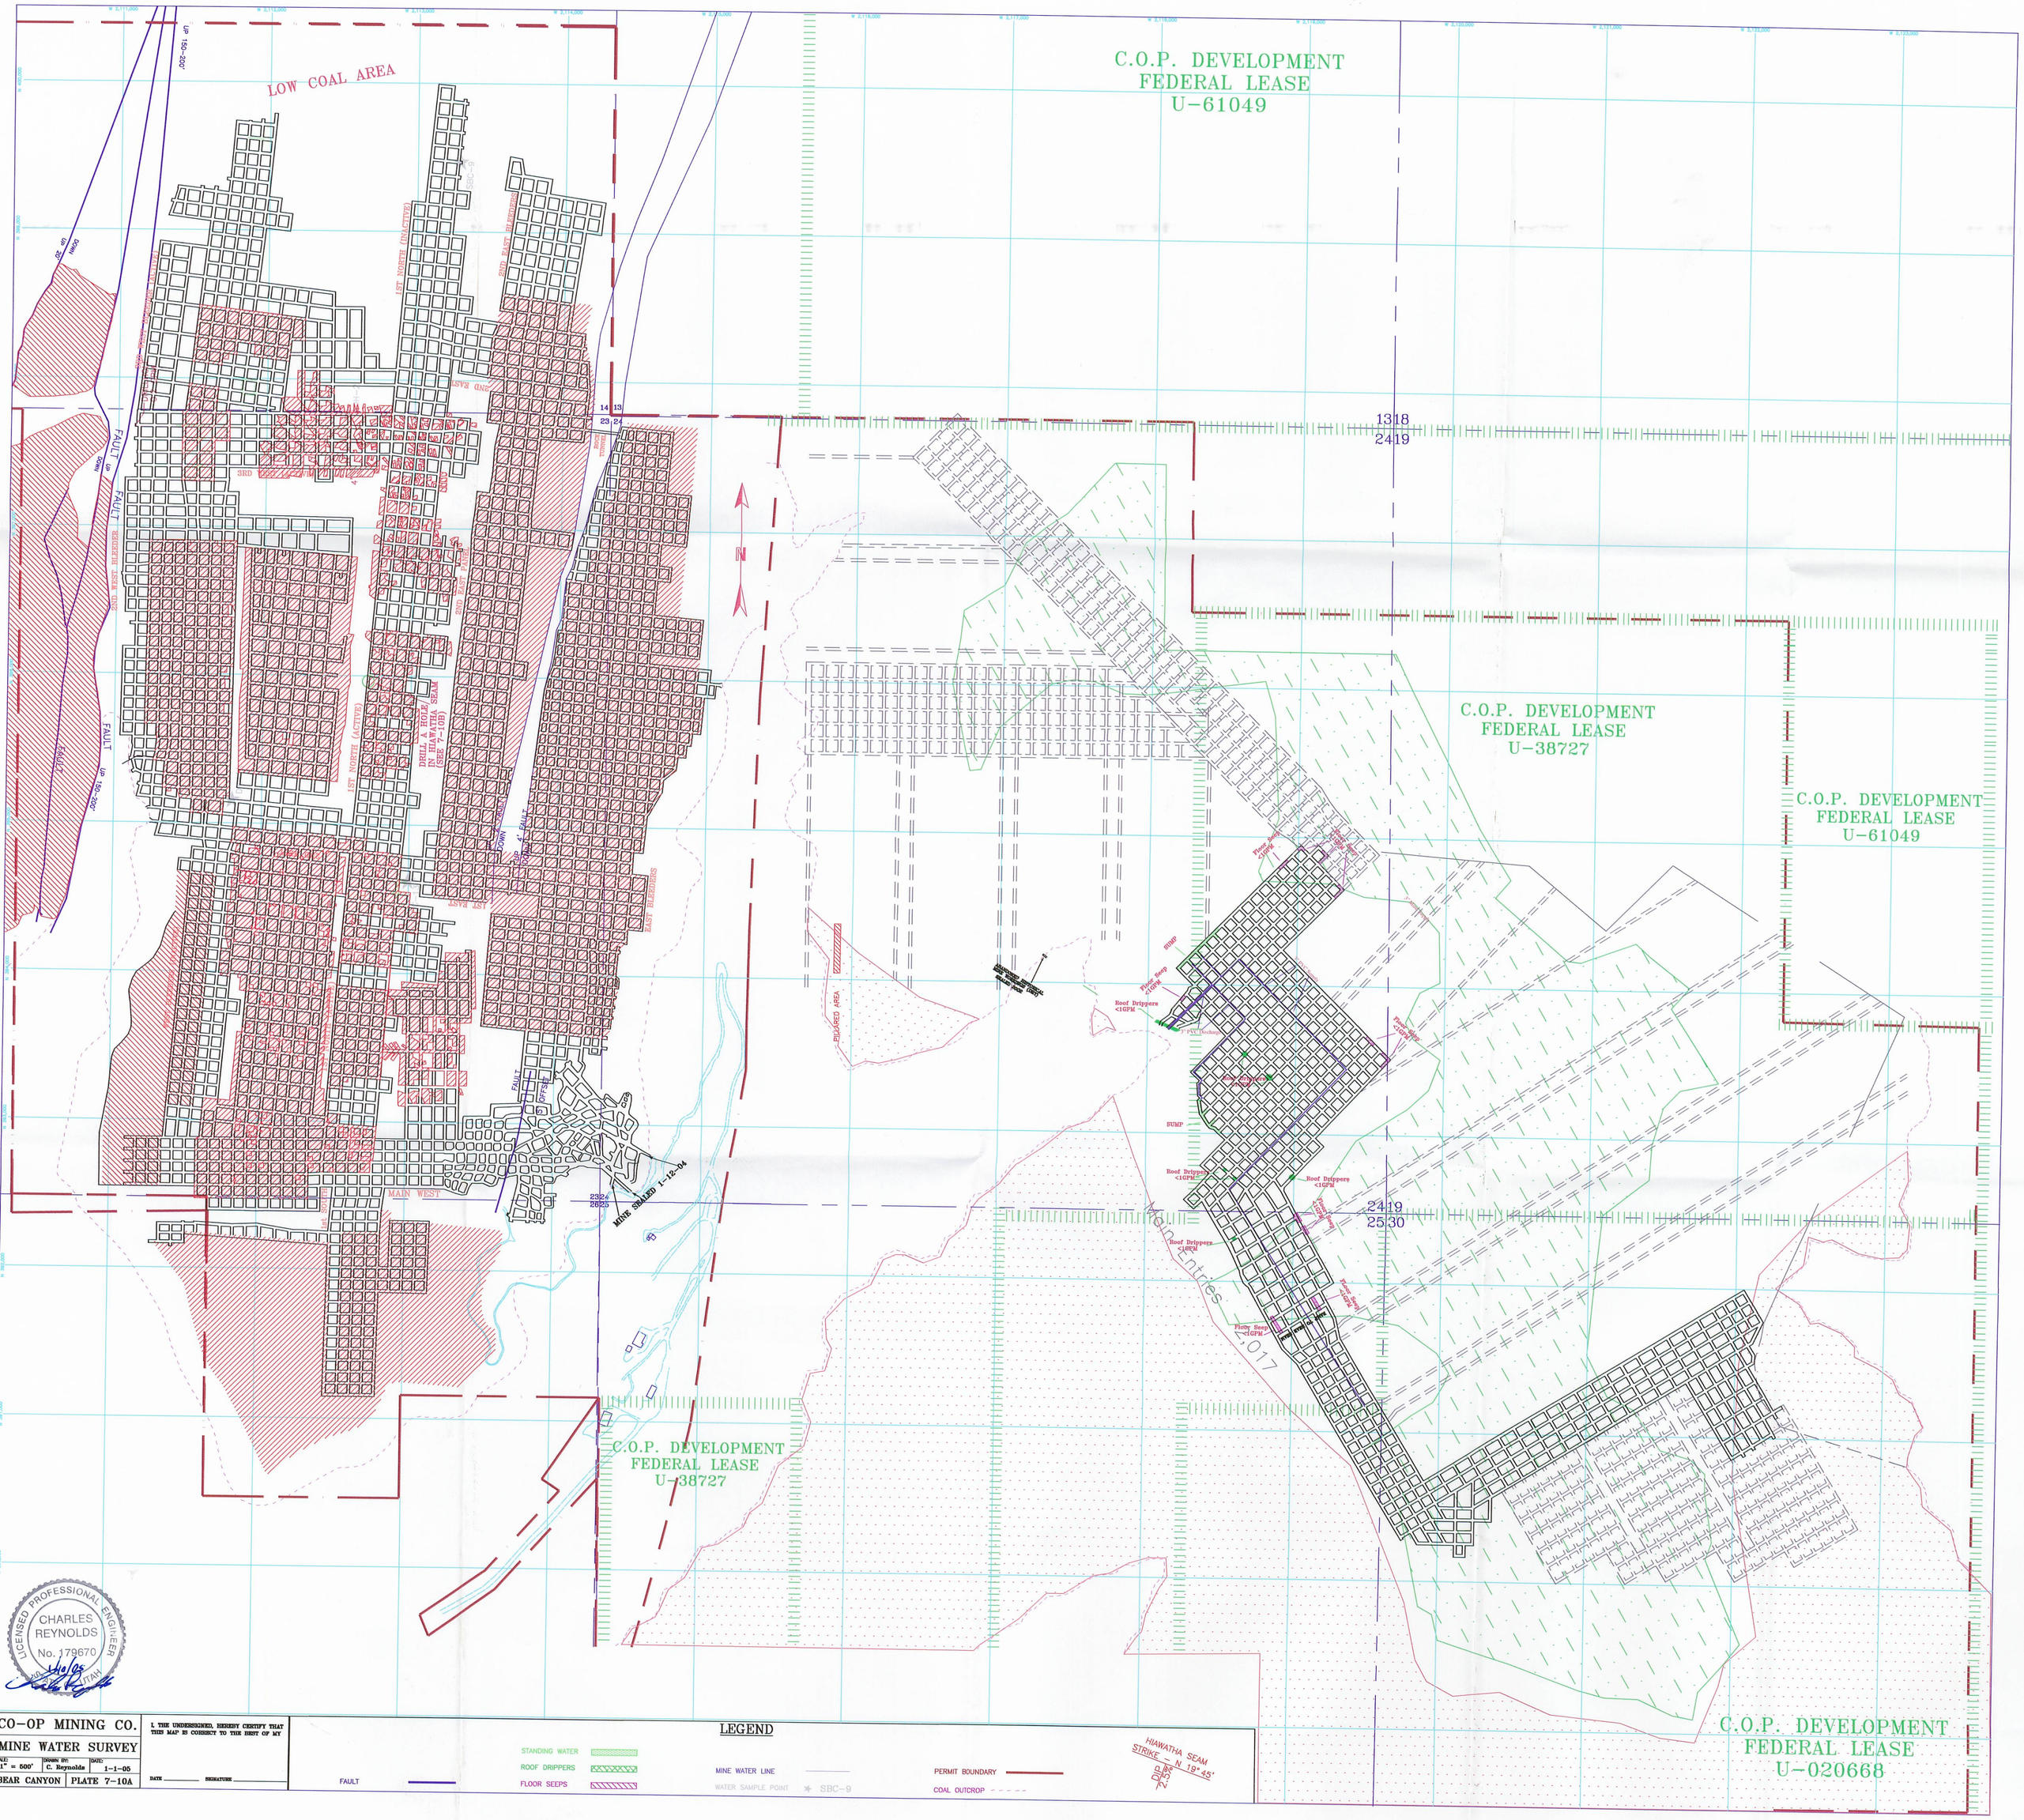

LICENSED PROFESSIONAL ENGINEER
CHARLES REYNOLDS
No. 179670
STATE OF UTAH

CO-OP MINING CO.			
MINE WATER SURVEY			
SCALE: 1" = 500'	DRAWN BY: C. Reynolds	DATE: 1-1-05	
BEAR CANYON	PLATE 7-10A		

I, THE UNDERSIGNED, HEREBY CERTIFY THAT THIS MAP IS CORRECT TO THE BEST OF MY

DATE _____ SIGNATURE _____

LEGEND

STANDING WATER
ROOF DRIPPERS
FLOOR SEEPS
FAULT
MINE WATER LINE
WATER SAMPLE POINT ✶ SBC-9
PERMIT BOUNDARY
COAL OUTCROP