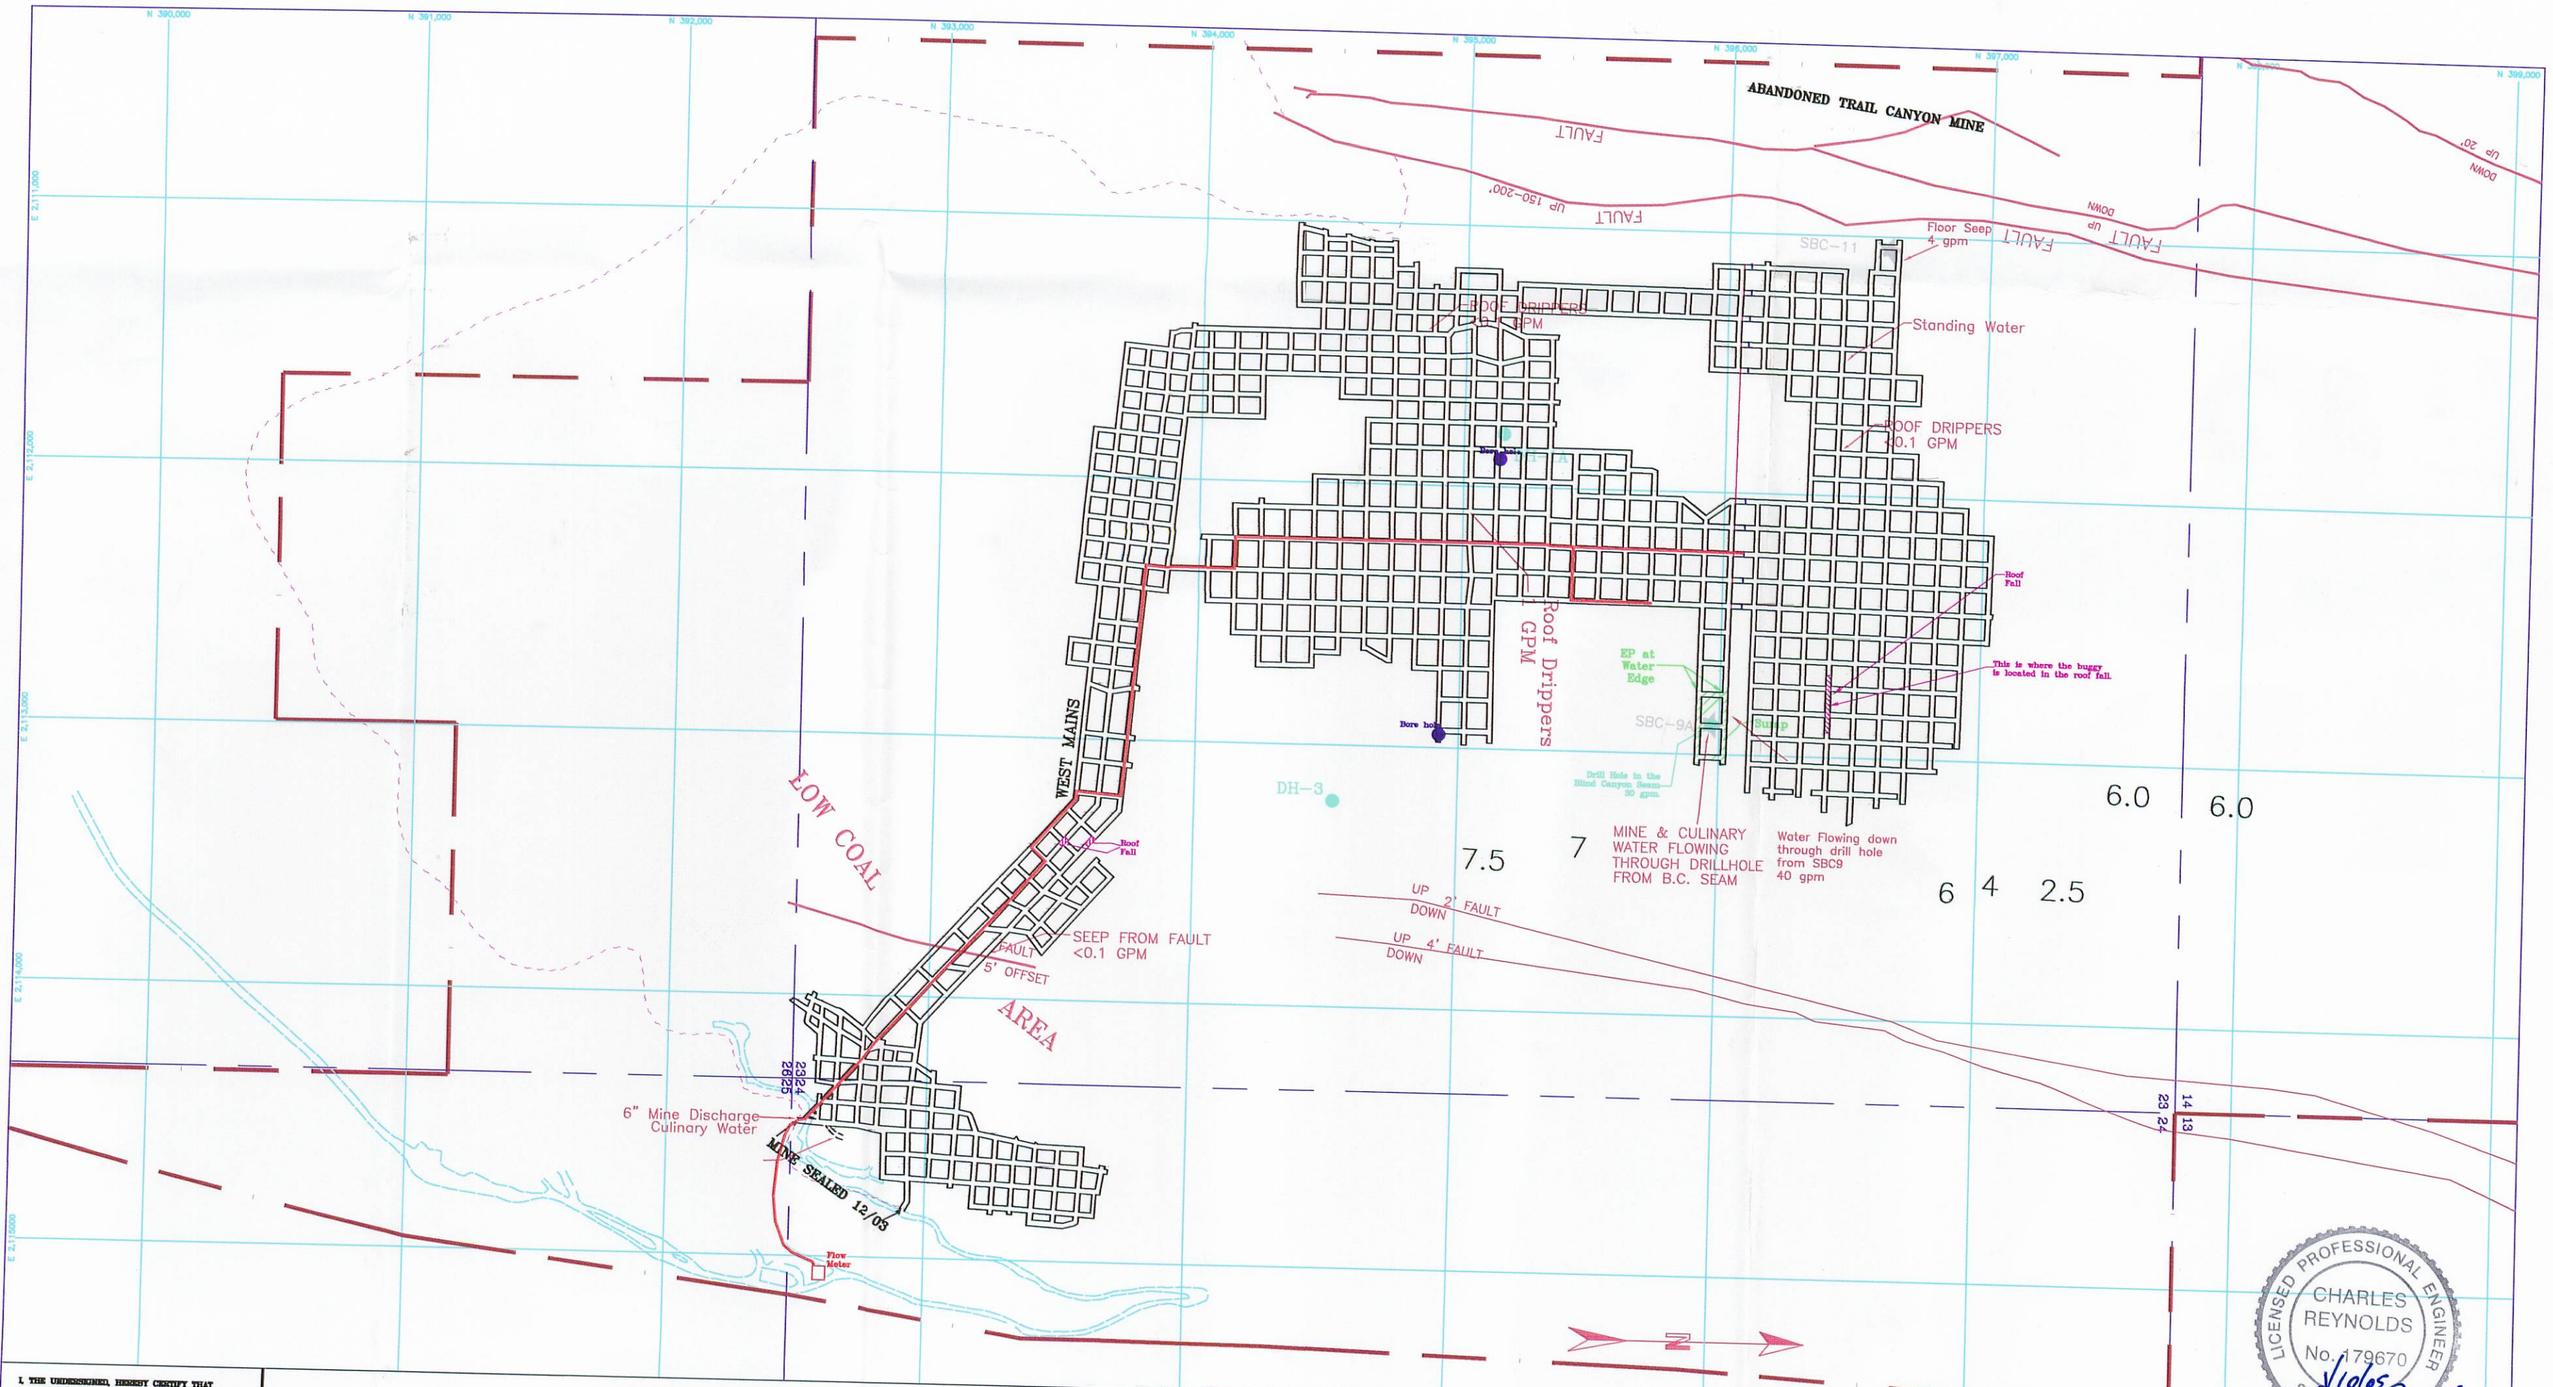

I, THE UNDERSIGNED, HEREBY CERTIFY THAT THIS MAP IS CORRECT TO THE BEST OF MY KNOWLEDGE AND BELIEF.

DATE _____ SIGNATURE _____

LICENSED PROFESSIONAL ENGINEER
CHARLES REYNOLDS
No. 179670
STATE OF UTAH

LEGEND

MINE WORKINGS
PILLARED AREA
FAULT
MINE WATER LINE
WATER SAMPLE POINT ★ SBC-9
PERMIT BOUNDARY
COAL OUTCROP

HIAWATHA SEAM
STRIKE – N 19° 45'
DIP 2.5%

CO-OP MINING CO.	
MINE WATER SURVEY	
SCALE: 1" = 500'	DRAWN BY: C. Reynolds / DATE: 1-1-05
BEAR CANYON	PLATE 7-10B