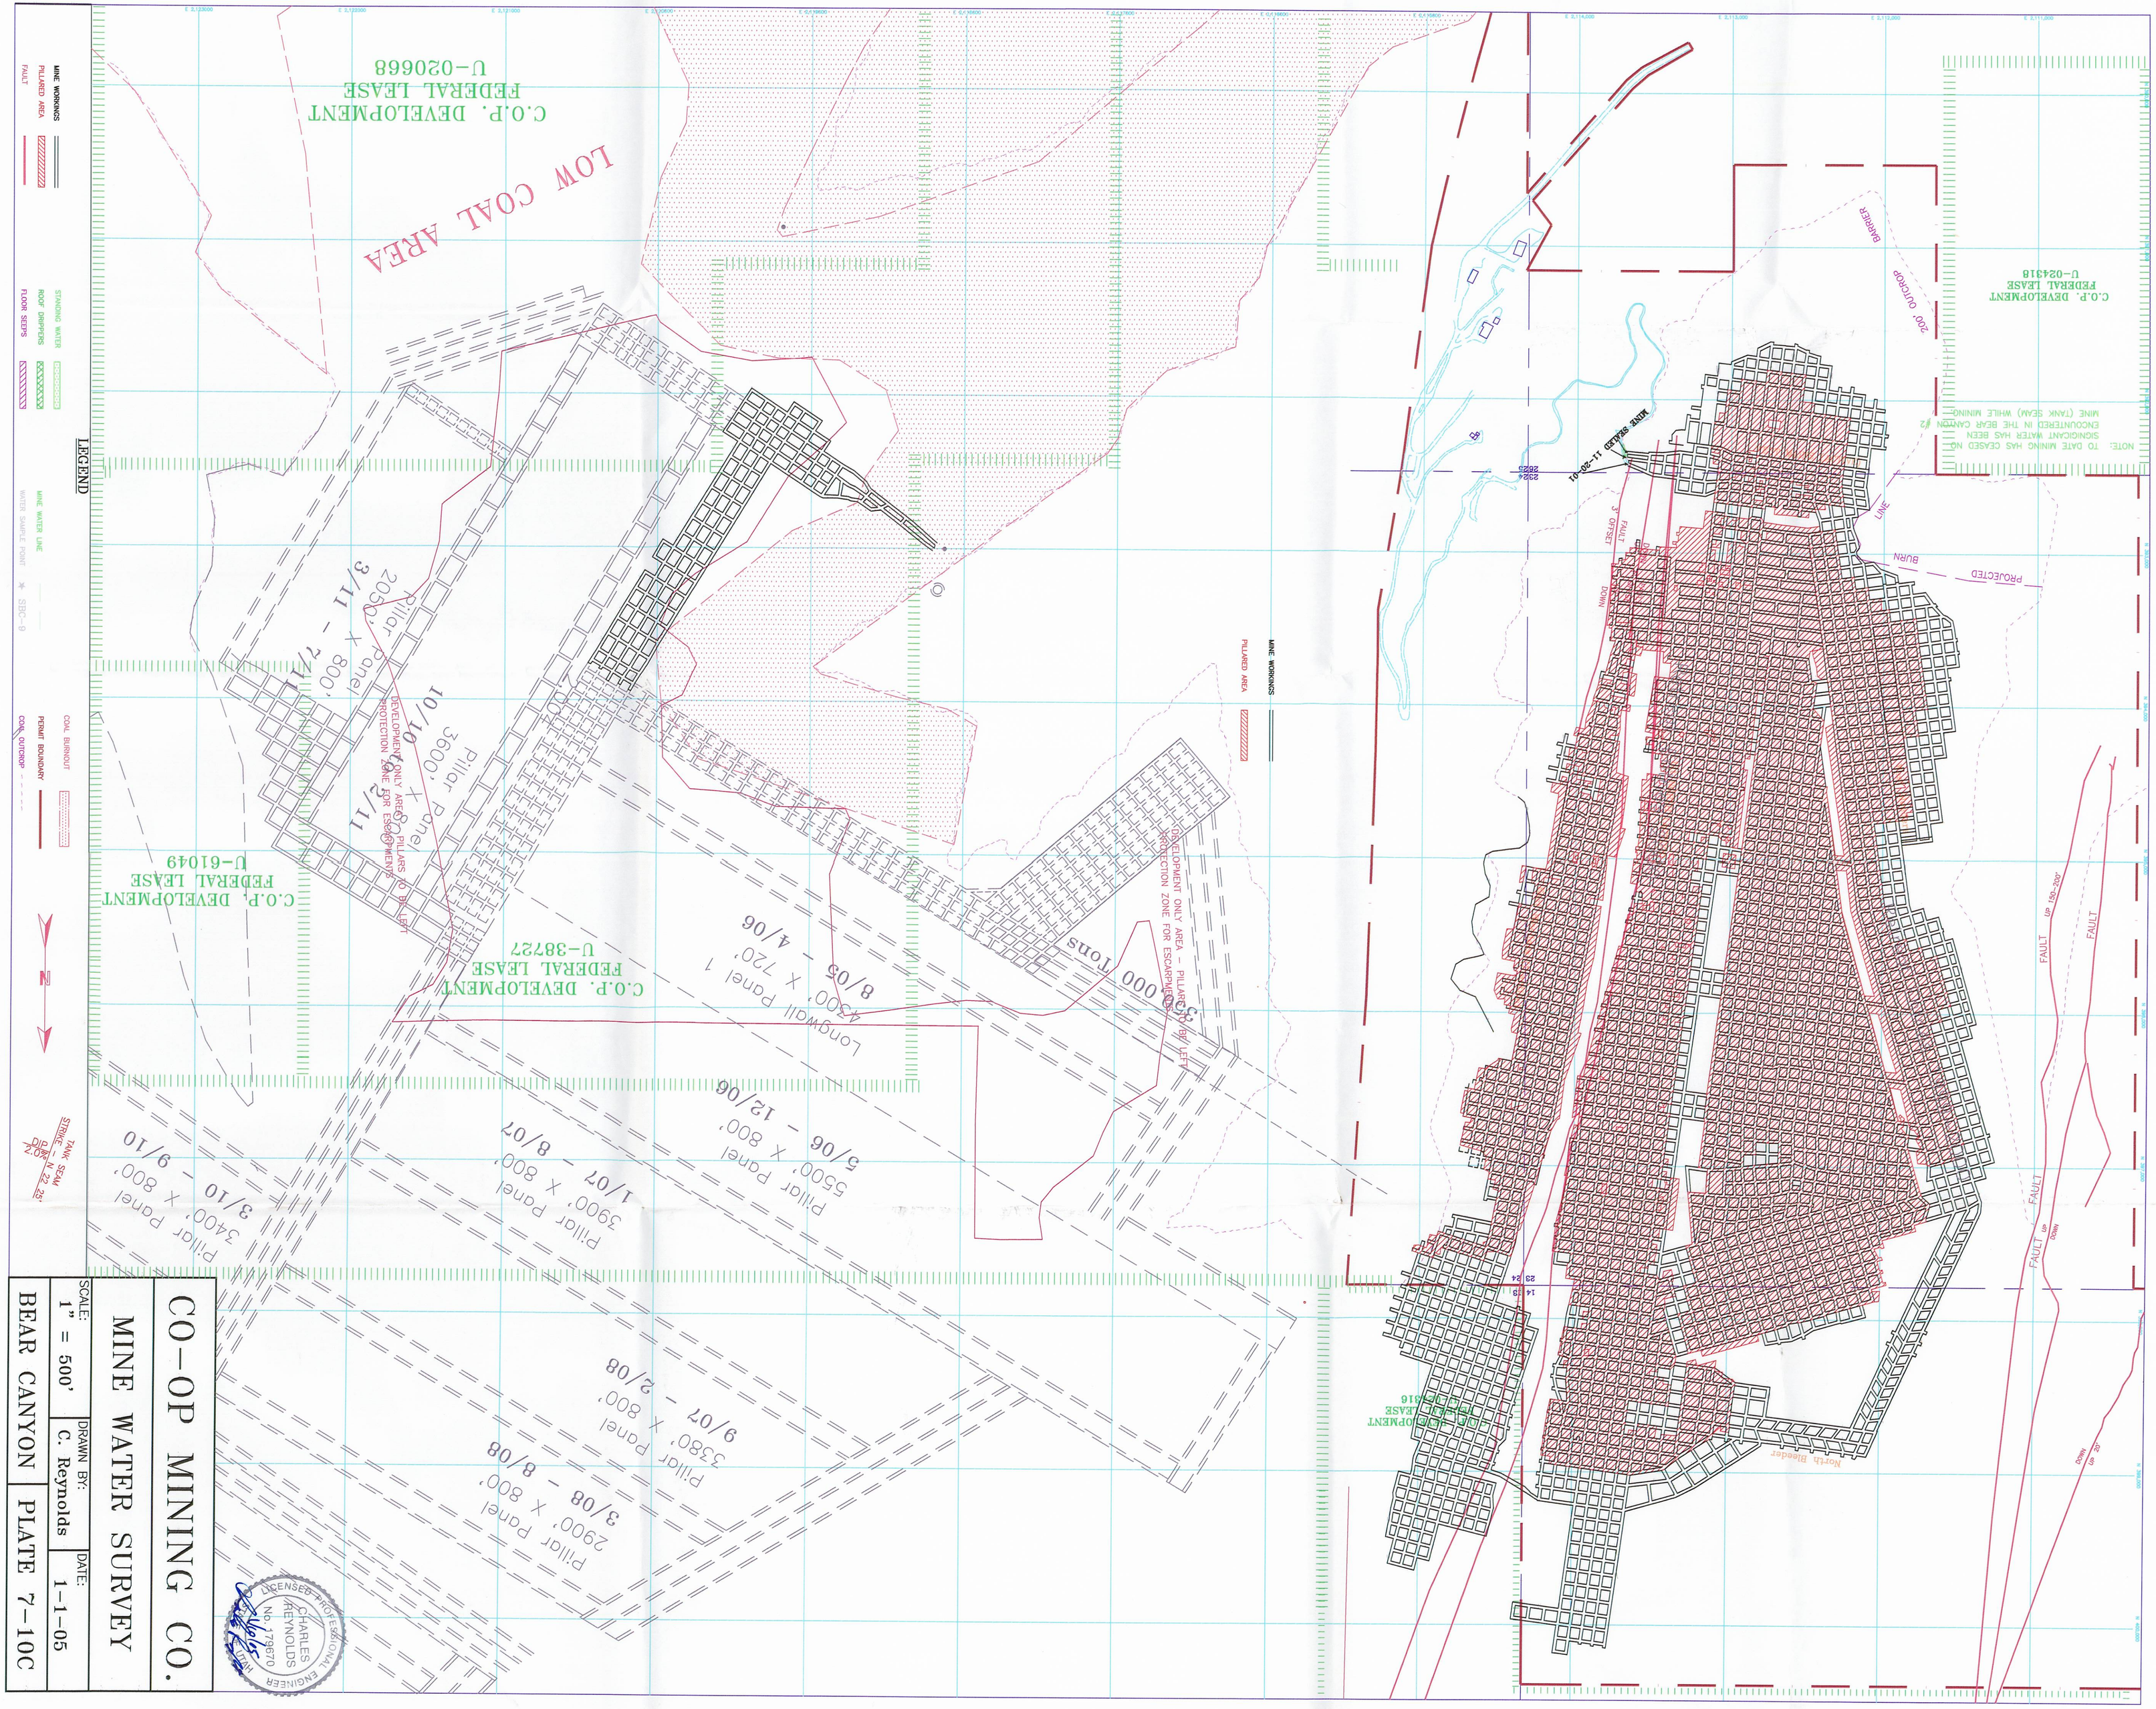
LEGEND
MINE WORKINGS
PILLARED AREA
FAULT
STANDING WATER
ROOF DRIPPERS
FLOOR SEEPS
MINE WATER LINE
WATER SAMPLE POINT
SBC-9
COAL BURNOUT
PERMIT BOUNDARY
COAL OUTCROP
N
TANK SEAM STRIKE N 22.25° DIP N
C.O.P. DEVELOPMENT FEDERAL LEASE U-02066
LOW COAL AREA
C.O.P. DEVELOPMENT FEDERAL LEASE U-61049
C.O.P. DEVELOPMENT FEDERAL LEASE U-38727
C.O.P. DEVELOPMENT FEDERAL LEASE U-02418
C.O.P. DEVELOPMENT FEDERAL LEASE U-02016
DEVELOPMENT ONLY AREA - PILLARS TO BE LEFT PROTECTION ZONE FOR ESCARPMENTS
DEVELOPMENT ONLY AREA - PILLARS TO BE LEFT PROTECTION ZONE FOR ESCARPMENTS
Pillar Panel 3/11 - 7/11 2050' X 800'
Pillar Panel 10/10 3600' X 2/11
Longwall Panel 1 4300' X 720' 8/05 - 4/06
Pillar Panel 5/06 - 12/06 5500' X 800'
Pillar Panel 1/07 - 8/07 3900' X 800'
Pillar Panel 3/10 - 9/10 3400' X 800'
Pillar Panel 9/07 - 2/08 3380' X 800'
Pillar Panel 3/08 - 8/08 2900' X 800'
MINE SEAL 11-30-01
PROJECTED BURN LINE
200' OUTCROP BARRIER
NOTE: TO DATE MINING HAS CEASED NO SIGNIFICANT WATER HAS BEEN ENCOUNTERED IN THE BEAR CANYON #2 MINE (TANK SEAM) WHILE MINING.
FAULT
S OFFSET
NORTH
North Bleeder
FAULT UP 150-200' DOWN
FAULT UP 20' DOWN
CO-OP MINING CO.
MINE WATER SURVEY
SCALE: 1" = 500'
DRAWN BY: C. Reynolds
DATE: 1-1-05
BEAR CANYON
PLATE 7-10C
LICENSED PROFESSIONAL ENGINEER CHARLES REYNOLDS No. 179670 UTAH