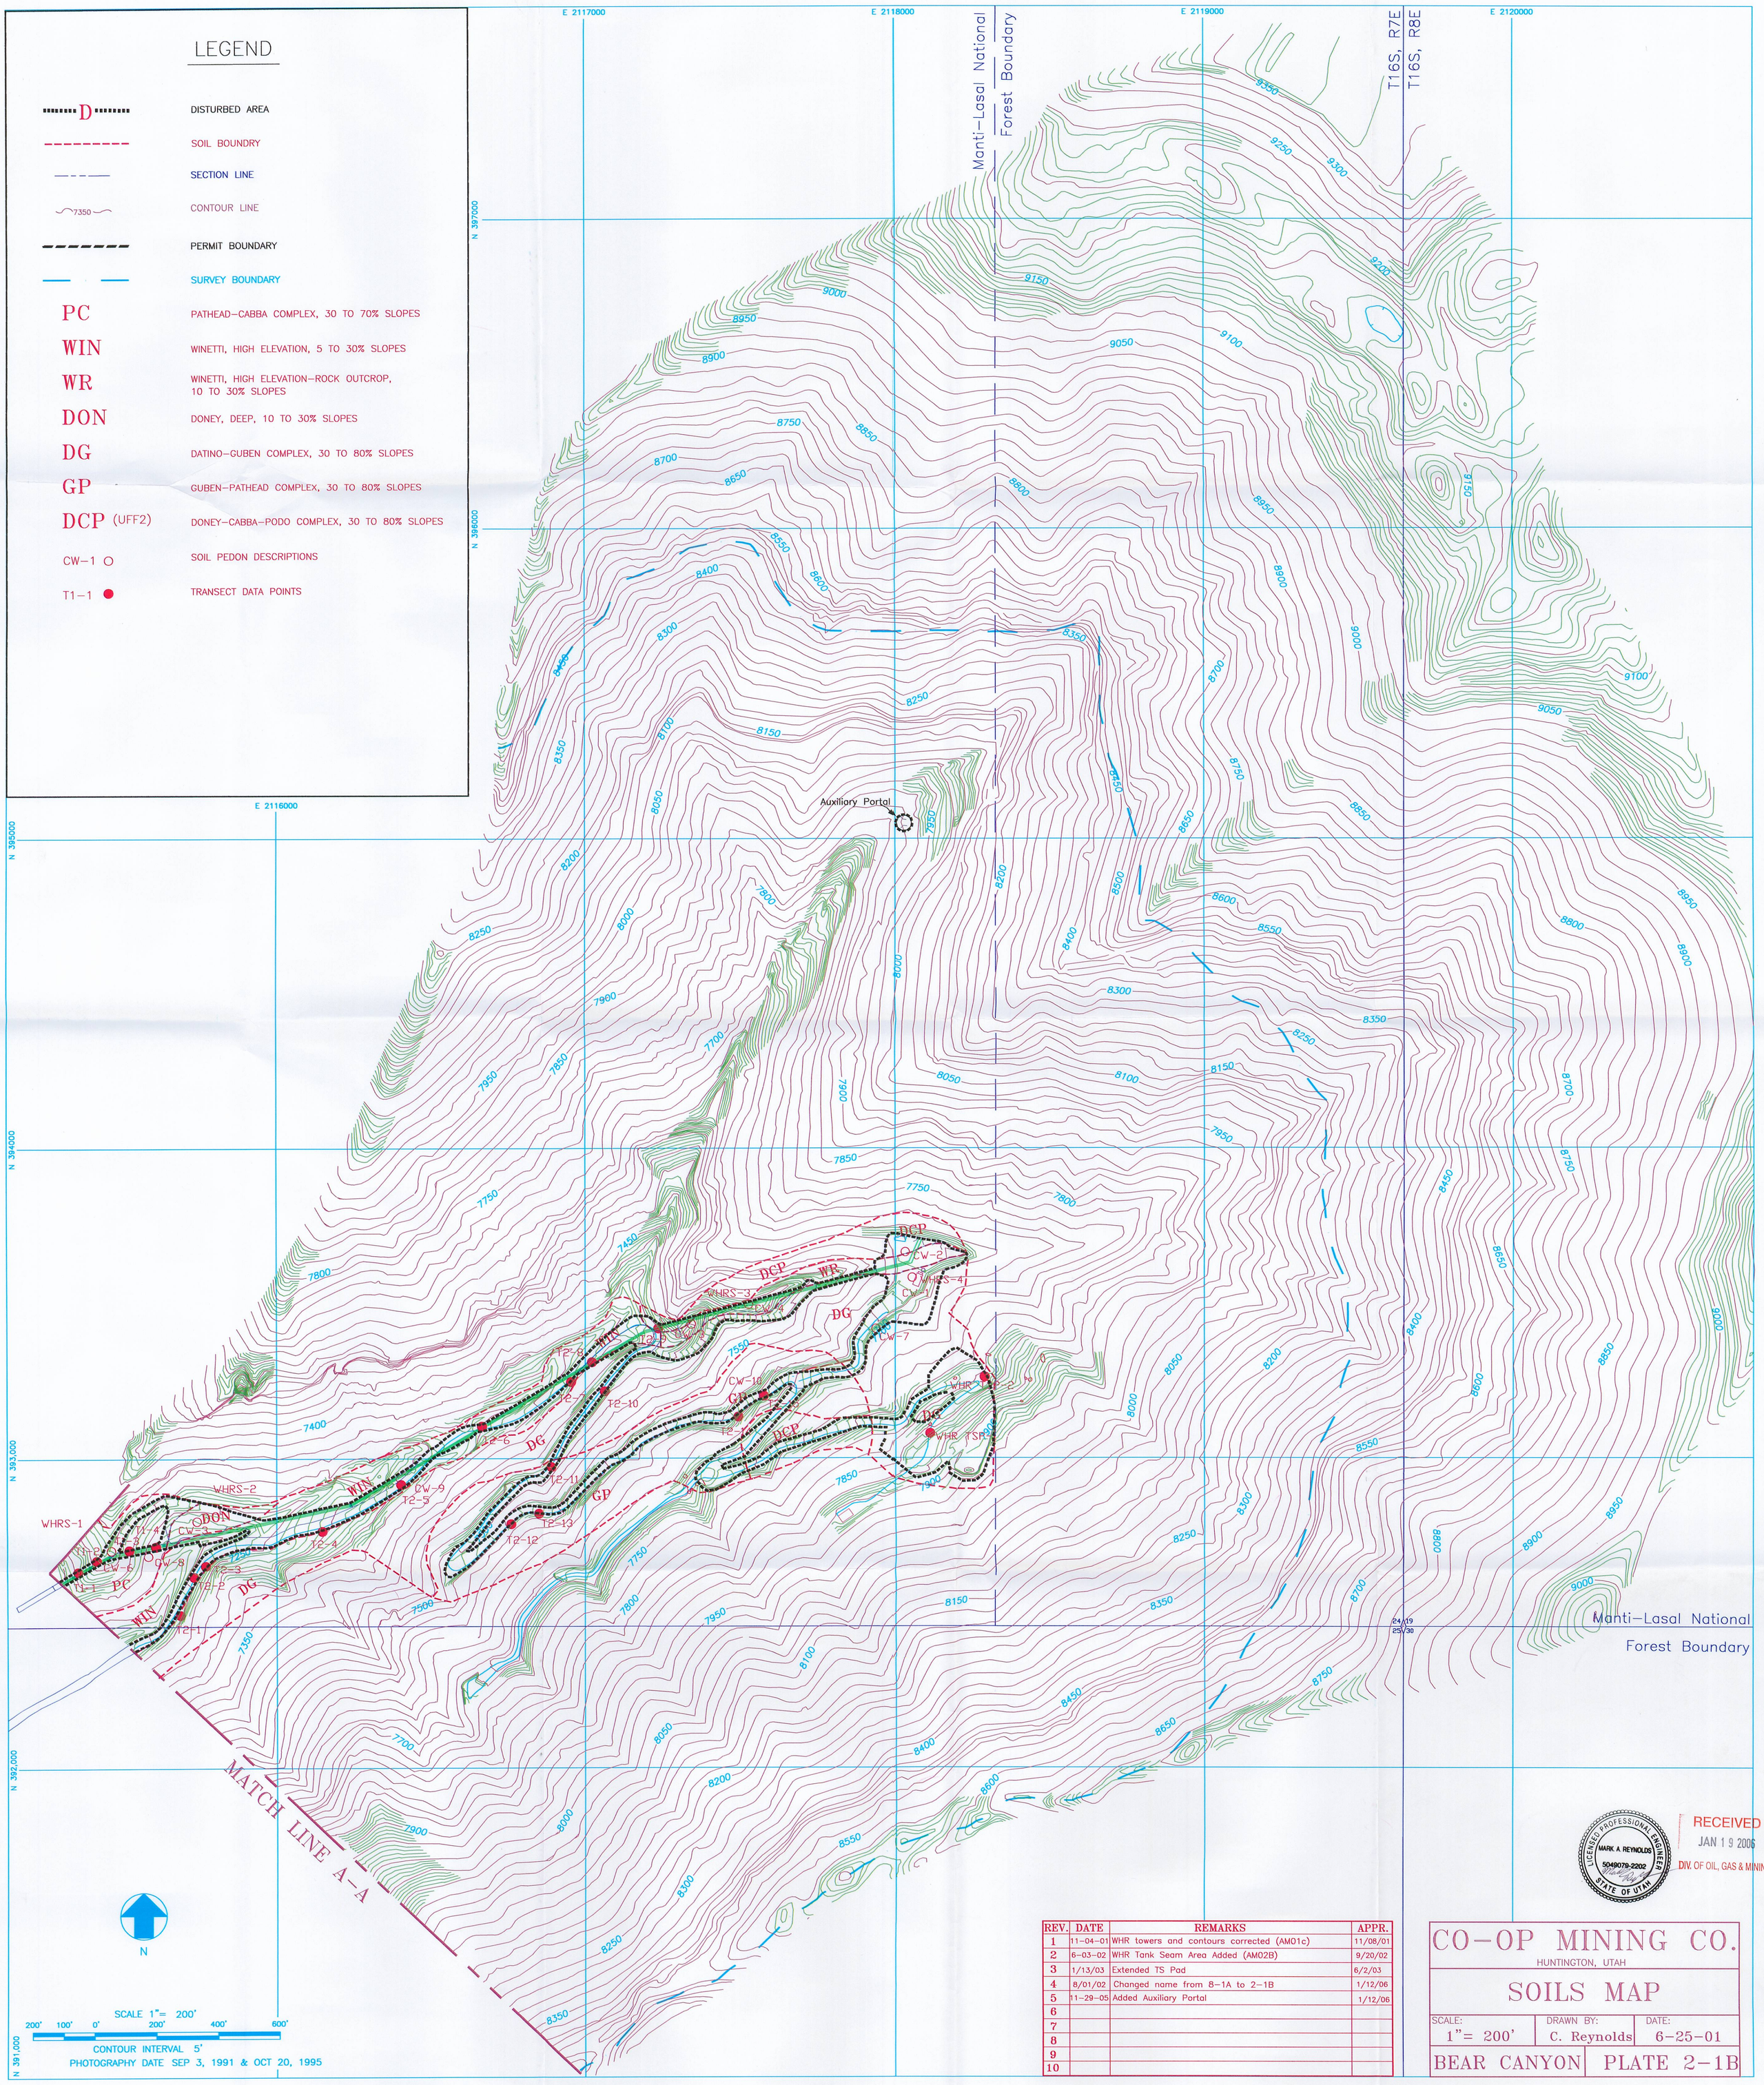

REV.	DATE	REMARKS	APPR.
1	11–04–01	WHR towers and contours corrected (AM01c)	11/08/01
2	6–03–02	WHR Tank Seam Area Added (AM02B)	9/20/02
3	1/13/03	Extended TS Pad	6/2/03
4	8/01/02	Changed name from 8–1A to 2–1B	1/12/06
5	11–29–05	Added Auxiliary Portal	1/12/06
6			
7			
8			
9			
10			

LICENSED PROFESSIONAL ENGINEER
MARK A. REYNOLDS
5049079-2202
STATE OF UTAH

RECEIVED
JAN 19 2006
DIV. OF OIL, GAS & MINING

CO–OP MINING CO.

HUNTINGTON, UTAH

SOILS MAP

SCALE:	DRAWN BY:	DATE:
1"= 200'	C. Reynolds	6–25–01

BEAR CANYON PLATE 2–1B