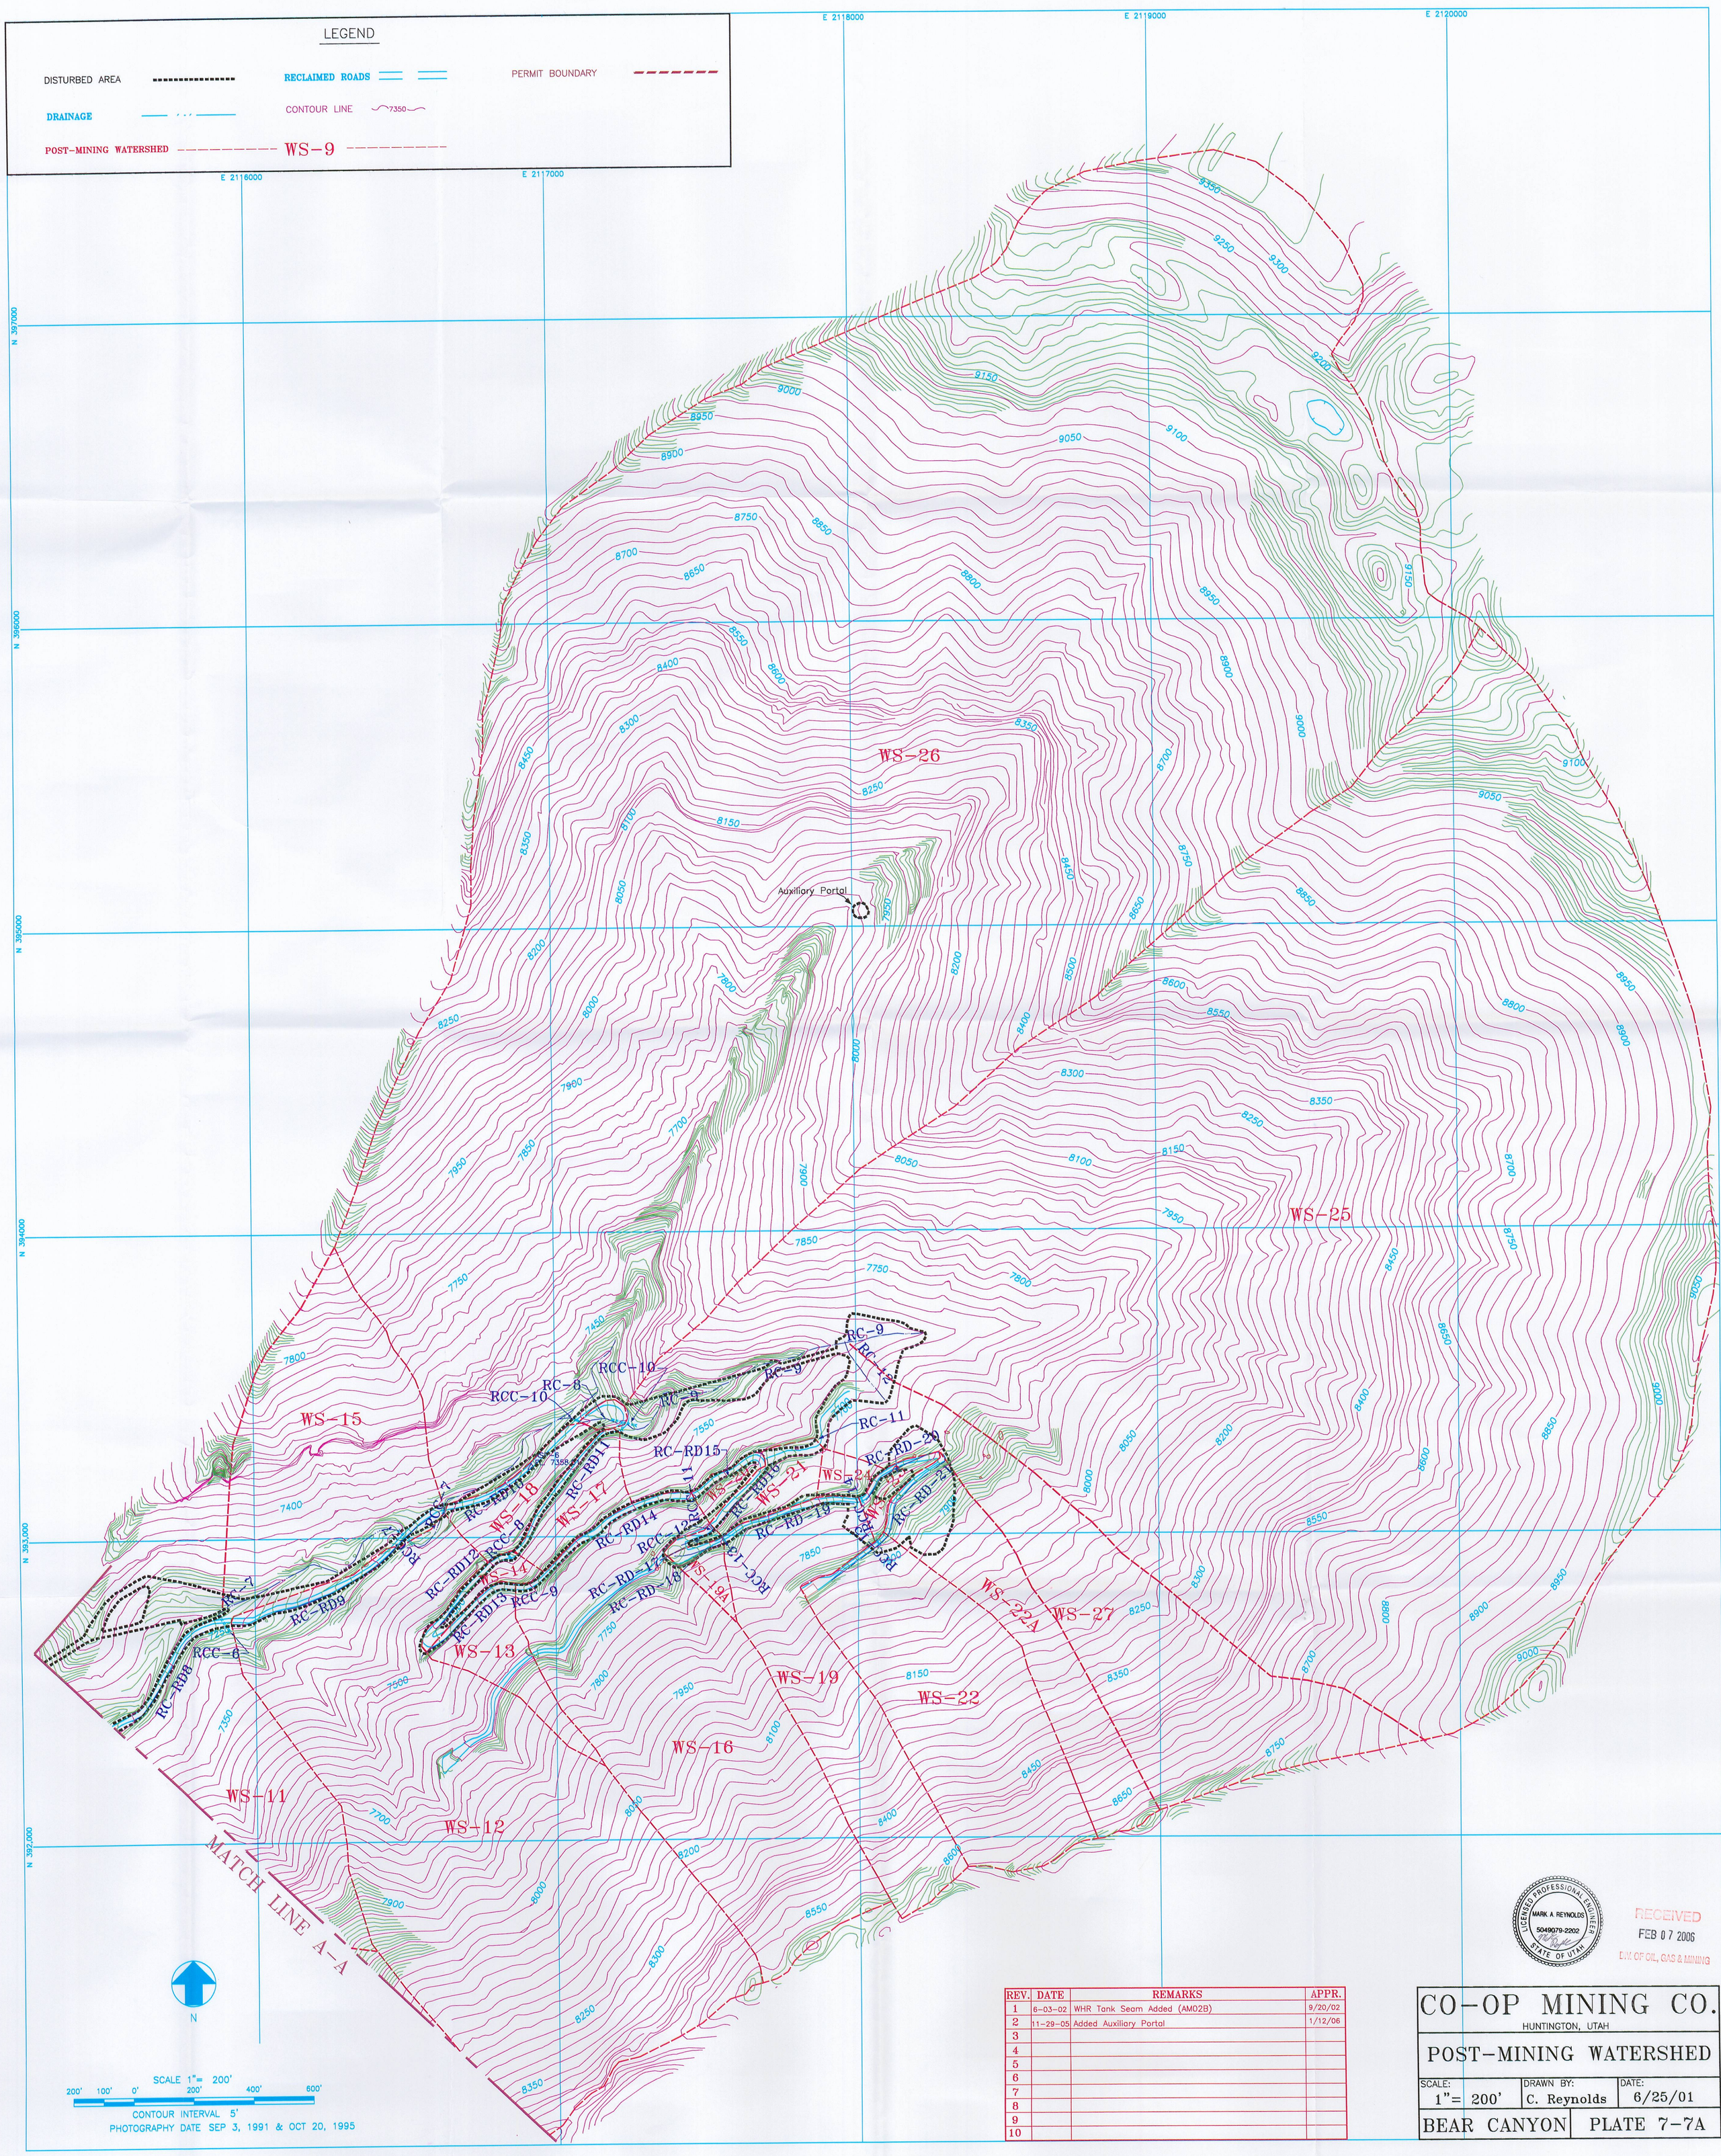

REV.	DATE	REMARKS	APPR.
1	6-03-02	WHR Tank Seam Added (AM02B)	9/20/02
2	11-29-05	Added Auxiliary Portal	1/12/06
3			
4			
5			
6			
7			
8			
9			
10			

LICENSED PROFESSIONAL ENGINEER
MARK A REYNOLDS
5049079-2202
STATE OF UTAH

RECEIVED
FEB 07 2006
DIV. OF OIL, GAS & MINING

CO-OP MINING CO.

HUNTINGTON, UTAH

POST-MINING WATERSHED

SCALE:	DRAWN BY:	DATE:
1"= 200'	C. Reynolds	6/25/01

BEAR CANYON | PLATE 7-7A