C. W. MINING CO.

HUNTINGTON, UTAH

TANK SEAM

SCALE:	DRAWN BY:	DATE:
1" = 1000'	C. Reynolds	2-13-06

BEAR CANYON | PLATE 5-1C

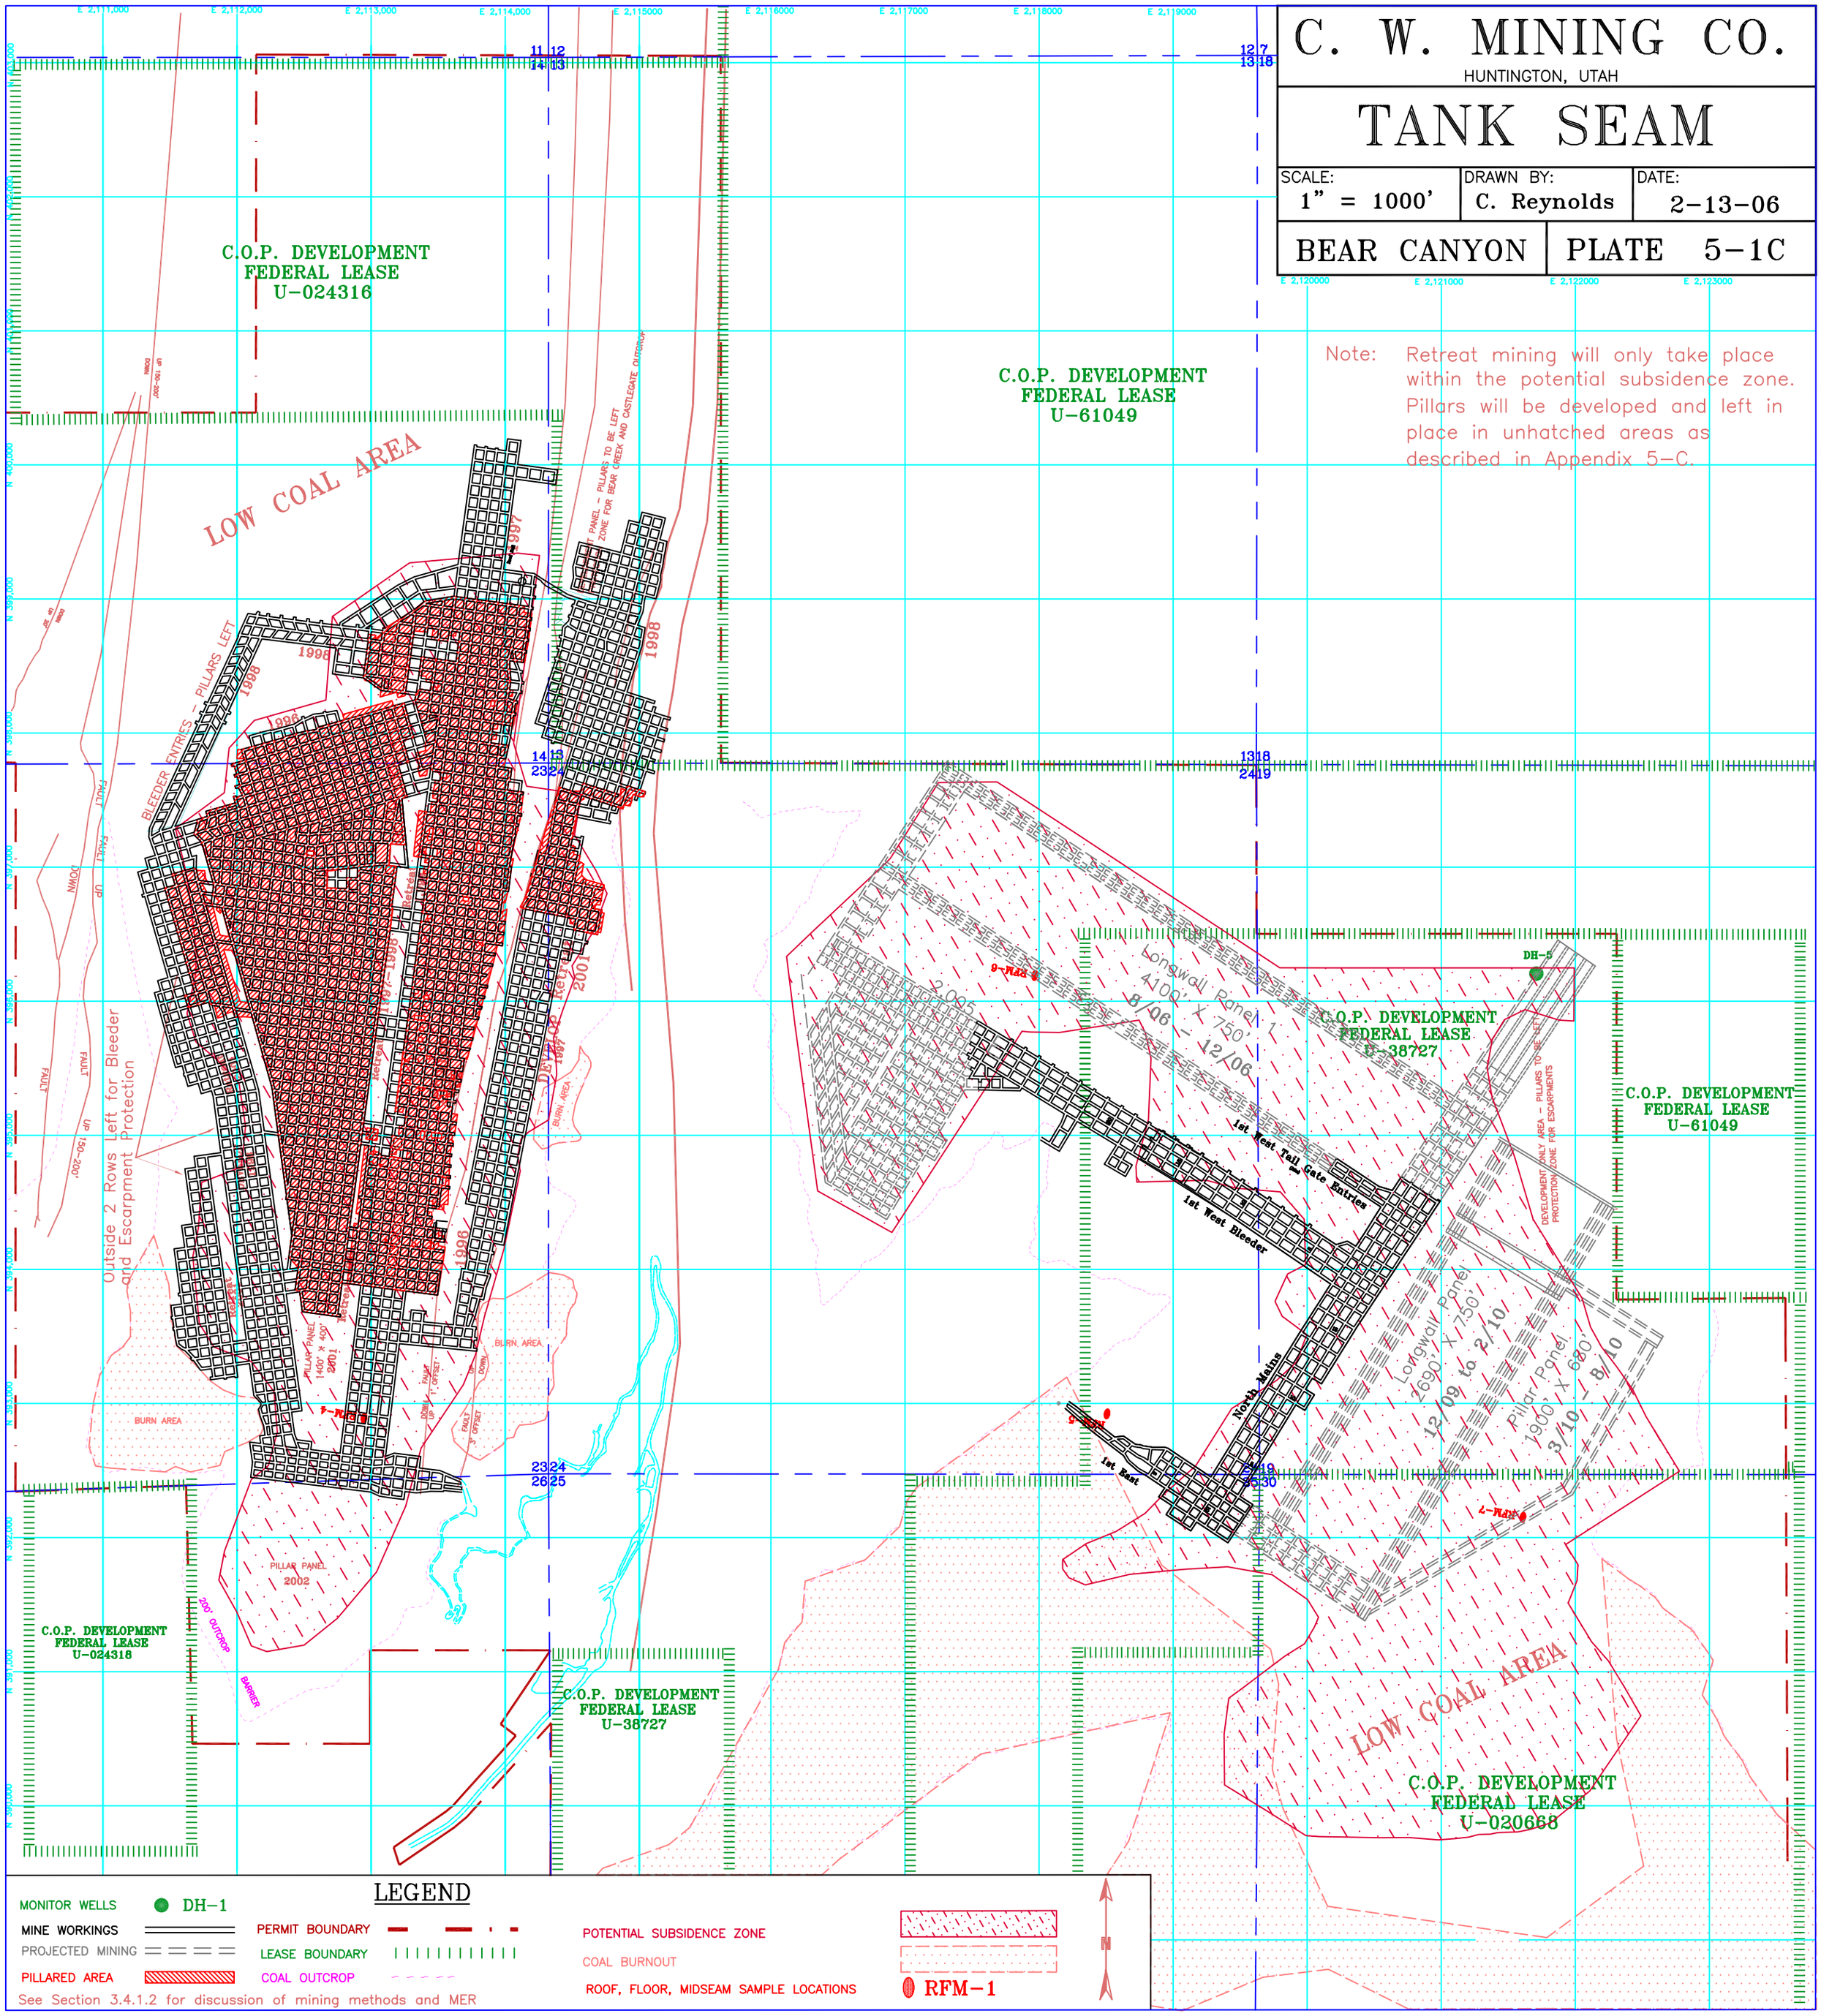

Note: Retreat mining will only take place within the potential subsidence zone. Pillars will be developed and left in place in unhatched areas as described in Appendix 5-C.

See Section 3.4.1.2 for discussion of mining methods and MER