CO-OP MINING CO.

HUNTINGTON, UTAH

SURFACE FACILITIES

SCALE:	DRAWN BY:	DATE:
1" = 50'	C. Reynolds	6-25-01

BEAR CANYON | PLATE 5-2F

REV.	DATE	REMARKS	APPR.
1	6/25/01	WHR surface facilites added (SR98-1)	7/03/01
2	8/01/02	Changed name from 2-4F to 5-2F	12/8/05
3	4/17/03	Added Cap and Powder Magazine (AM03B)	8/2/05
4	8/4/04	Moved location of powder magazine (Task # 1988)	11/30/04
5			
6			
7			
8			
9			
10			

SCALE 1"= 50'

50' 25' 0' 50' 100' 150'

CONTOUR INTERVAL 2'

PHOTOGRAPHY DATE SEP 3, 1991 & OCT 20, 1995

N

LEGEND
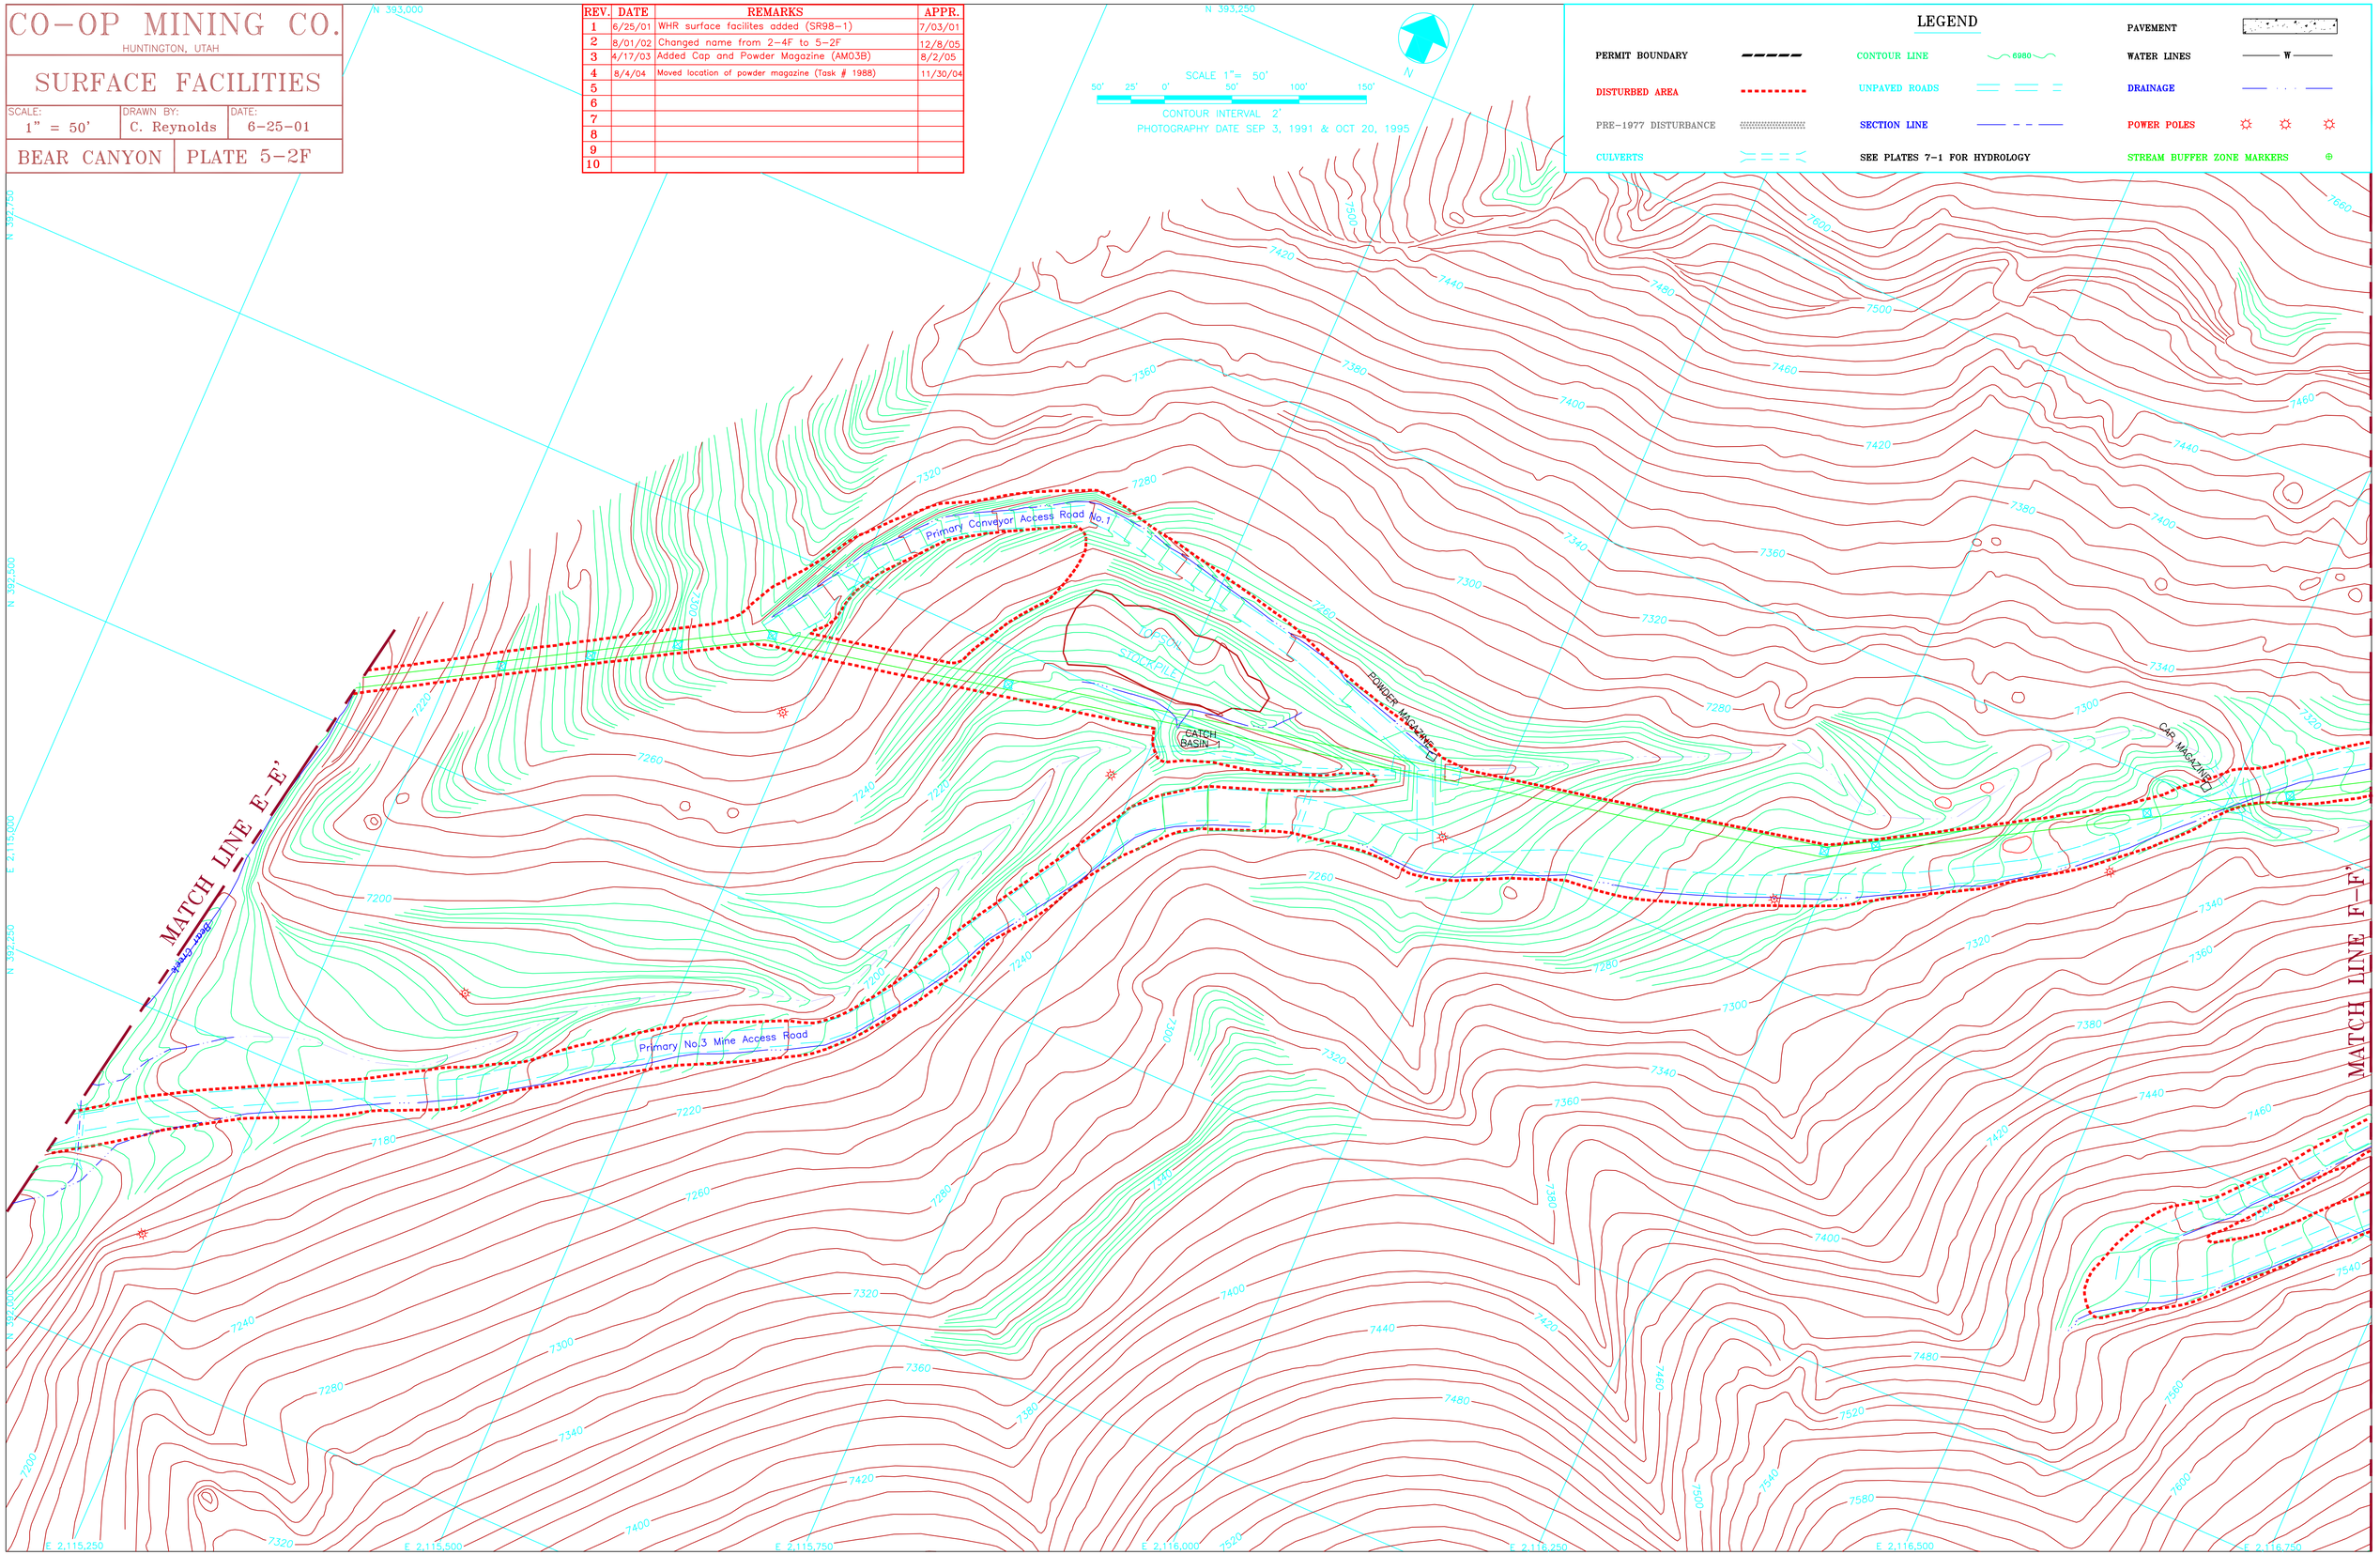
PERMIT BOUNDARY		CONTOUR LINE	6980	PAVEMENT	
DISTURBED AREA		UNPAVED ROADS		WATER LINES	W
PRE-1977 DISTURBANCE		SECTION LINE		DRAINAGE	
CULVERTS		SEE PLATES 7-1 FOR HYDROLOGY		POWER POLES	
				STREAM BUFFER ZONE MARKERS