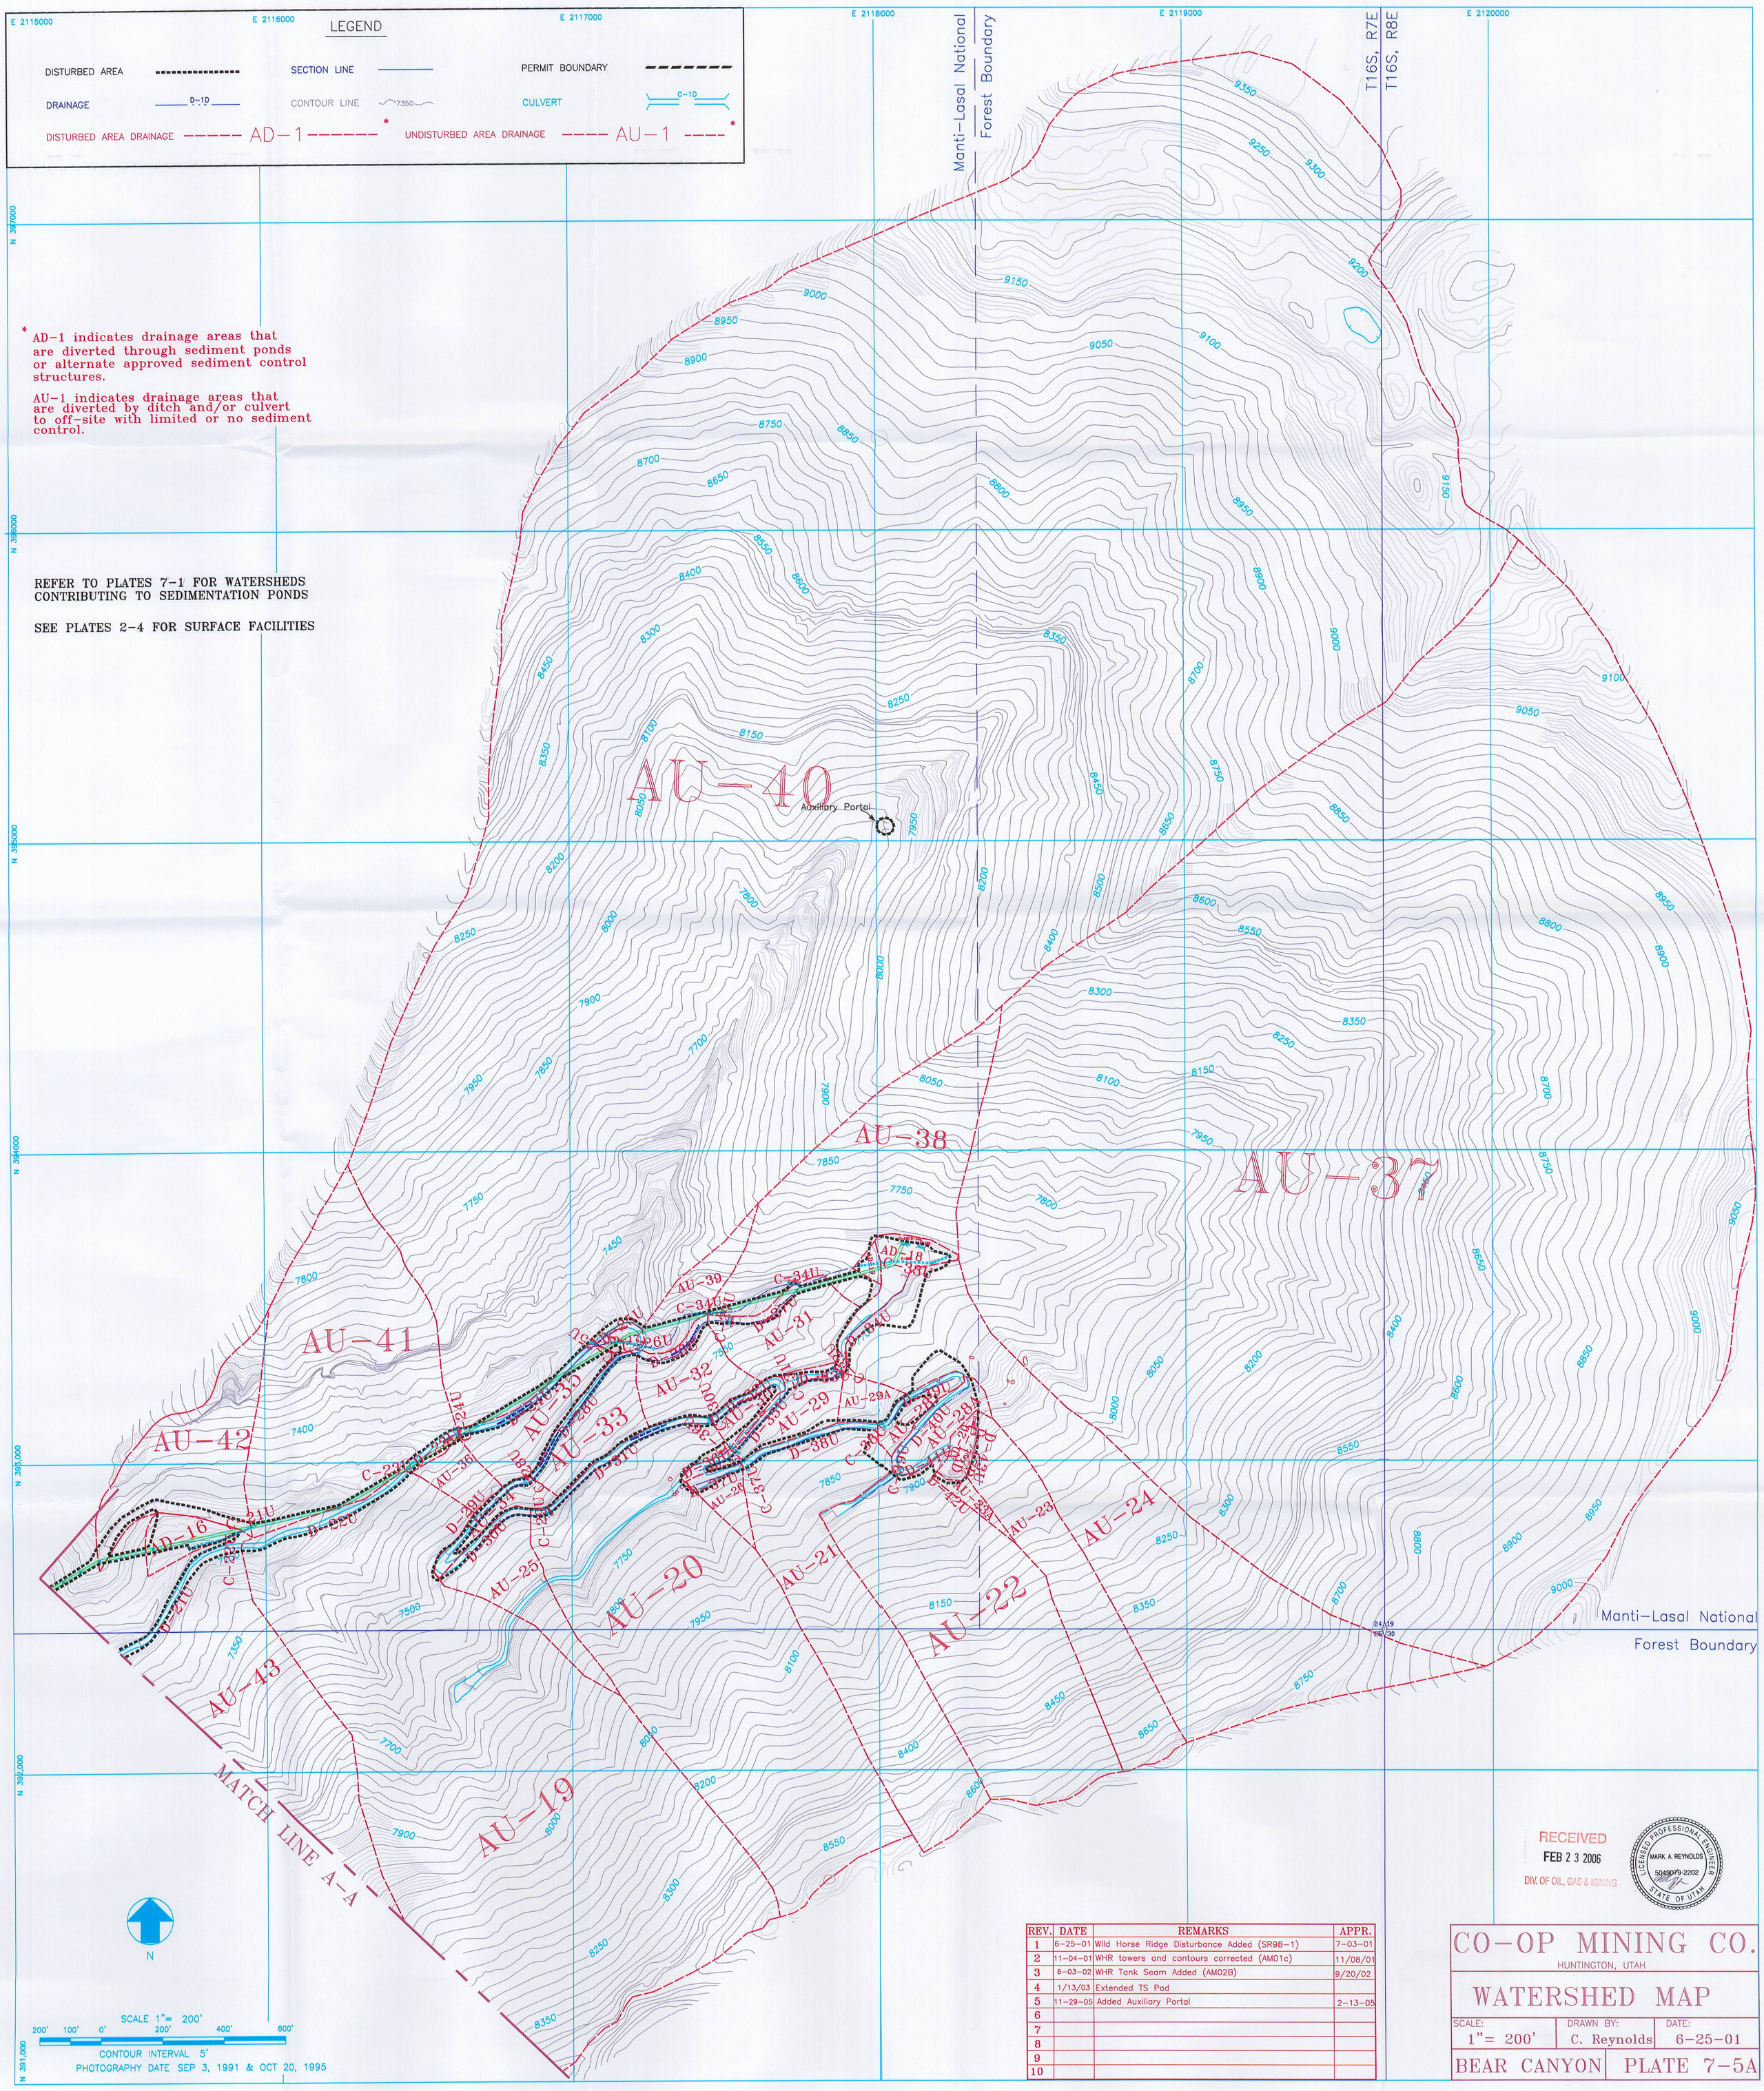

REV.	DATE	REMARKS	APPR.
1	6-25-01	Wild Horse Ridge Disturbance Added (SR98-1)	7-03-01
2	11-04-01	WHR towers and contours corrected (AM01c)	11/08/01
3	6-03-02	WHR Tank Seam Added (AM02B)	9/20/02
4	1/13/03	Extended TS Pad	
5	11-29-05	Added Auxiliary Portal	2-13-05
6			
7			
8			
9			
10			

CO-OP MINING CO.

HUNTINGTON, UTAH

WATERSHED MAP

SCALE:	DRAWN BY:	DATE:
1"= 200'	C. Reynolds	6-25-01

BEAR CANYON | PLATE 7-5A