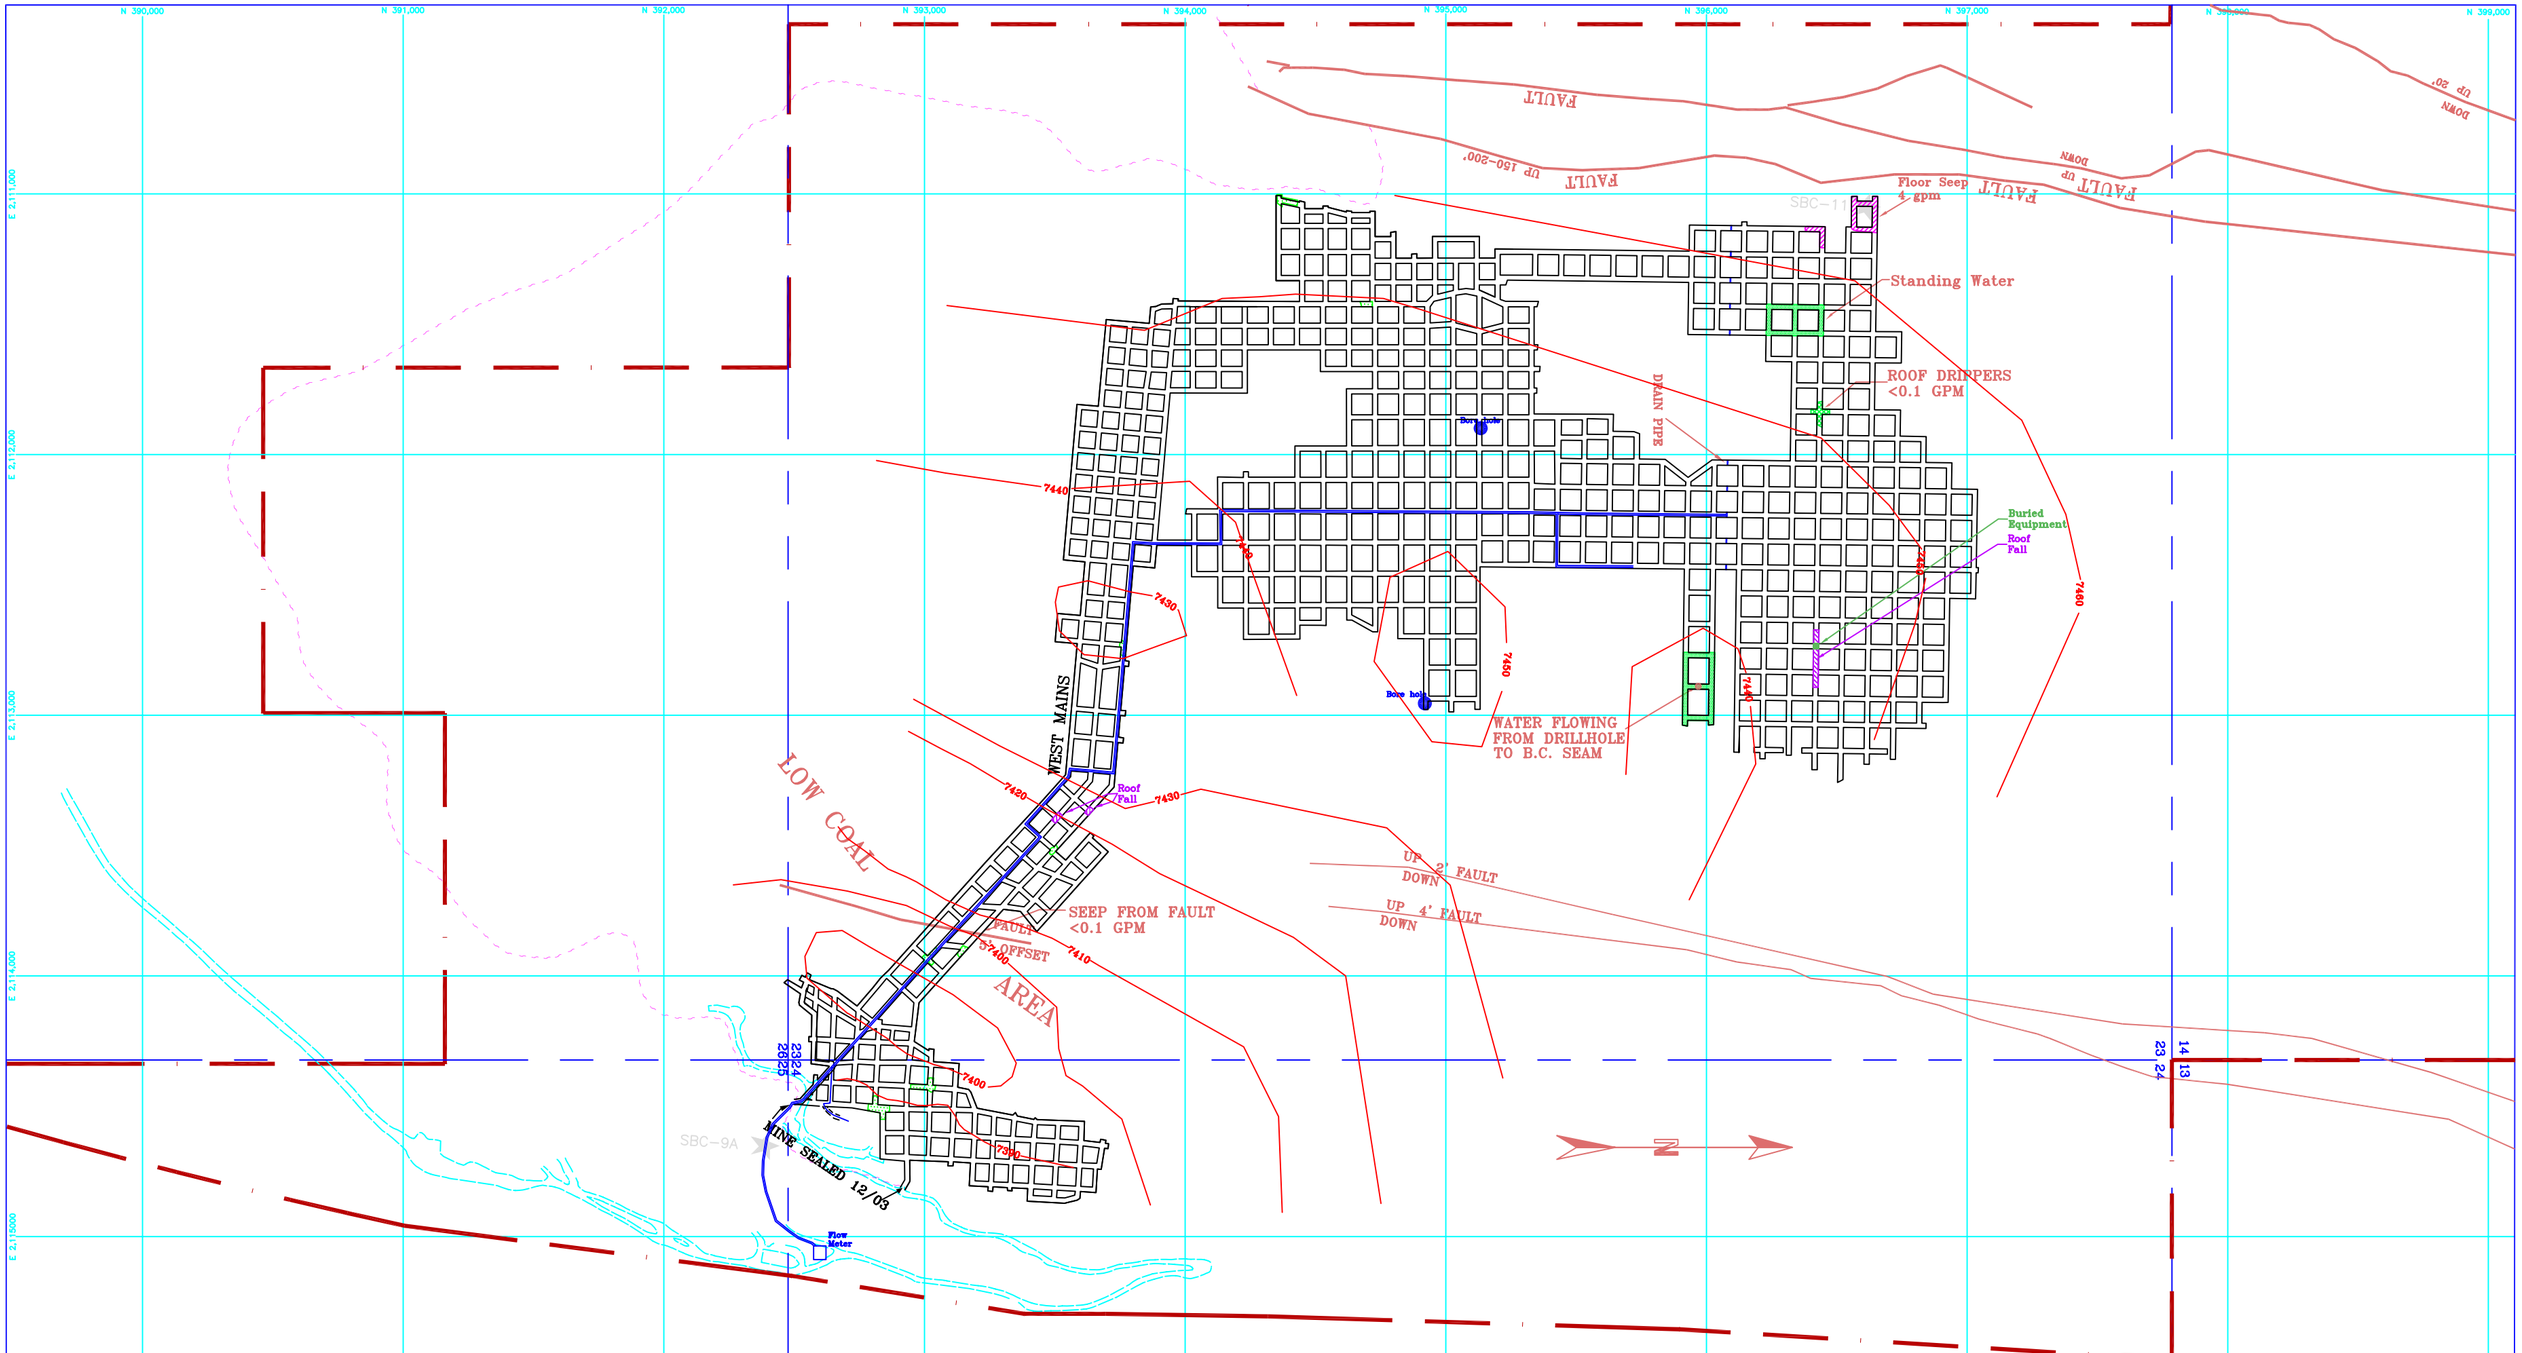


I, THE UNDERSIGNED, HEREBY CERTIFY THAT THIS MAP IS CORRECT TO THE BEST OF MY KNOWLEDGE AND BELIEF.

DATE _____ SIGNATURE _____

## LEGEND

- MINE WORKINGS
- PILLARED AREA
- FAULT
- STANDING WATER
- ROOF DRIPPERS
- FLOOR SEEPS
- SEAM FLOOR ELEV. CONTOUR — 7500
- MINE WATER LINE/CHANNEL
- WATER SAMPLE POINT — SBC-9
- PERMIT BOUNDARY
- COAL OUTCROP

HIAWATHA SEAM
STRIKE – N 19° 45'
DIP 2.5%

| CO-OP MINING CO. | | |
|---|---|---|
| ABANDONED EQUIPMENT | | |
| SCALE: 1" = 500' | DRAWN BY: C. Reynolds | DATE: 11-15-04 |
| BEAR CANYON | PLATE 7-10B | |