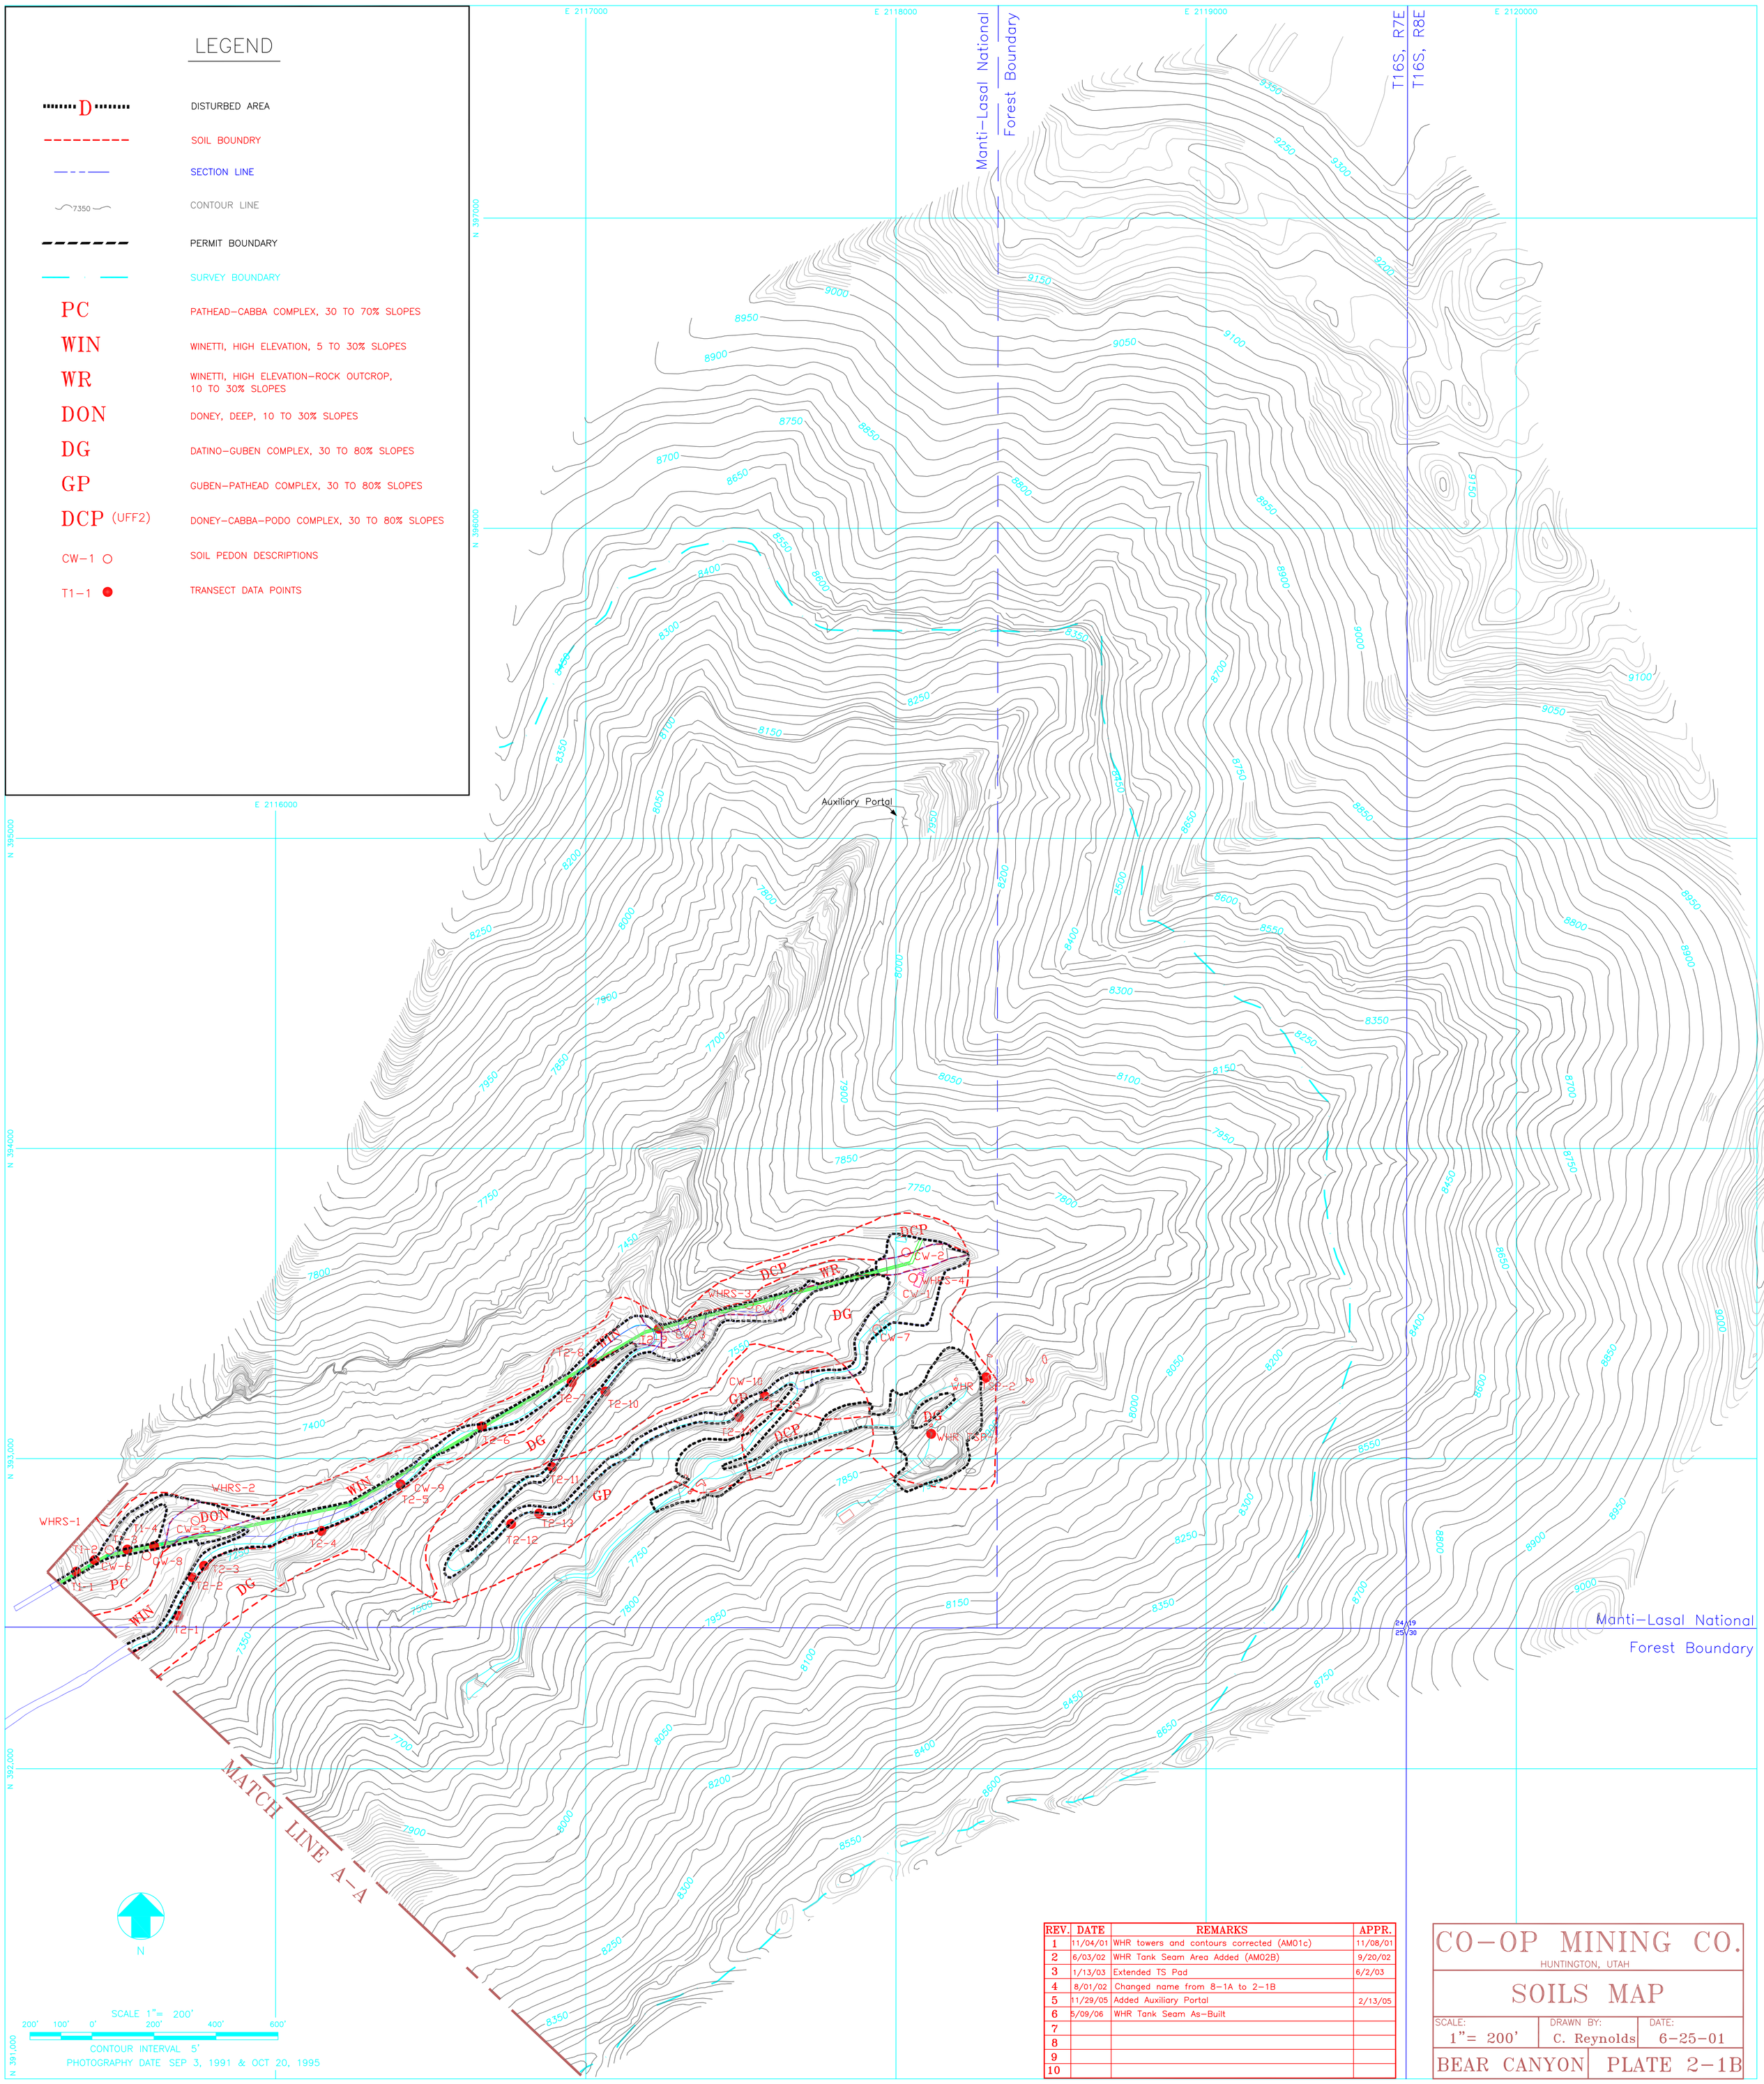

REV.	DATE	REMARKS	APPR.
1	11/04/01	WHR towers and contours corrected (AM01c)	11/08/01
2	6/03/02	WHR Tank Seam Area Added (AM02B)	9/20/02
3	1/13/03	Extended TS Pad	6/2/03
4	8/01/02	Changed name from 8–1A to 2–1B	
5	11/29/05	Added Auxiliary Portal	2/13/05
6	5/09/06	WHR Tank Seam As–Built	
7			
8			
9			
10			

CO–OP MINING CO.
HUNTINGTON, UTAH

SOILS MAP

SCALE:	DRAWN BY:	DATE:
1"= 200'	C. Reynolds	6–25–01

BEAR CANYON PLATE 2–1B