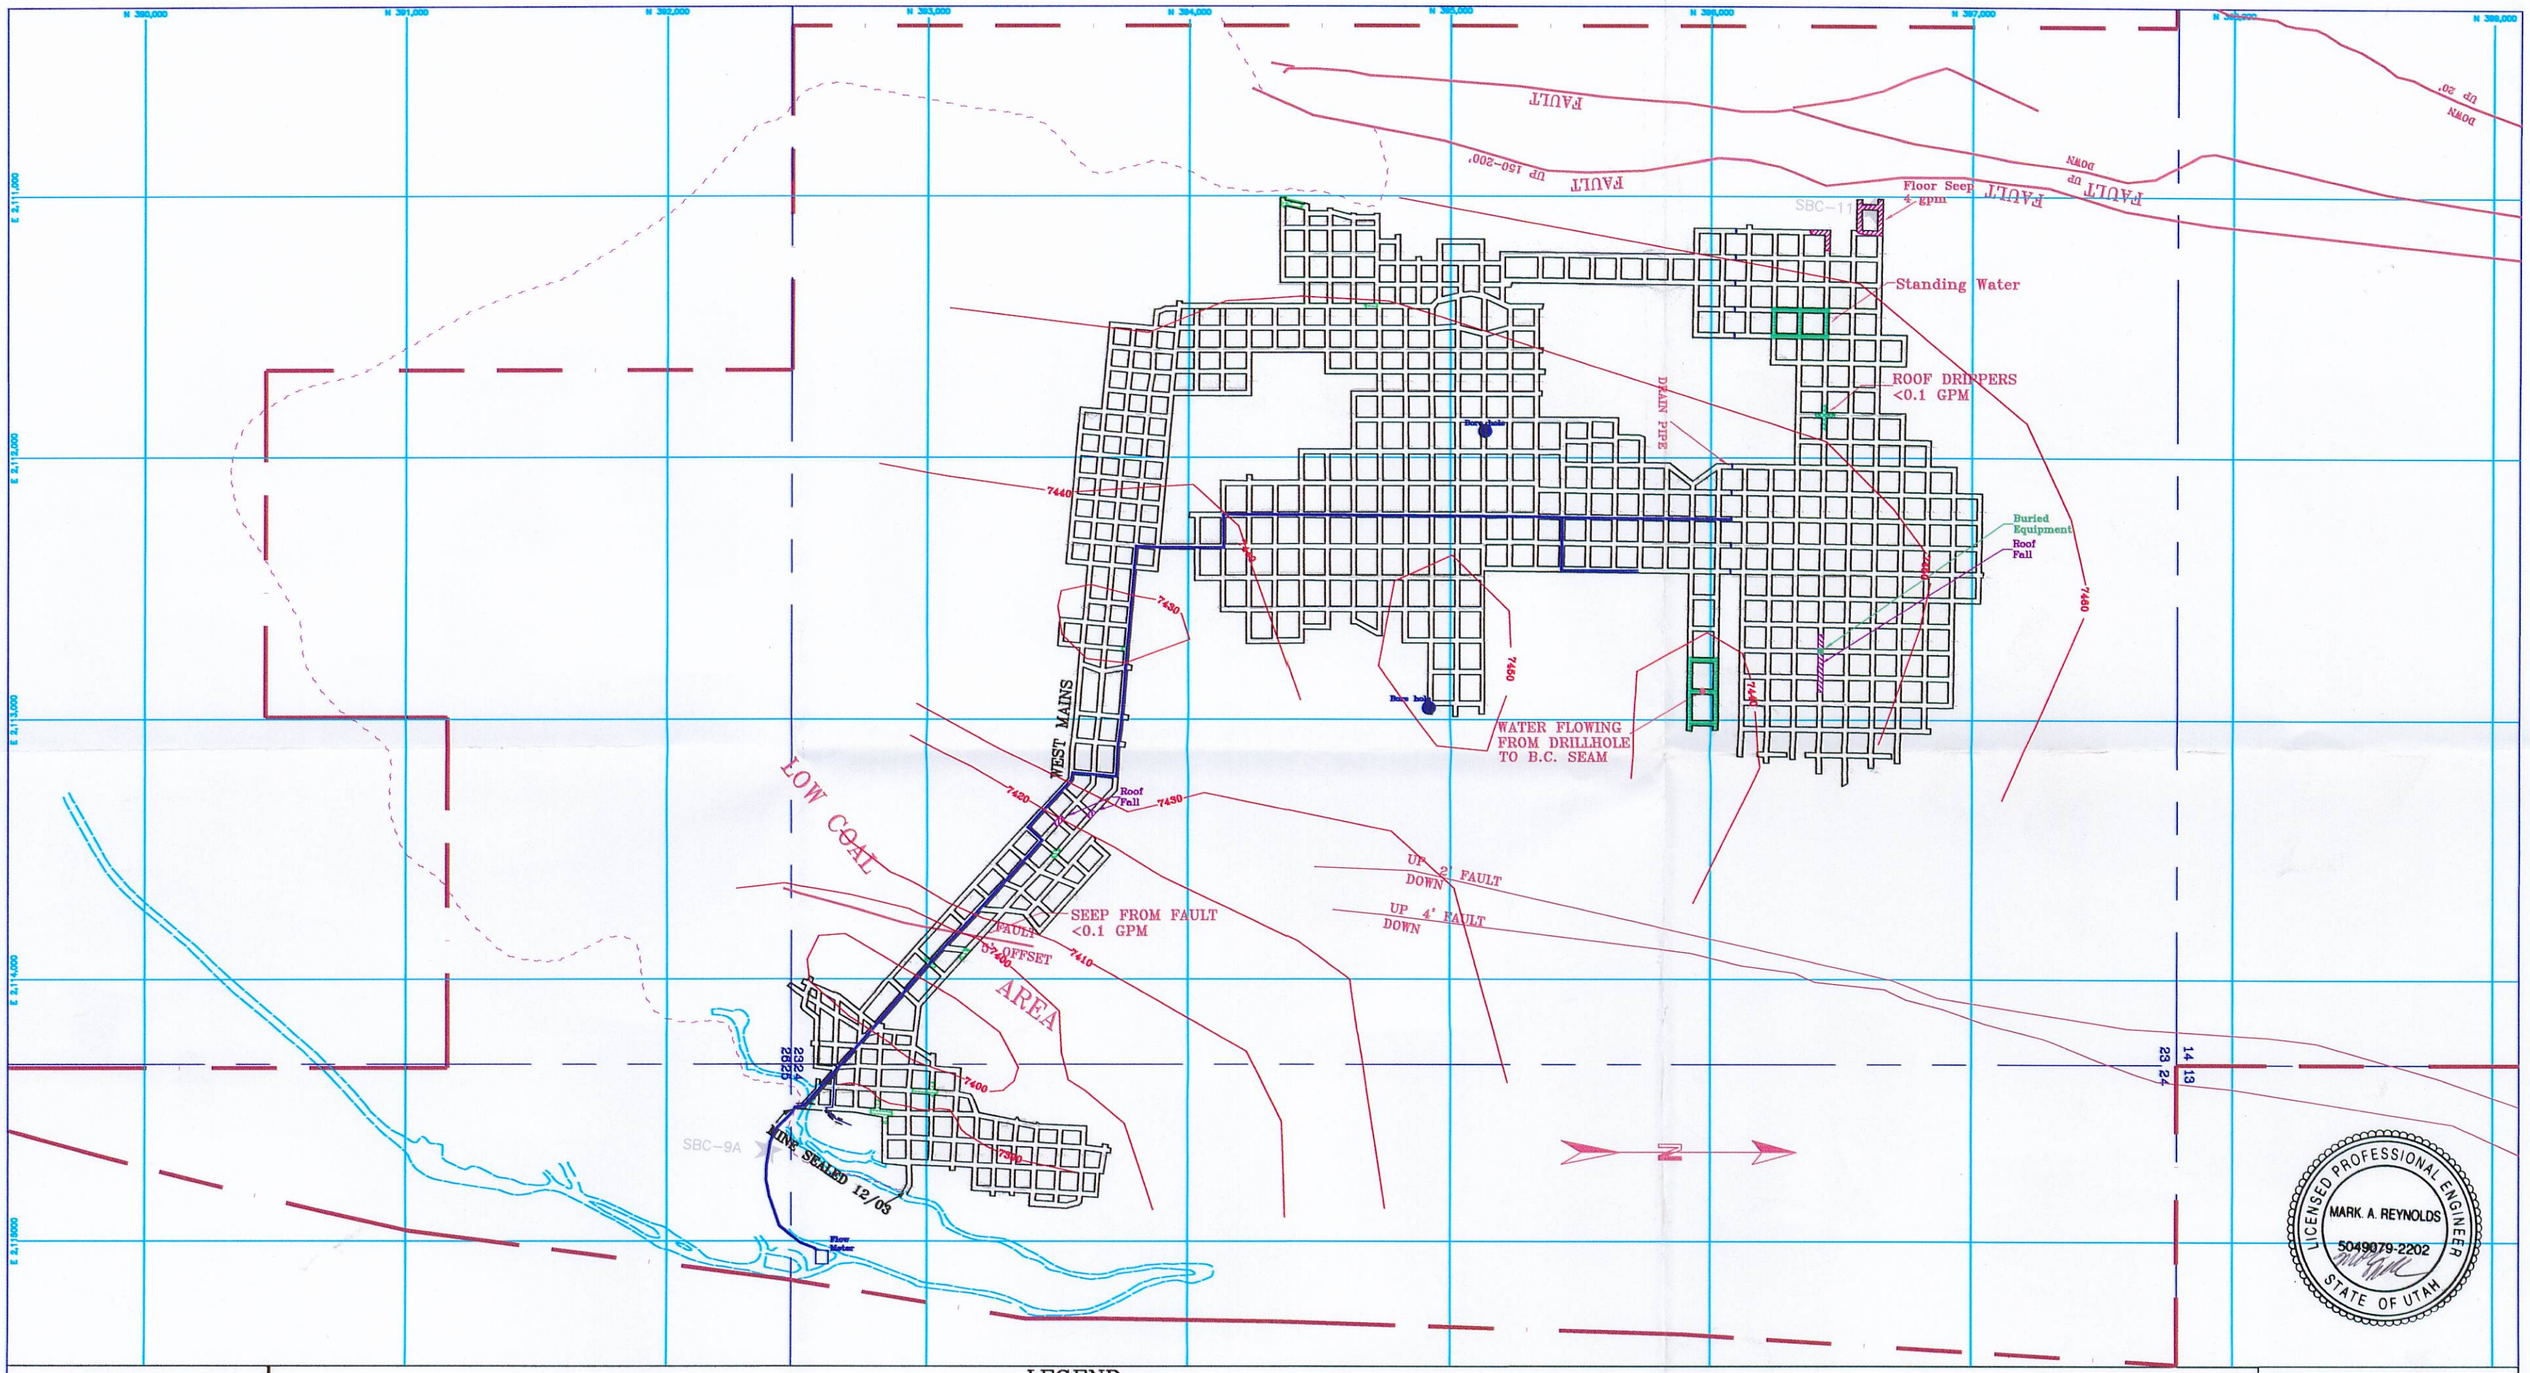

I, THE UNDERSIGNED, HEREBY CERTIFY THAT THIS MAP IS CORRECT TO THE BEST OF MY KNOWLEDGE AND BELIEF.

DATE _____ SIGNATURE _____

LEGEND

MINE WORKINGS		STANDING WATER		SEAM FLOOR ELEV. CONTOUR	7600	PERMIT BOUNDARY	
PILLARED AREA		ROOF DRIPPERS		MINE WATER LINE/CHANNEL		COAL OUTCROP	
FAULT		FLOOR SEEPS		WATER SAMPLE POINT	★ SBC-9		

HIAWATHA SEAM
STRIKE – N 19° 45'
DIP 2.5%

RECEIVED
MAR 2 9 2006
DIV. OF OIL, GAS & MINING

CO-OP MINING CO.		
ABANDONED EQUIPMENT		
SCALE: 1" = 500'	DRAWN BY: C. Reynolds	DATE: 11-15-04
BEAR CANYON	PLATE 7-10B	