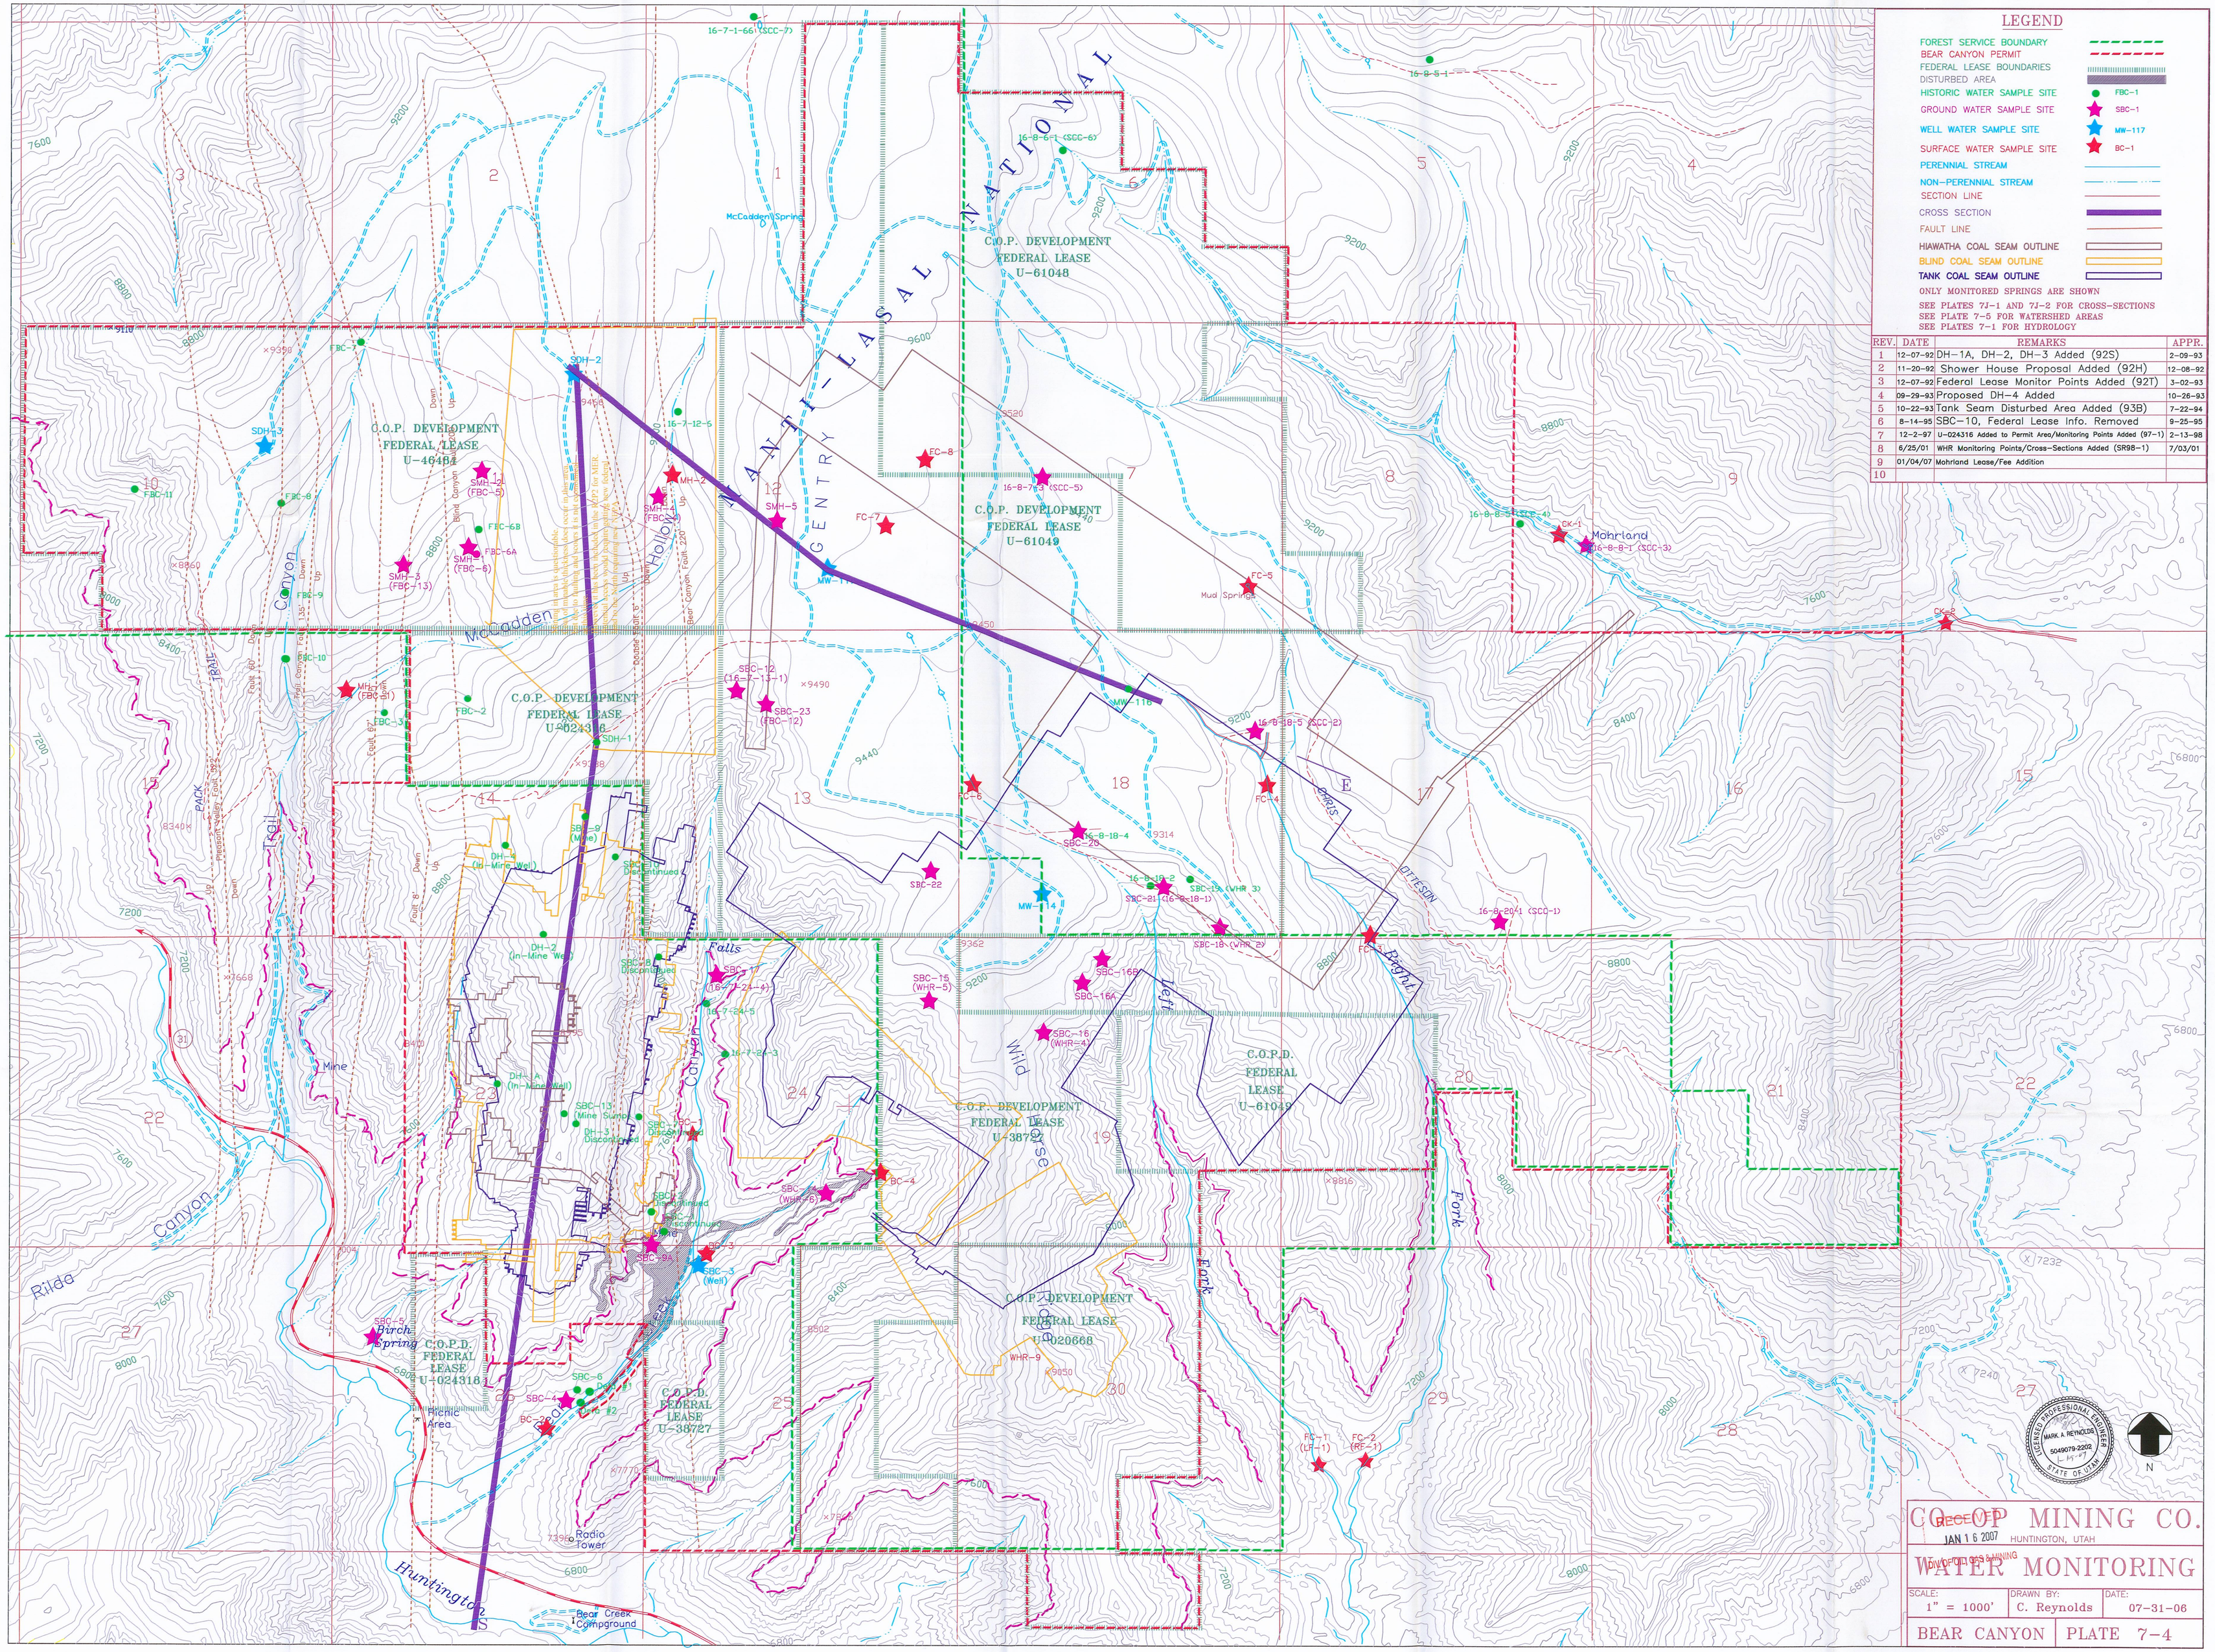

LICENSED PROFESSIONAL ENGINEER
MARK A. REYNOLDS
5149079-2202
STATE OF UTAH

RECEIVED
JAN 16 2007
DIV. OF OIL, GAS & MINING

CO-OP MINING CO.

HUNTINGTON, UTAH

WATER MONITORING

SCALE:	DRAWN BY:	DATE:
1" = 1000'	C. Reynolds	07-31-06

BEAR CANYON PLATE 7-4