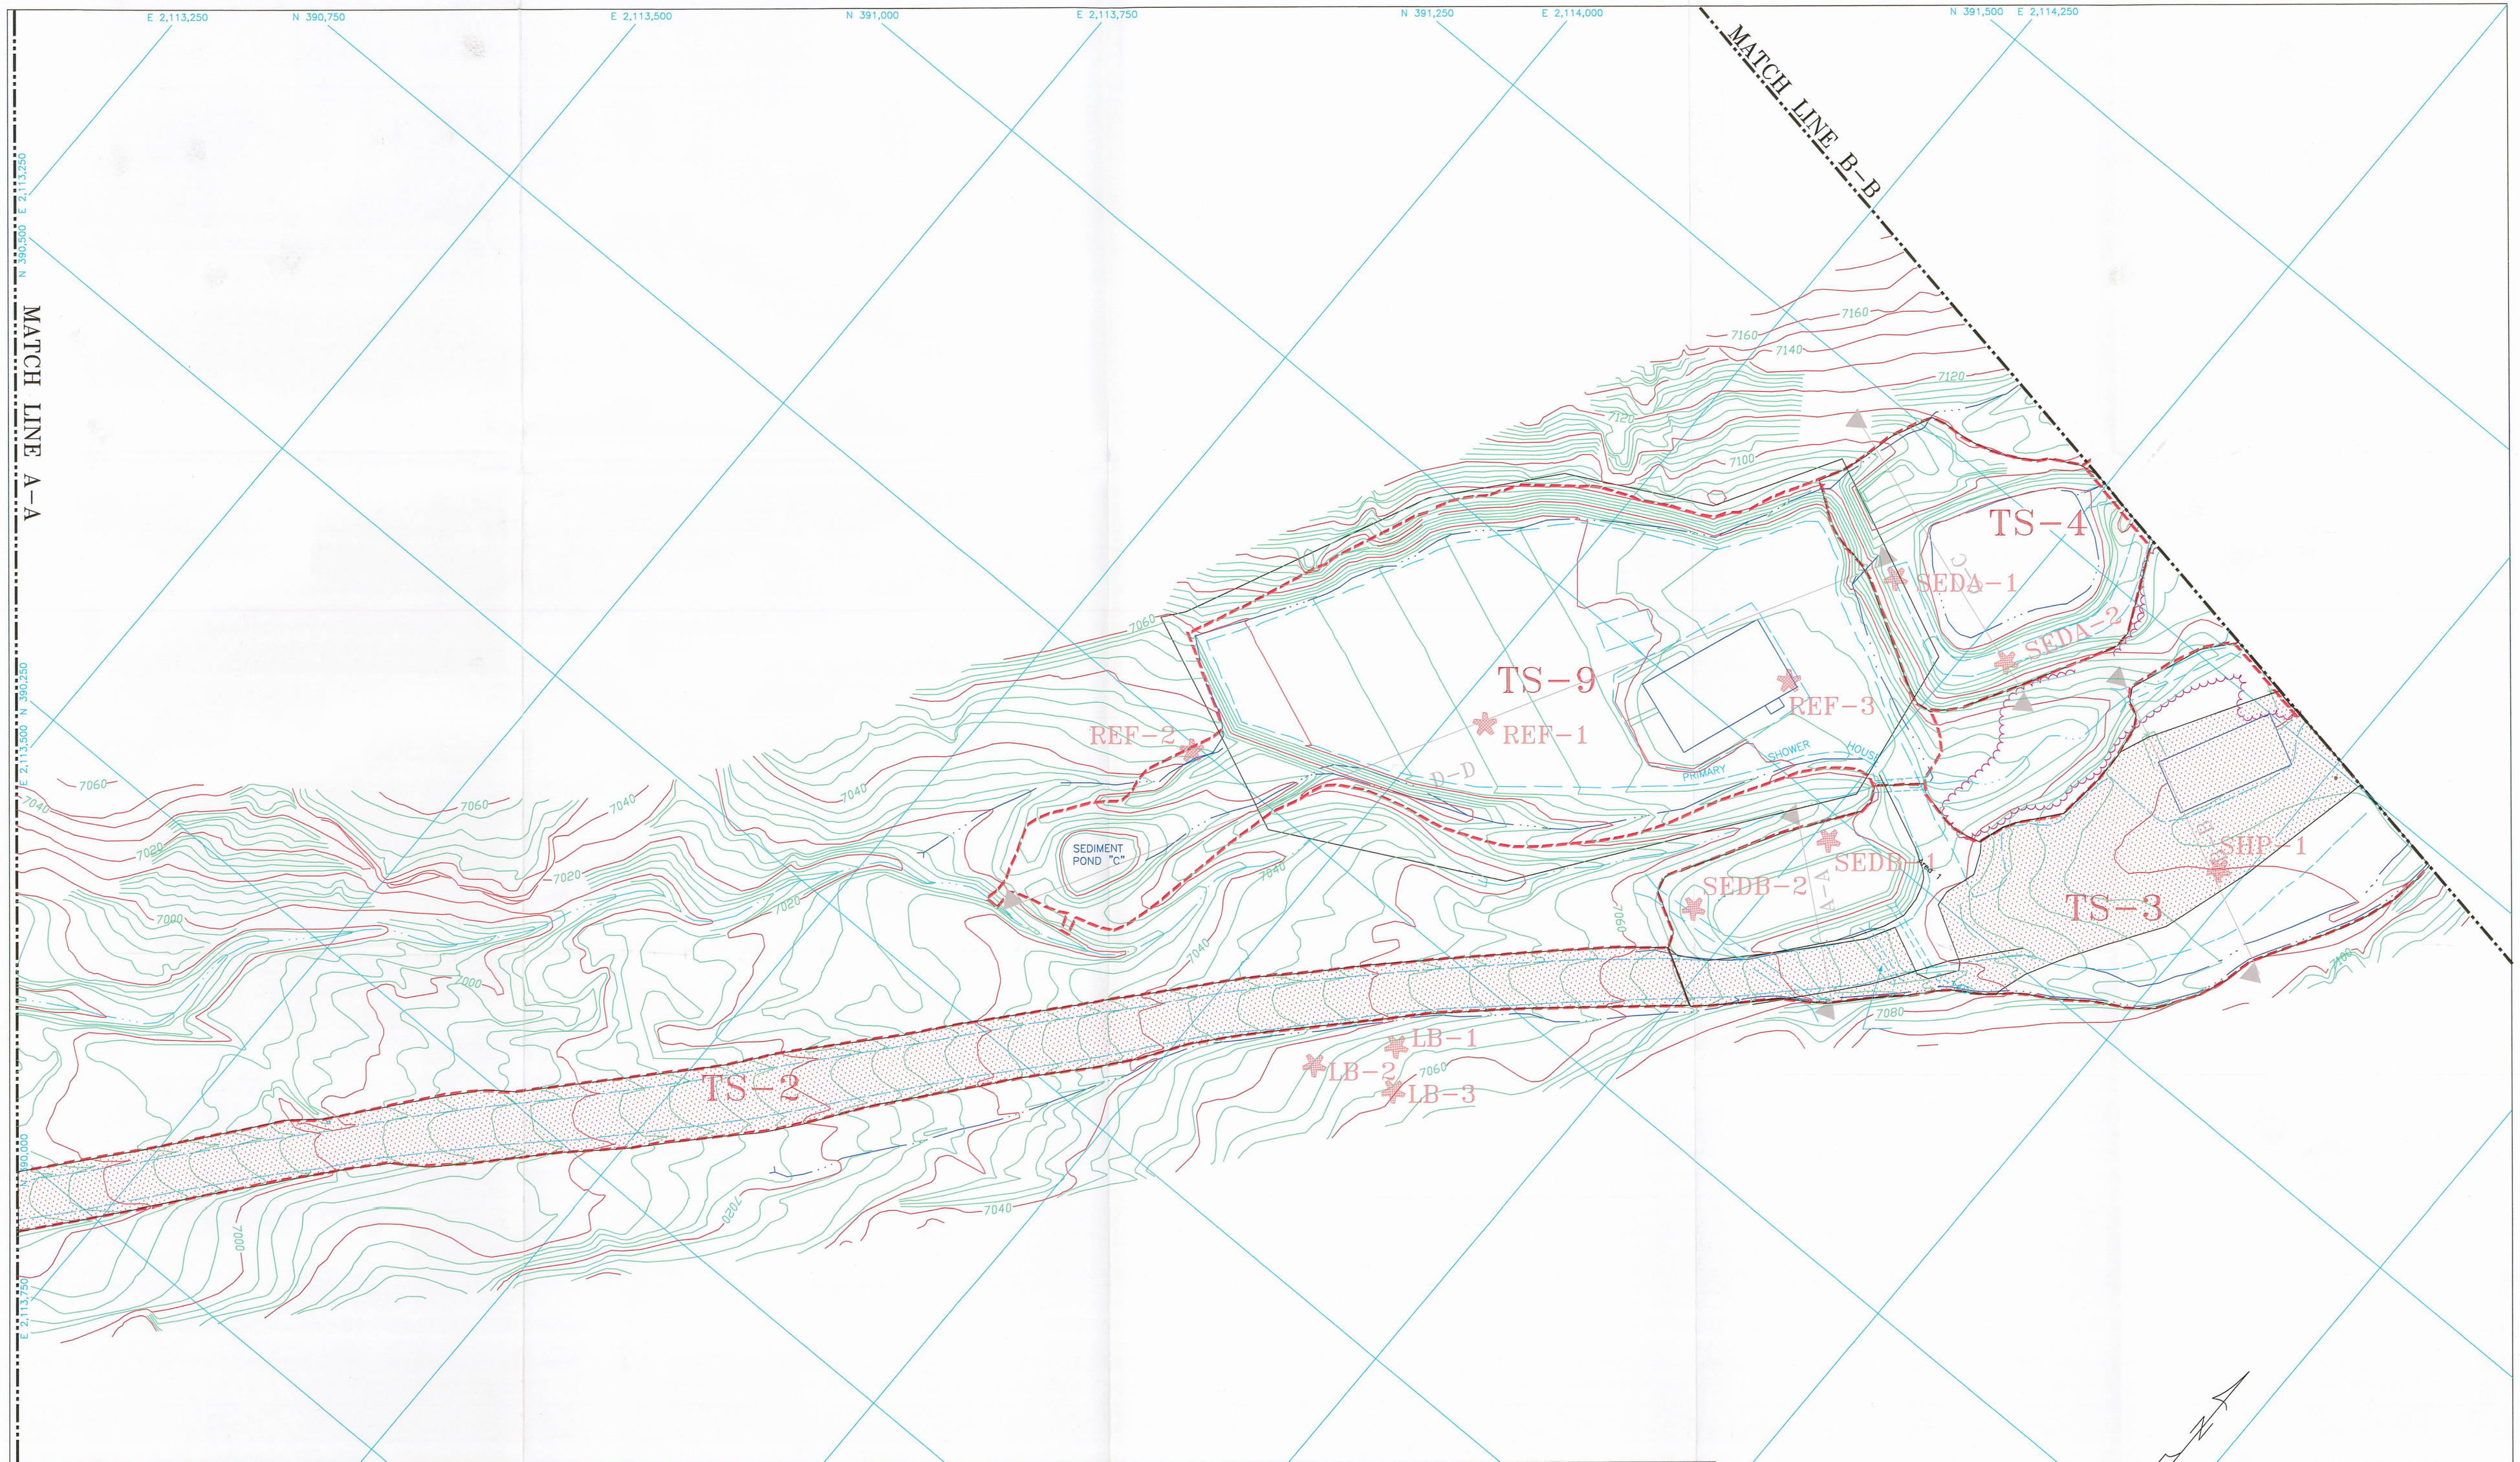

CO-OP MINING CO.

HUNTINGTON, UTAH

RECLAMATION AREA

SCALE:	DRAWN BY:	DATE:
1"= 50'	C. REYNOLDS	5/13/91

BEAR CANYON | PLATE 2-3B

REV.	DATE	REMARKS	APPR.
1	10-91	Soil Sample Locations Plotted	10-91
2	4-28-92	Lump Coal Storage Proposal Added	7-07-92
3	4-28-92	Sed. Pond "A" Dist. Bound. Corrected	9-18-92
4	11-20-92	Shower House Proposal Added (92H)	2-09-93
5	2-23-96	Updated for Shower House Pad As-Builts (96A)	7-05-96
6	7-22-96	D-8D Water Bar Concrete Crossing Added (96C)	9-04-96
7	10-13-01	Added TS-5, TS-4 boundary lines, and cross-sections (01A)	11-13-01
8	8/01/02	Changed name from 8-5B to 2-3B.	12-8-05
9	5/09/08	Boundary change	
10			

LEGEND

Cross-Sections (Apendix 3L)

DISTURBED AREA

AREA NOT REQUIRING RECONTOURING OR TOPSOIL WITHIN THE DISTURBED AREA

CONTOUR LINE 6980

TOPSOIL SAMPLE LOCATIONS

RECLAMATION AREA

NOTE: WHERE DISTURBED AND RECLAMATION BOUNDARIES COINCIDE, ONLY THE RECLAMATION BOUNDARY IS SHOWN.

SEE PLATE 7-7 FOR POST MINING DRAINAGE.

SEE PLATES 2-4 FOR SURFACE FACILITIES, PERMIT BOUNDARY AND PRE-1977 DISTURBANCE.

File in:
☐ Confidential
☐ Shelf
☒ Expandable
Refer to Record No. 0027 Date 07152008
In C/0150025.2008, Incoming
For additional information

SCALE 1"= 50'

50' 25' 0 50' 100' 150'

CONTOUR INTERVAL 2'

PHOTOGRAPHY DATE NOV. 11, 1990