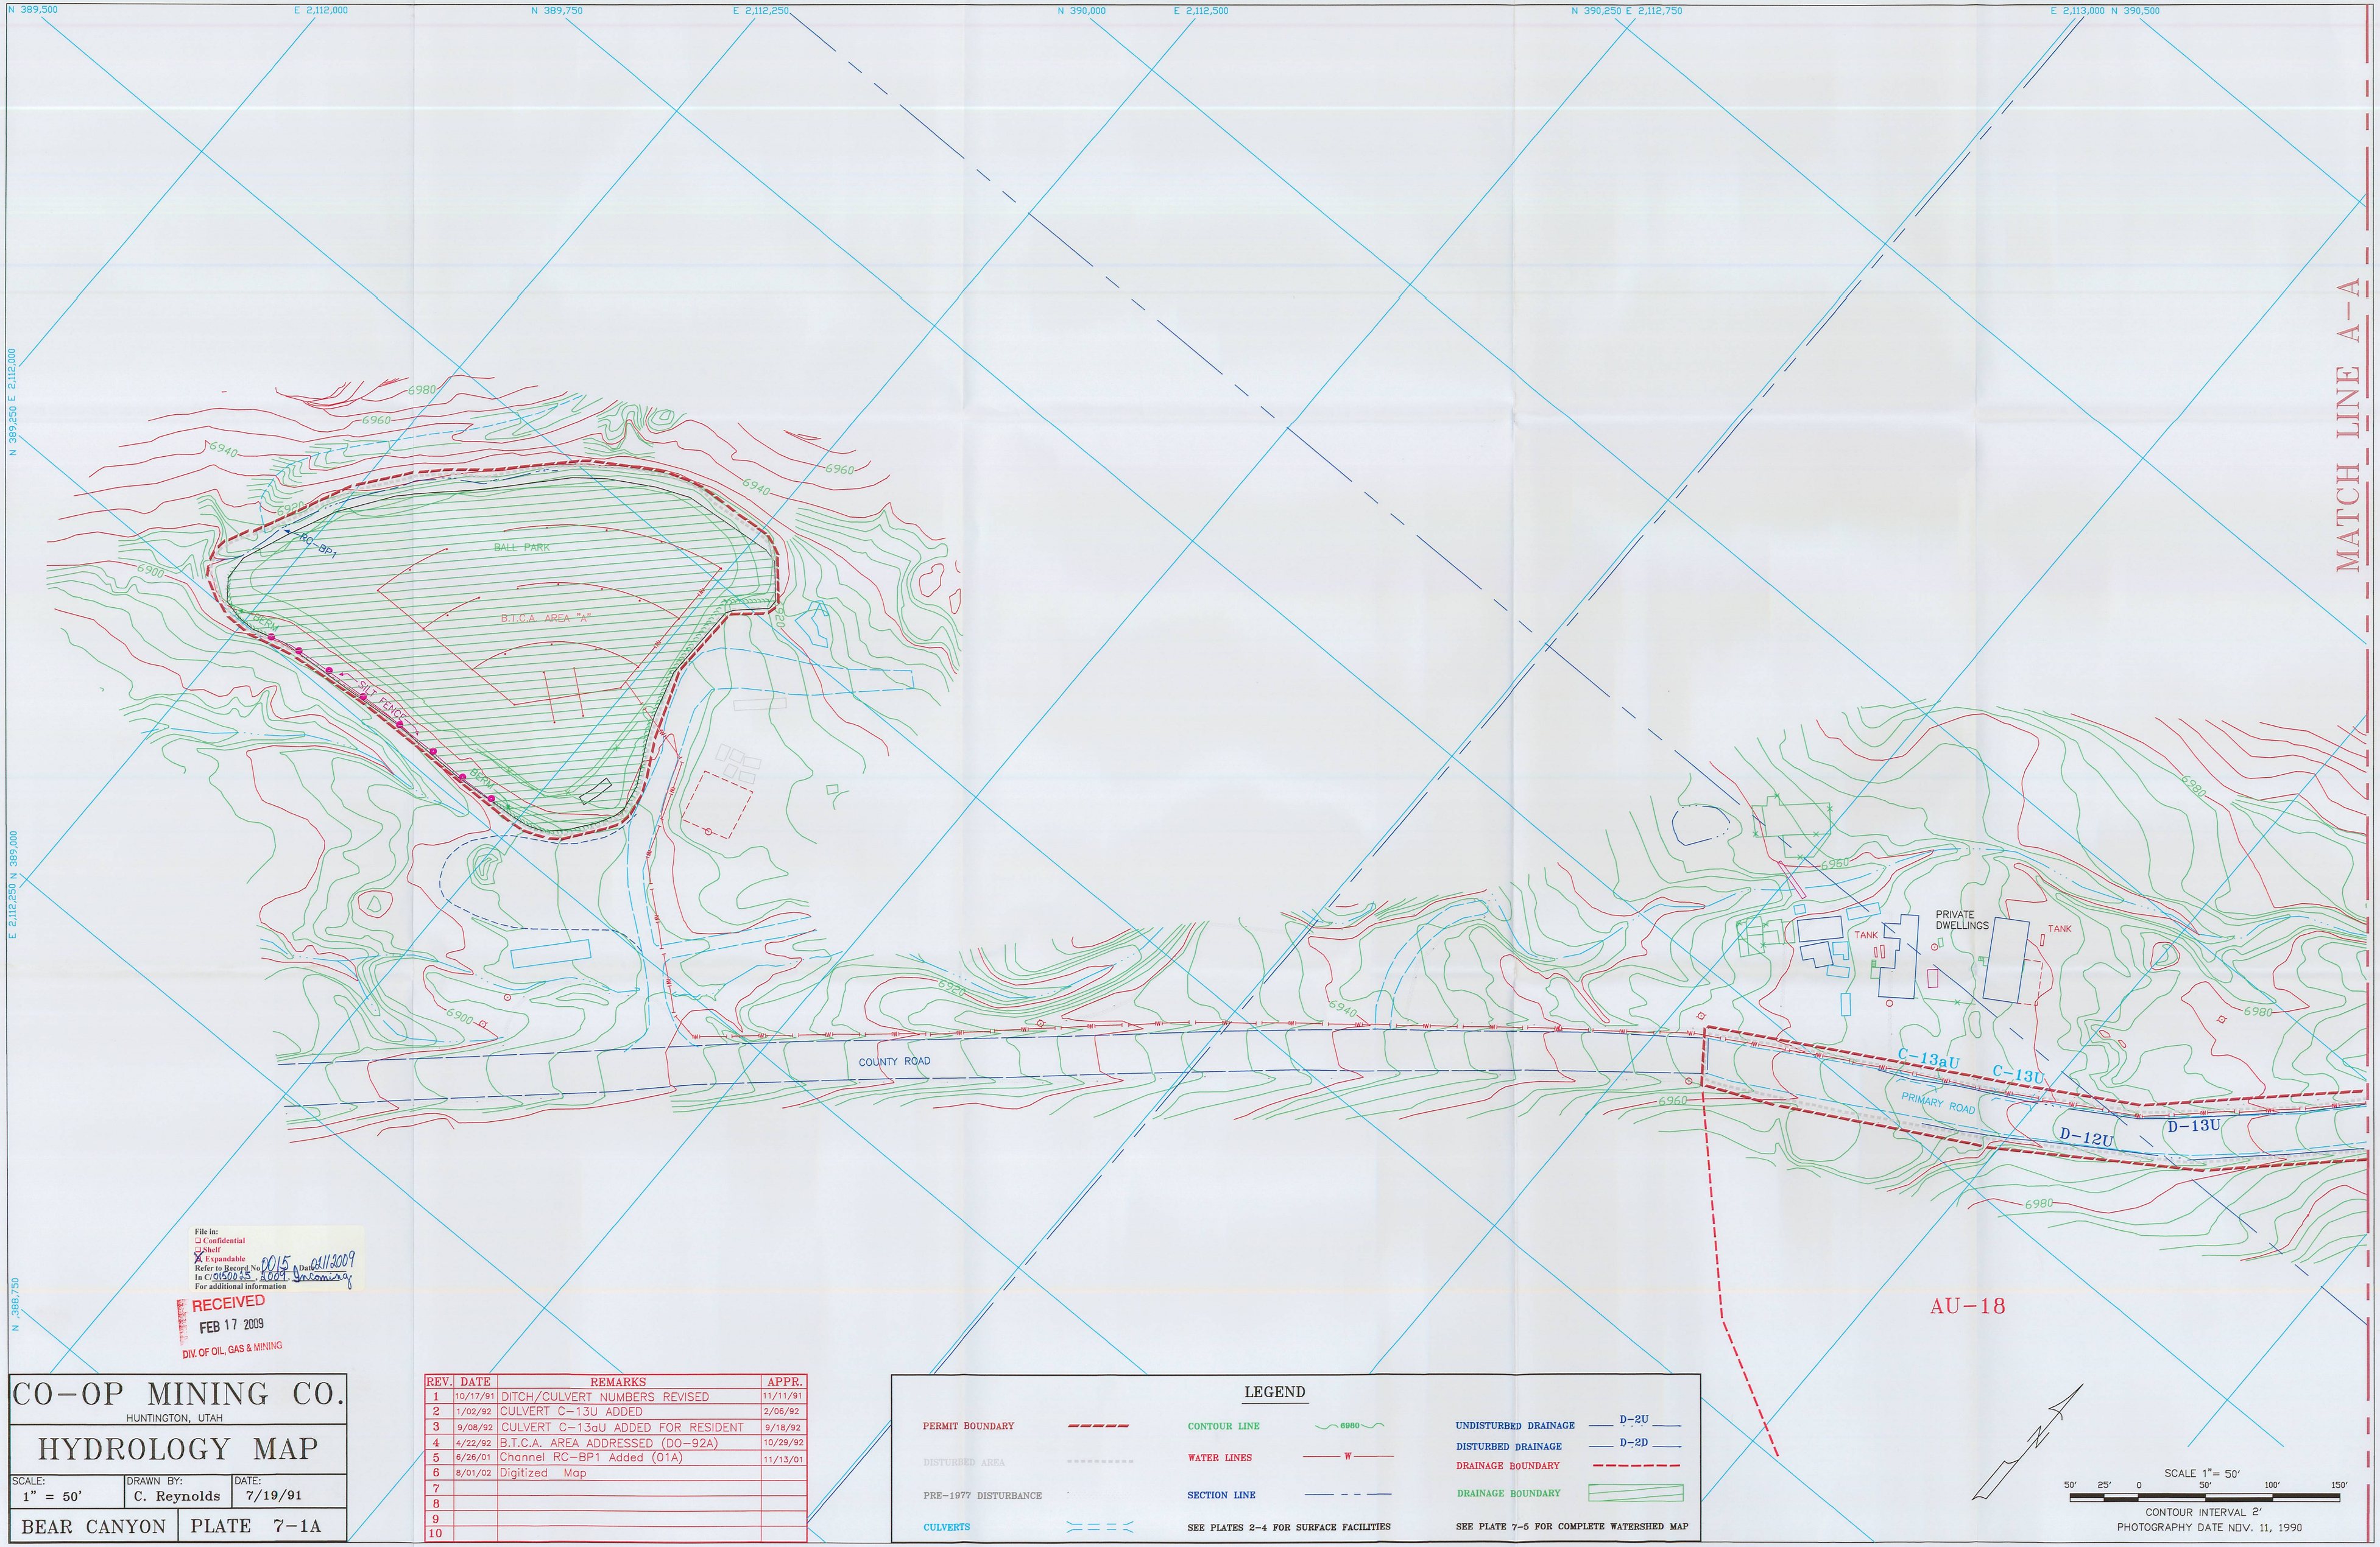

File in:
☐ Confidential
☐ Shelf
☒ Expandable
Refer to Record No. 0015 Date 02/12/2009
In C/015/0025, 2009, Incoming
For additional information

RECEIVED
FEB 17 2009
DIV. OF OIL, GAS & MINING

CO-OP MINING CO.

HUNTINGTON, UTAH

HYDROLOGY MAP

SCALE:	DRAWN BY:	DATE:
1" = 50'	C. Reynolds	7/19/91

BEAR CANYON | PLATE 7-1A

REV.	DATE	REMARKS	APPR.
1	10/17/91	DITCH/CULVERT NUMBERS REVISED	11/11/91
2	1/02/92	CULVERT C-13U ADDED	2/06/92
3	9/08/92	CULVERT C-13aU ADDED FOR RESIDENT	9/18/92
4	4/22/92	B.T.C.A. AREA ADDRESSED (DO-92A)	10/29/92
5	6/26/01	Channel RC-BP1 Added (01A)	11/13/01
6	8/01/02	Digitized Map	
7			
8			
9			
10			

LEGEND

PERMIT BOUNDARY
DISTURBED AREA
PRE-1977 DISTURBANCE
CULVERTS
CONTOUR LINE 6980
WATER LINES W
SECTION LINE
SEE PLATES 2-4 FOR SURFACE FACILITIES
UNDISTURBED DRAINAGE D-2U
DISTURBED DRAINAGE D-2D
DRAINAGE BOUNDARY
DRAINAGE BOUNDARY
SEE PLATE 7-5 FOR COMPLETE WATERSHED MAP