CASTLE VALLEY MINING, LLC

SURFACE FACILITIES

SCALE:	DRAWN BY:	DATE:
1" = 50'	C. Reynolds	8/26/91

BEAR CANYON | PLATE 5-2C

REV.	DATE	REMARKS	APPR.
2	6/23/97	Scalehouse Pavement Added (97B)	11/03/97
3	3/18/98	Lower Culvert C-2D Removed (98A)	4/15/98
4	6/18/98	Corrections For Midterm Review 1998 (98MT)	12/03/98
5	6/25/01	WHR surface facilities added (SR98-1)	7/03/01
6	11/04/01	Corrected dst bndry, removed permit bndry (AM01a)	11/13/01
7	7/08/02	Added Fan, Moved Powder House/Water Tank (AM02H)	8/14/02
8	5/10/02	Added fule containment Enclosure (AM02E)	8/15/02
9	8/01/02	Changed name from 2-4C to 5-2C	12/8/05
10	1/16/07	Loadout Expansion	8/07/07
11	10/11/10	NOV 10068: Added Valve Box	

ENGINEER'S CERTIFICATION

I hereby certify that this drawing was prepared by me or under my direct supervision and that all of the information presented on this drawing is true and correct to the best of my knowledge and belief.

REGISTERED PROFESSIONAL ENGINEER No. 5160041-2202 JAMES E. STOVER STATE OF UTAH

Stover 10/4/10

James E. Stover
Utah P.E. 5160041-2202

Date

RECEIVED
OCT 19 2010
DIV. OF OIL, GAS & MINING

CROSS-SECTIONS LOCATED ON PLATE 3-1.

File in:
☐ Confidential
☐ Shelf
☒ Expandable
Date Folder: 01/20/10 C0150025
Sec: Mining For additional

SCALE 1"= 50'
50' 25' 0 50' 100' 150'
CONTOUR INTERVAL 2'
PHOTOGRAPHY DATE NOV. 11, 1990

LEGEND
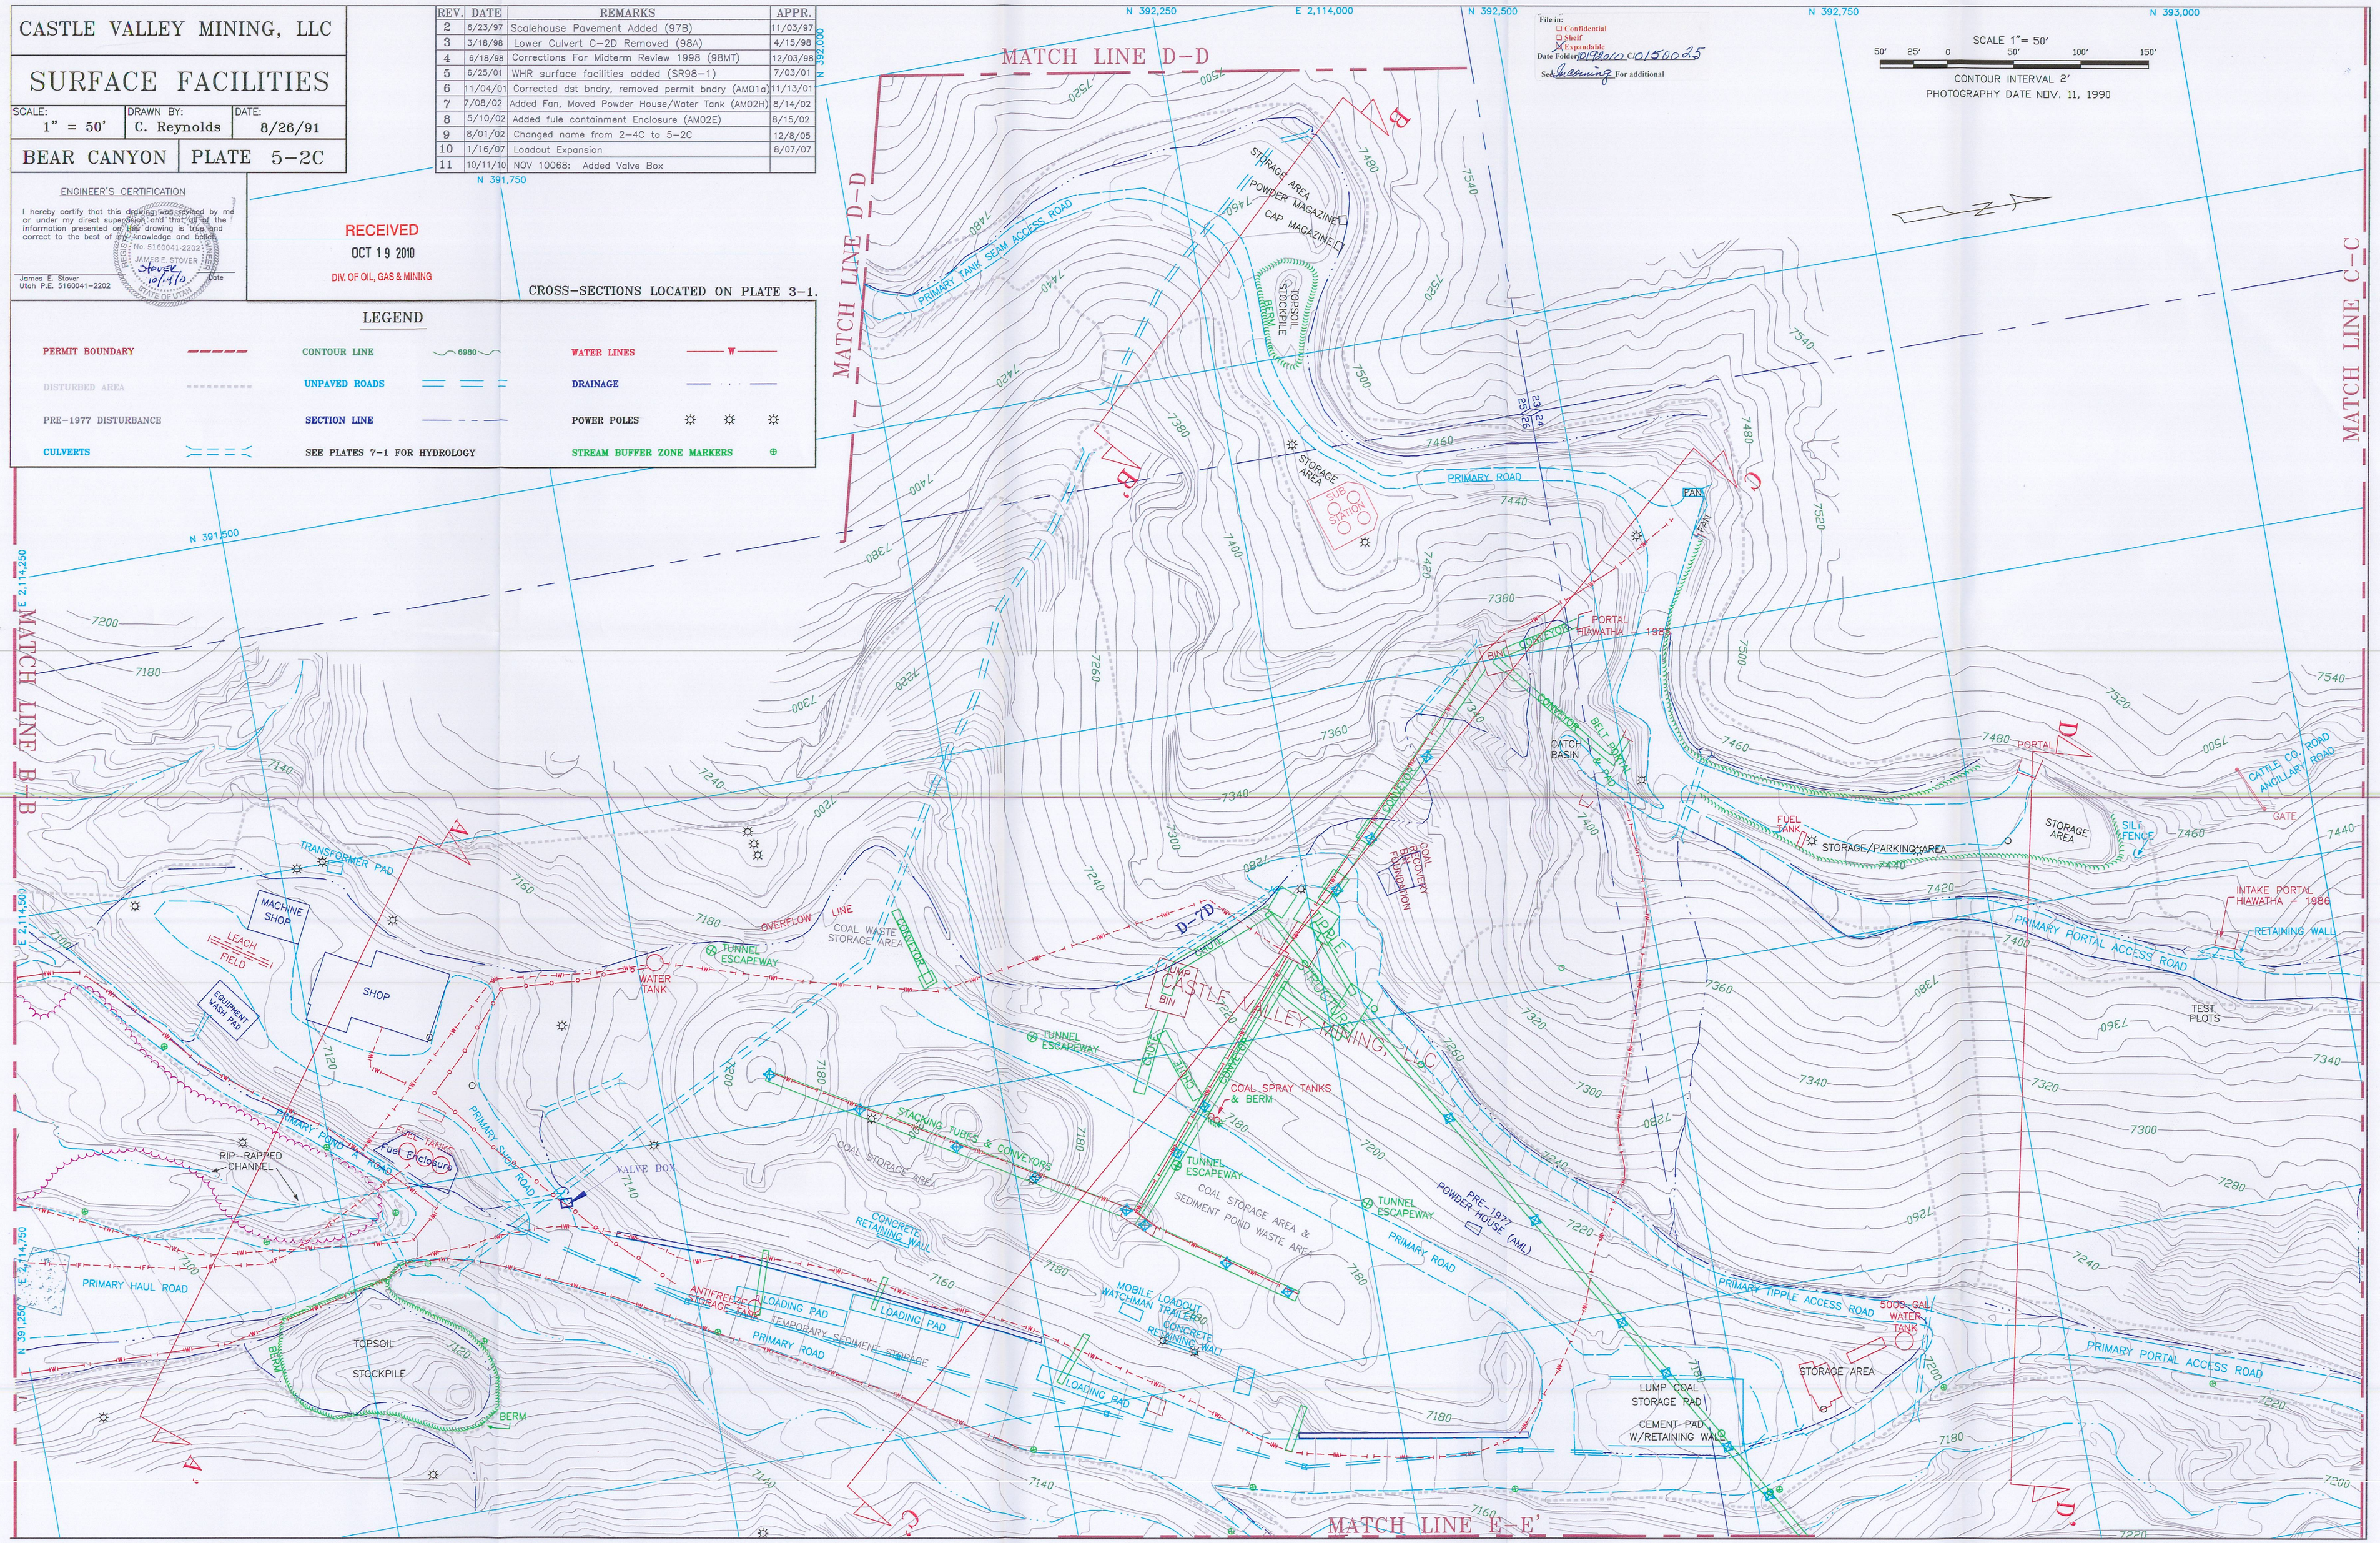
PERMIT BOUNDARY		CONTOUR LINE	6980	WATER LINES	W
DISTURBED AREA		UNPAVED ROADS		DRAINAGE	
PRE-1977 DISTURBANCE		SECTION LINE		POWER POLES	
CULVERTS		SEE PLATES 7-1 FOR HYDROLOGY		STREAM BUFFER ZONE MARKERS