CASTLE VALLEY MINING, LLC

SURFACE FACILITIES

SCALE:	DRAWN BY:	DATE:
1" = 50'	C. Reynolds	8/26/91

BEAR CANYON | PLATE 5-2C

File in: ☐ Confidential ☐ Shelf ☒ Nonsensitive
In C/0152015 Mining
Date: 12/28/2010 For additional information

REV.	DATE	REMARKS	APPR.
3	3/18/98	Lower Culvert C-2D Removed (98A)	4/15/98
4	6/18/98	Corrections For Midterm Review 1998 (98MT)	12/03/98
5	6/25/01	WHR surface facilities added (SR98-1)	7/03/01
6	11/04/01	Corrected dst bndry, removed permit bndry (AM01a)	11/13/01
7	7/08/02	Added Fan, Moved Powder House/Water Tank (AM02H)	8/14/02
8	5/10/02	Added fule containment Enclosure (AM02E)	8/15/02
9	8/01/02	Changed name from 2-4C to 5-2C	12/8/05
10	1/16/07	Loadout Expansion	8/07/07
11	10/11/10	NOV 10068: Added Valve Box	
12	12/14/10	Added culinary water line to legend, changed haul road color	

ENGINEER'S CERTIFICATION

I hereby certify that this drawing was revised by me or under my direct supervision and that all of the information presented on this drawing is true and correct to the best of my knowledge and belief.

James E. Stover
Utah P.E. 5160041-2202

Date

RECEIVED
DEC 28 2010
DIV. OF OIL, GAS & MINING

CROSS-SECTIONS LOCATED ON PLATE 3-1.

SEE PLATES 7-1 FOR HYDROLOGY

LEGEND
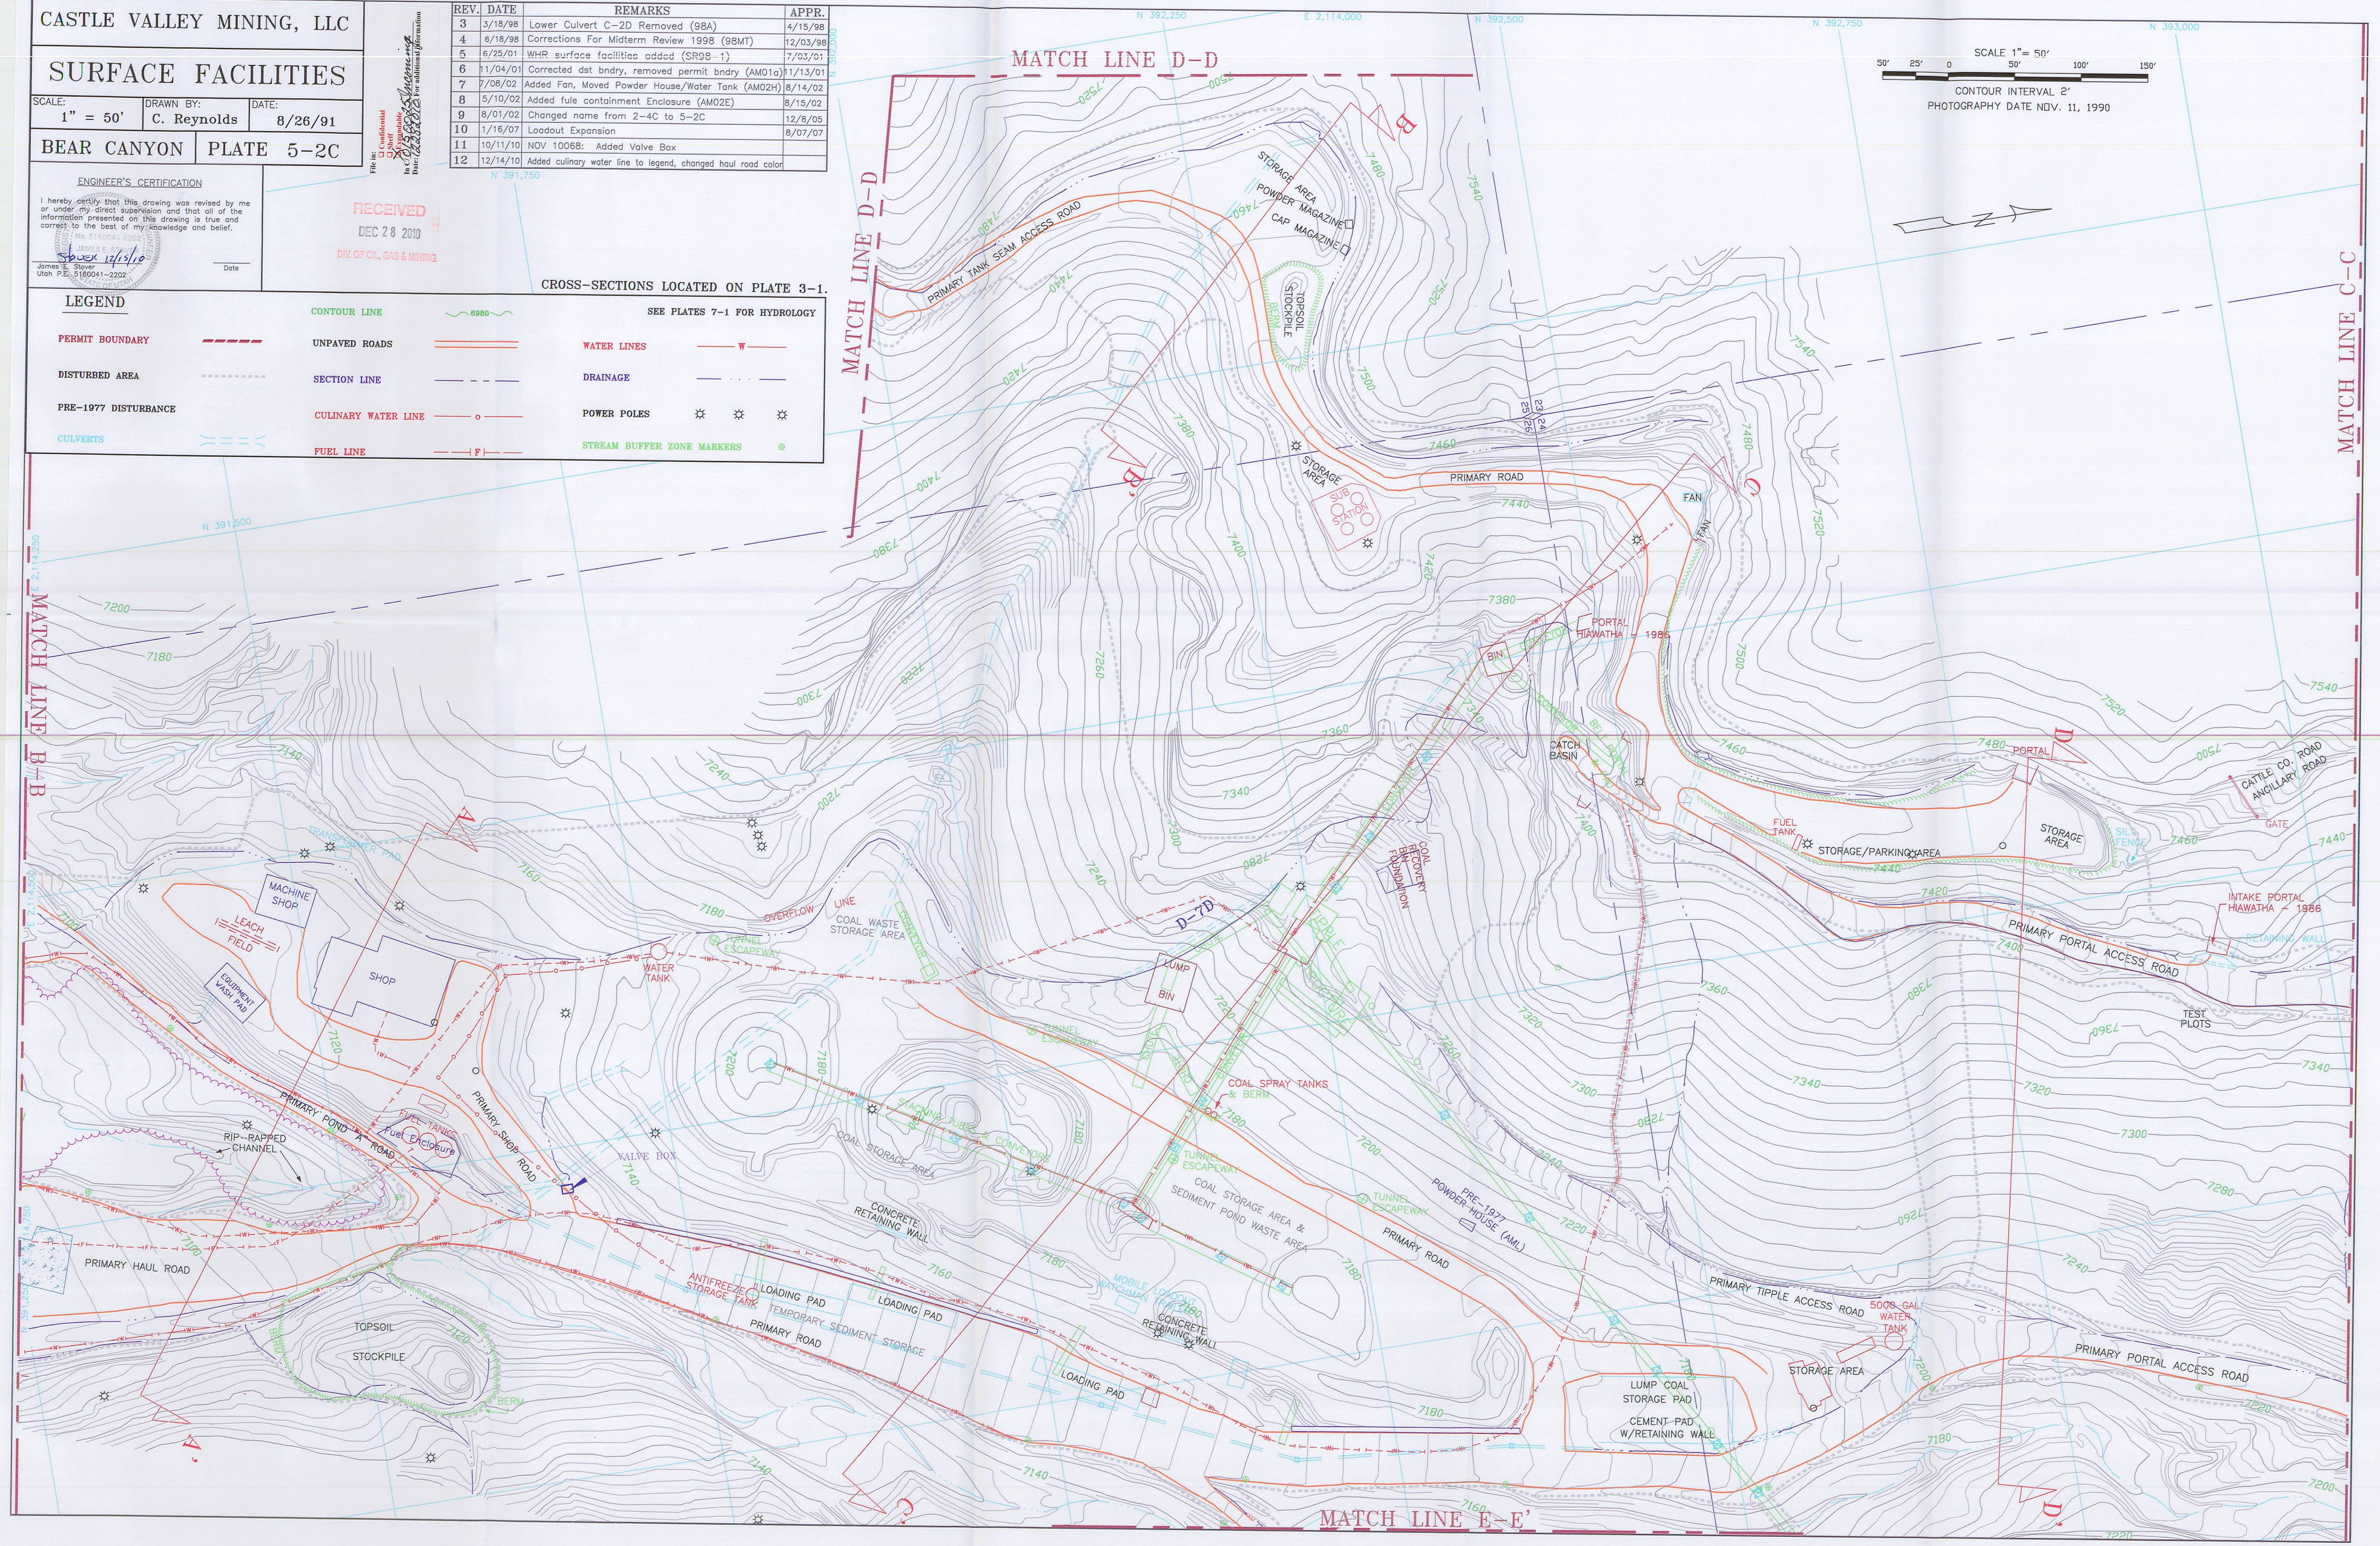
PERMIT BOUNDARY		CONTOUR LINE	6980	WATER LINES	W
DISTURBED AREA		UNPAVED ROADS		DRAINAGE	
PRE-1977 DISTURBANCE		SECTION LINE		POWER POLES	
CULVERTS		CULINARY WATER LINE	o	STREAM BUFFER ZONE MARKERS	
		FUEL LINE	F