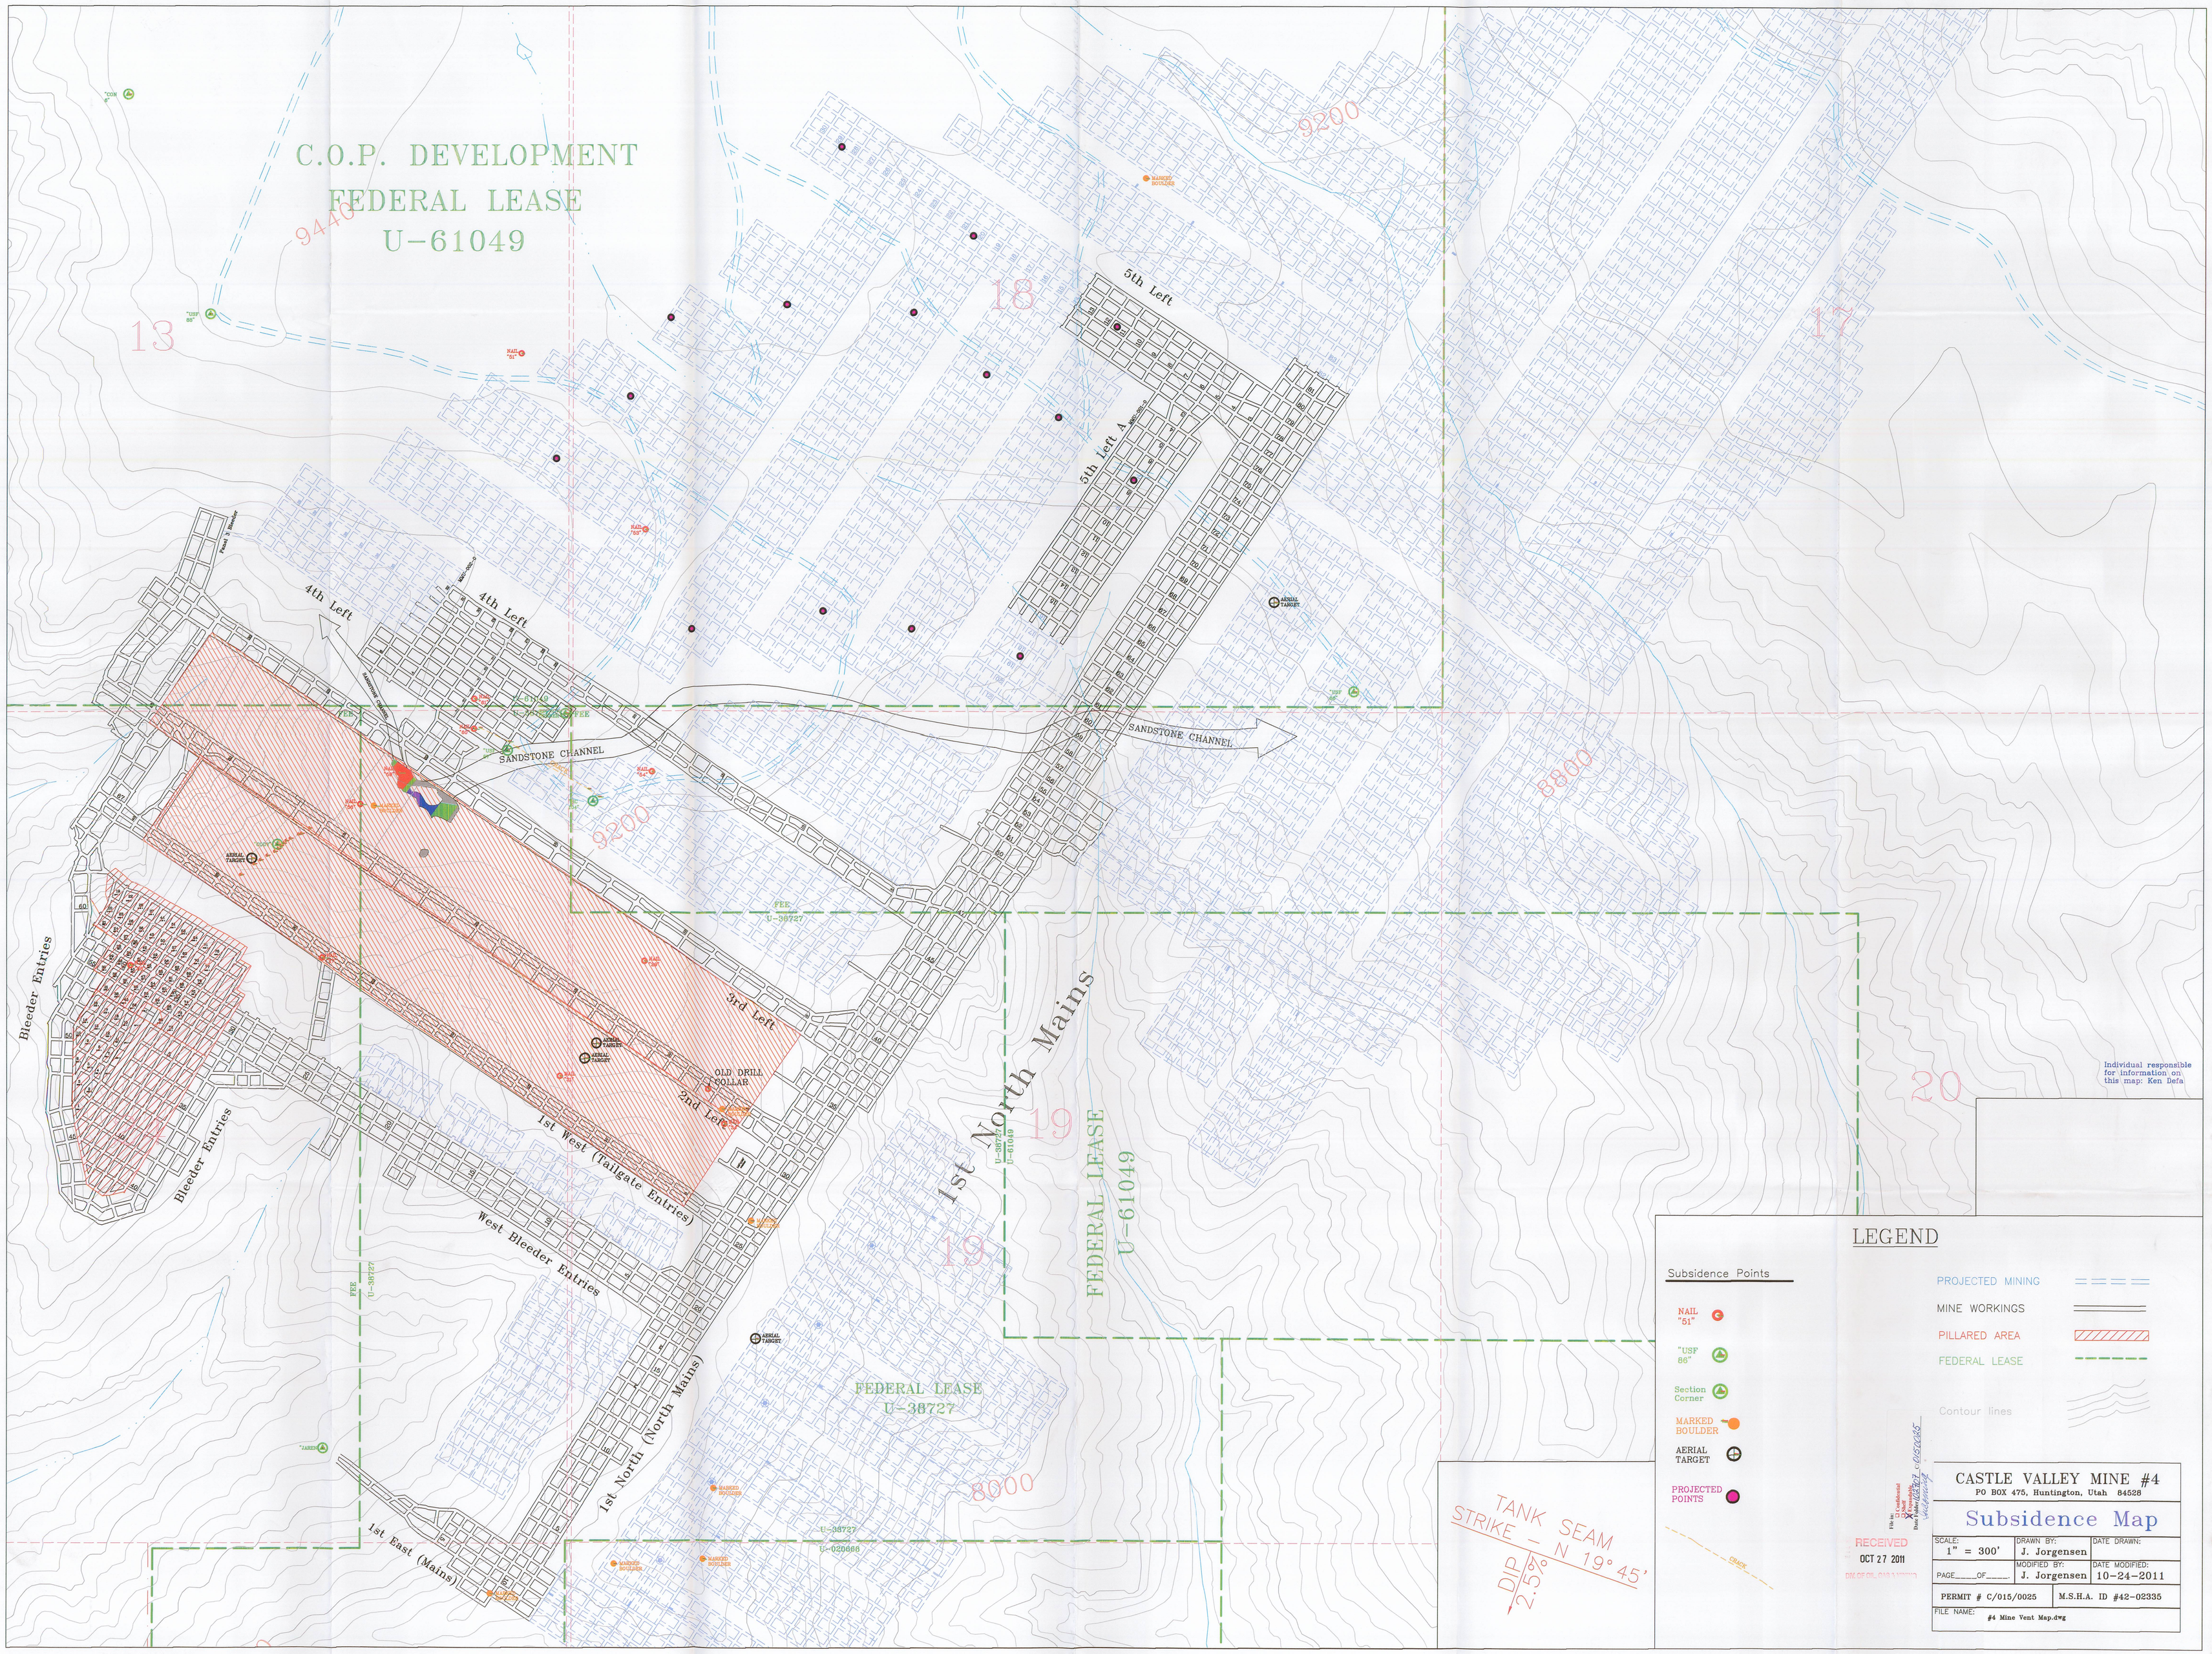
C.O.P. DEVELOPMENT
FEDERAL LEASE
U-61049
9440
13
18
17
9200
5th Left
5th Left A
4th Left
4th Left
SANDSTONE CHANNEL
SANDSTONE CHANNEL
8800
3rd Left
2nd Left
OLD DRILL COLLAR
1st West (Tailgate Entries)
West Bleeder Entries
Bleeder Entries
Bleeder Entries
1st North (North Mains)
1st North Mains
FEDERAL LEASE
U-61049
FEDERAL LEASE
U-38727
19
19
20
8000
1st East (Mains)
TANK SEAM
STRIKE - N 19° 45'
DIP 2.5°
LEGEND
Subsidence Points
NAIL "51"
"USF 86"
Section Corner
MARKED BOULDER
AERIAL TARGET
PROJECTED POINTS
PROJECTED MINING
MINE WORKINGS
PILLARED AREA
FEDERAL LEASE
Contour lines
CASTLE VALLEY MINE #4
PO BOX 475, Huntington, Utah 84528
Subsidence Map
SCALE: 1" = 300'
DRAWN BY: J. Jorgensen
DATE DRAWN:
PAGE____OF____
MODIFIED BY: J. Jorgensen
DATE MODIFIED: 10-24-2011
PERMIT # C/015/0025
M.S.H.A. ID #42-02335
FILE NAME: #4 Mine Vent Map.dwg
RECEIVED
OCT 27 2011
Individual responsible for information on this map: Ken Defa