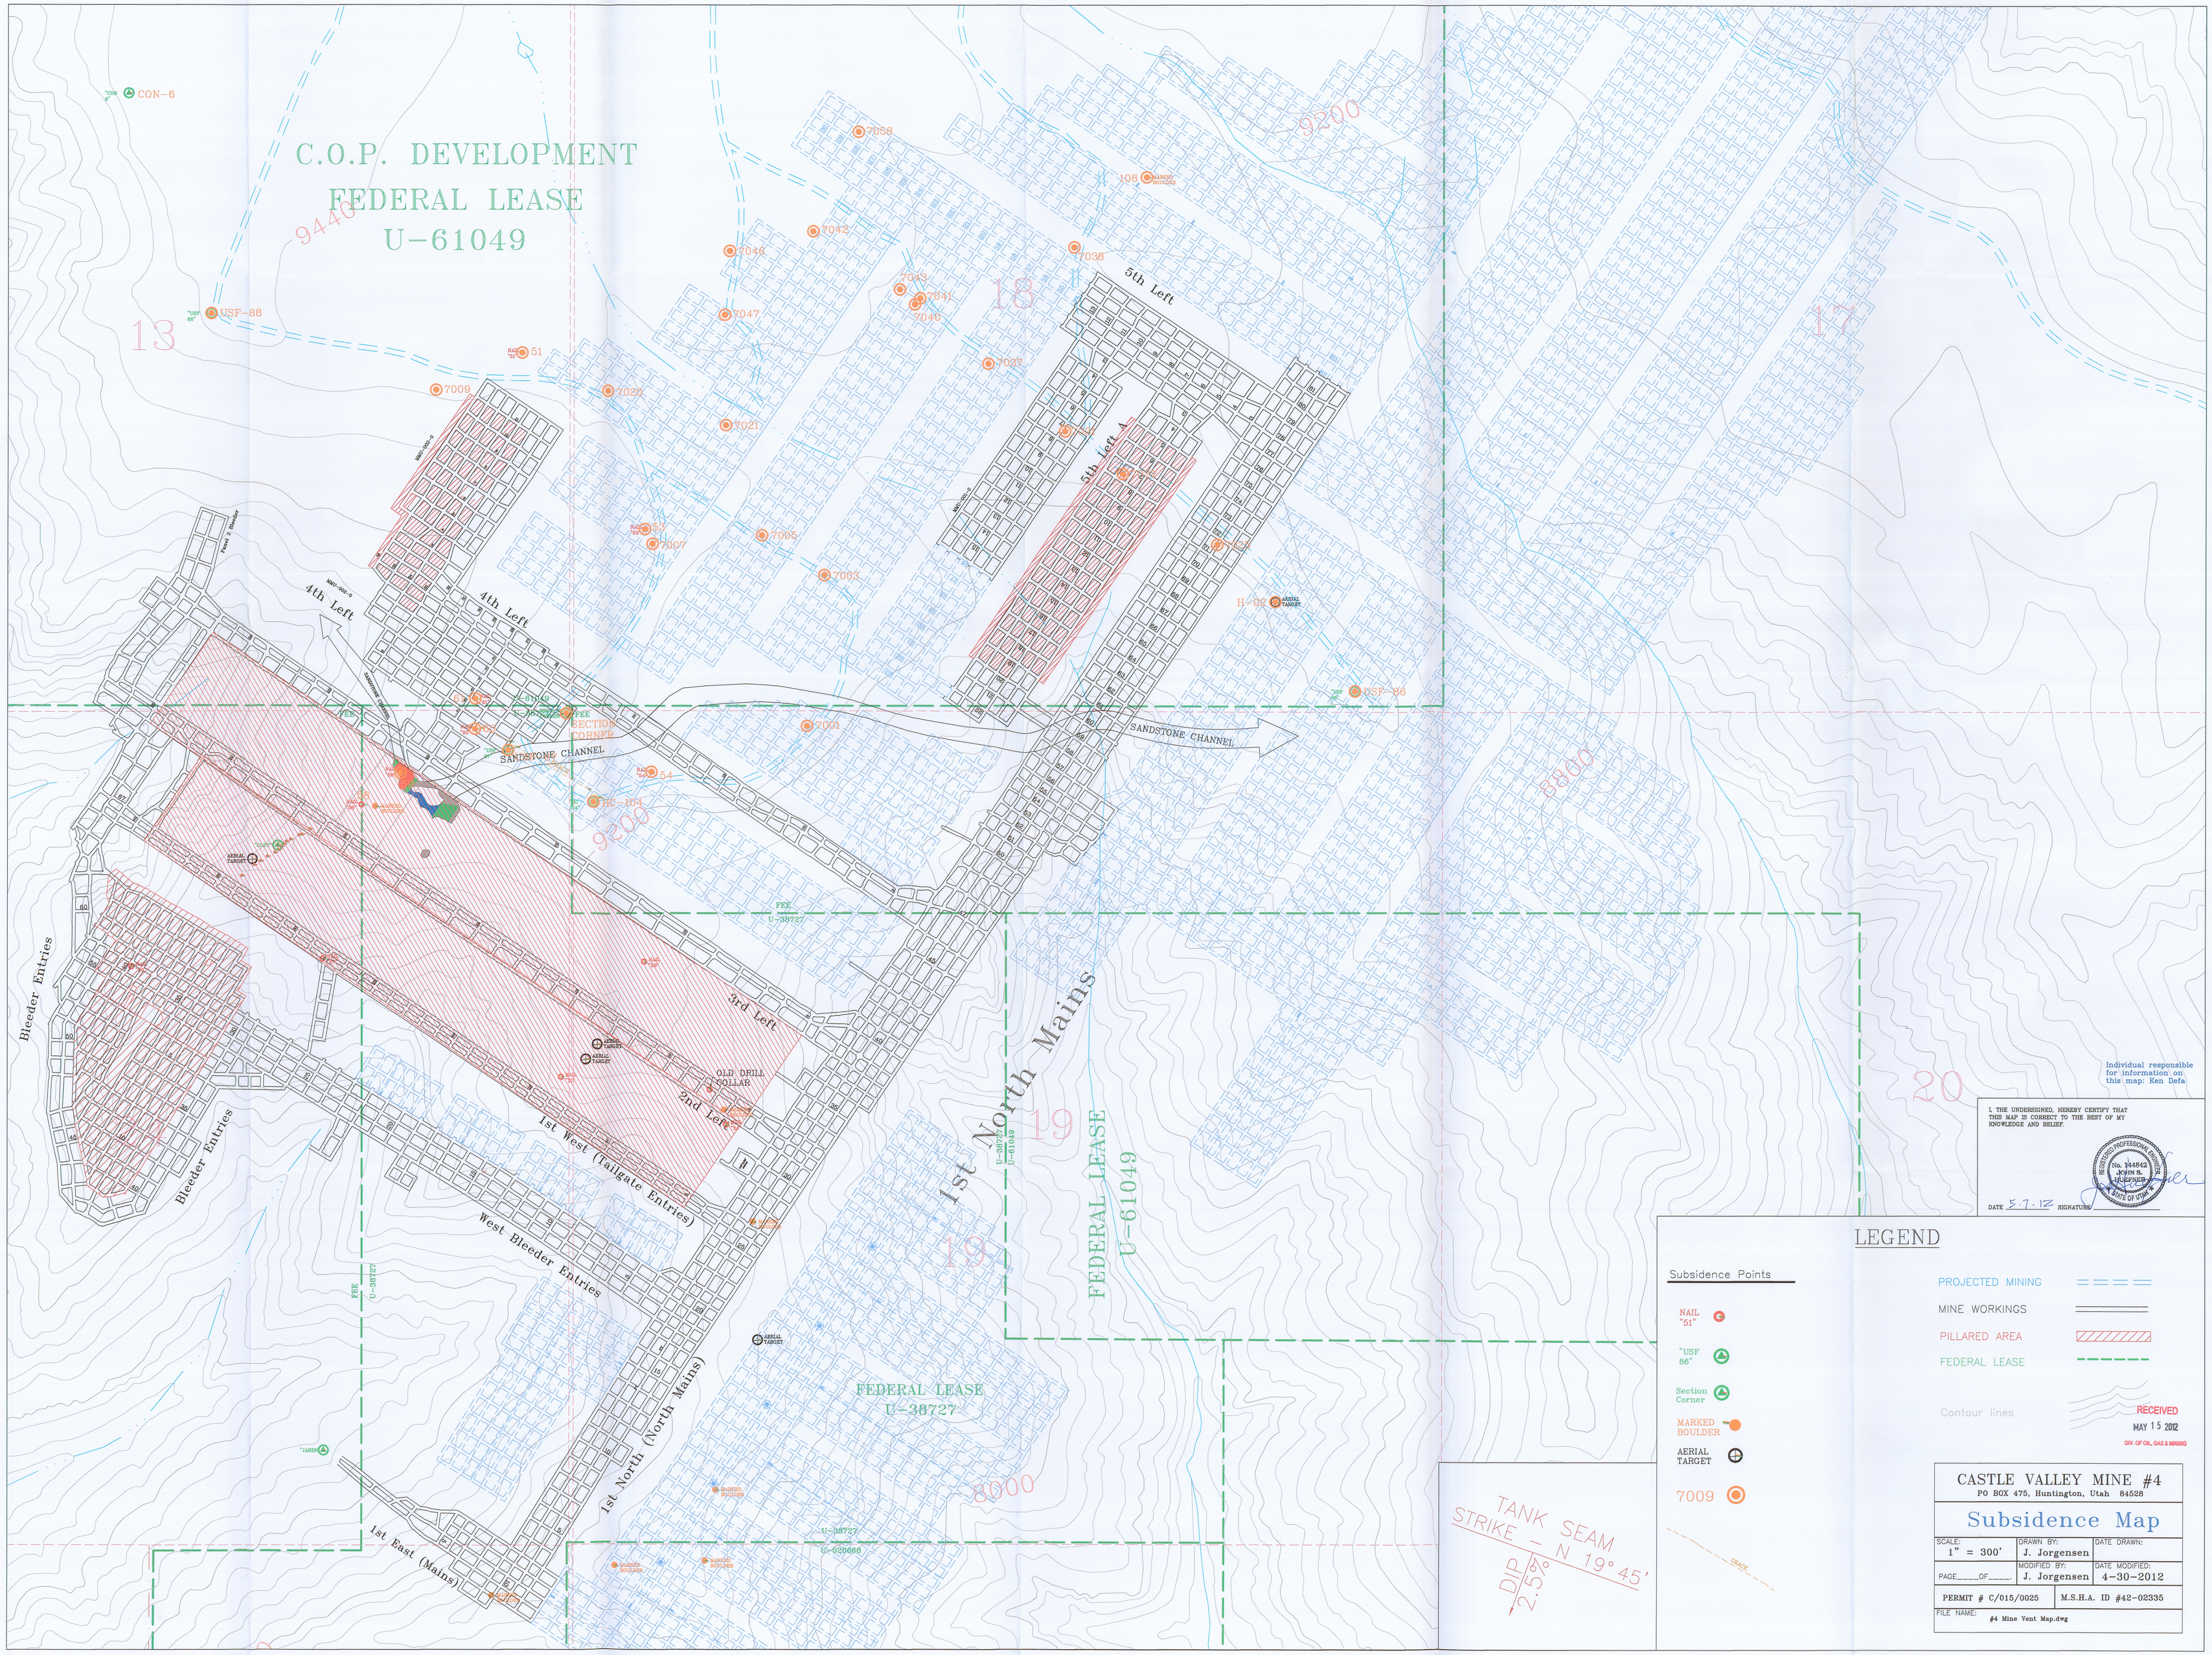
C.O.P. DEVELOPMENT
FEDERAL LEASE
U-61049
CON-6
USF-88
9440
13
18
17
19
20
9200
8800
8000
5th Left
5th Left A
4th Left
4th Left
3rd Left
2nd Left
1st West (Tailgate Entries)
West Bleeder Entries
1st North (North Mains)
1st East (Mains)
1st North Mains
Bleeder Entries
Bleeder Entries
SANDSTONE CHANNEL
SANDSTONE CHANNEL
SECTION CORNER
OLD DRILL COLLAR
FEDERAL LEASE
U-61049
FEDERAL LEASE
U-38727
FEE
U-38727
U-38727
U-61049
U-38727
U-020068
TANK SEAM
STRIKE - N 19° 45'
DIP 2.5°
Individual responsible for information on this map: Ken Defa
I, THE UNDERSIGNED, HEREBY CERTIFY THAT THIS MAP IS CORRECT TO THE BEST OF MY KNOWLEDGE AND BELIEF.
REGISTERED PROFESSIONAL ENGINEER
No. 144842
JOHN S. HUEFNER
STATE OF UTAH
DATE 5.7.12 SIGNATURE
LEGEND
Subsidence Points
NAIL "51"
"USF 86"
Section Corner
MARKED BOULDER
AERIAL TARGET
7009
PROJECTED MINING
MINE WORKINGS
PILLARED AREA
FEDERAL LEASE
Contour lines
RECEIVED
MAY 15 2012
DIV. OF OIL, GAS & MINING
CASTLE VALLEY MINE #4
PO BOX 475, Huntington, Utah 84528
Subsidence Map
SCALE: 1" = 300'
DRAWN BY: J. Jorgensen
DATE DRAWN:
PAGE____OF____
MODIFIED BY: J. Jorgensen
DATE MODIFIED: 4-30-2012
PERMIT # C/015/0025
M.S.H.A. ID #42-02335
FILE NAME: #4 Mine Vent Map.dwg