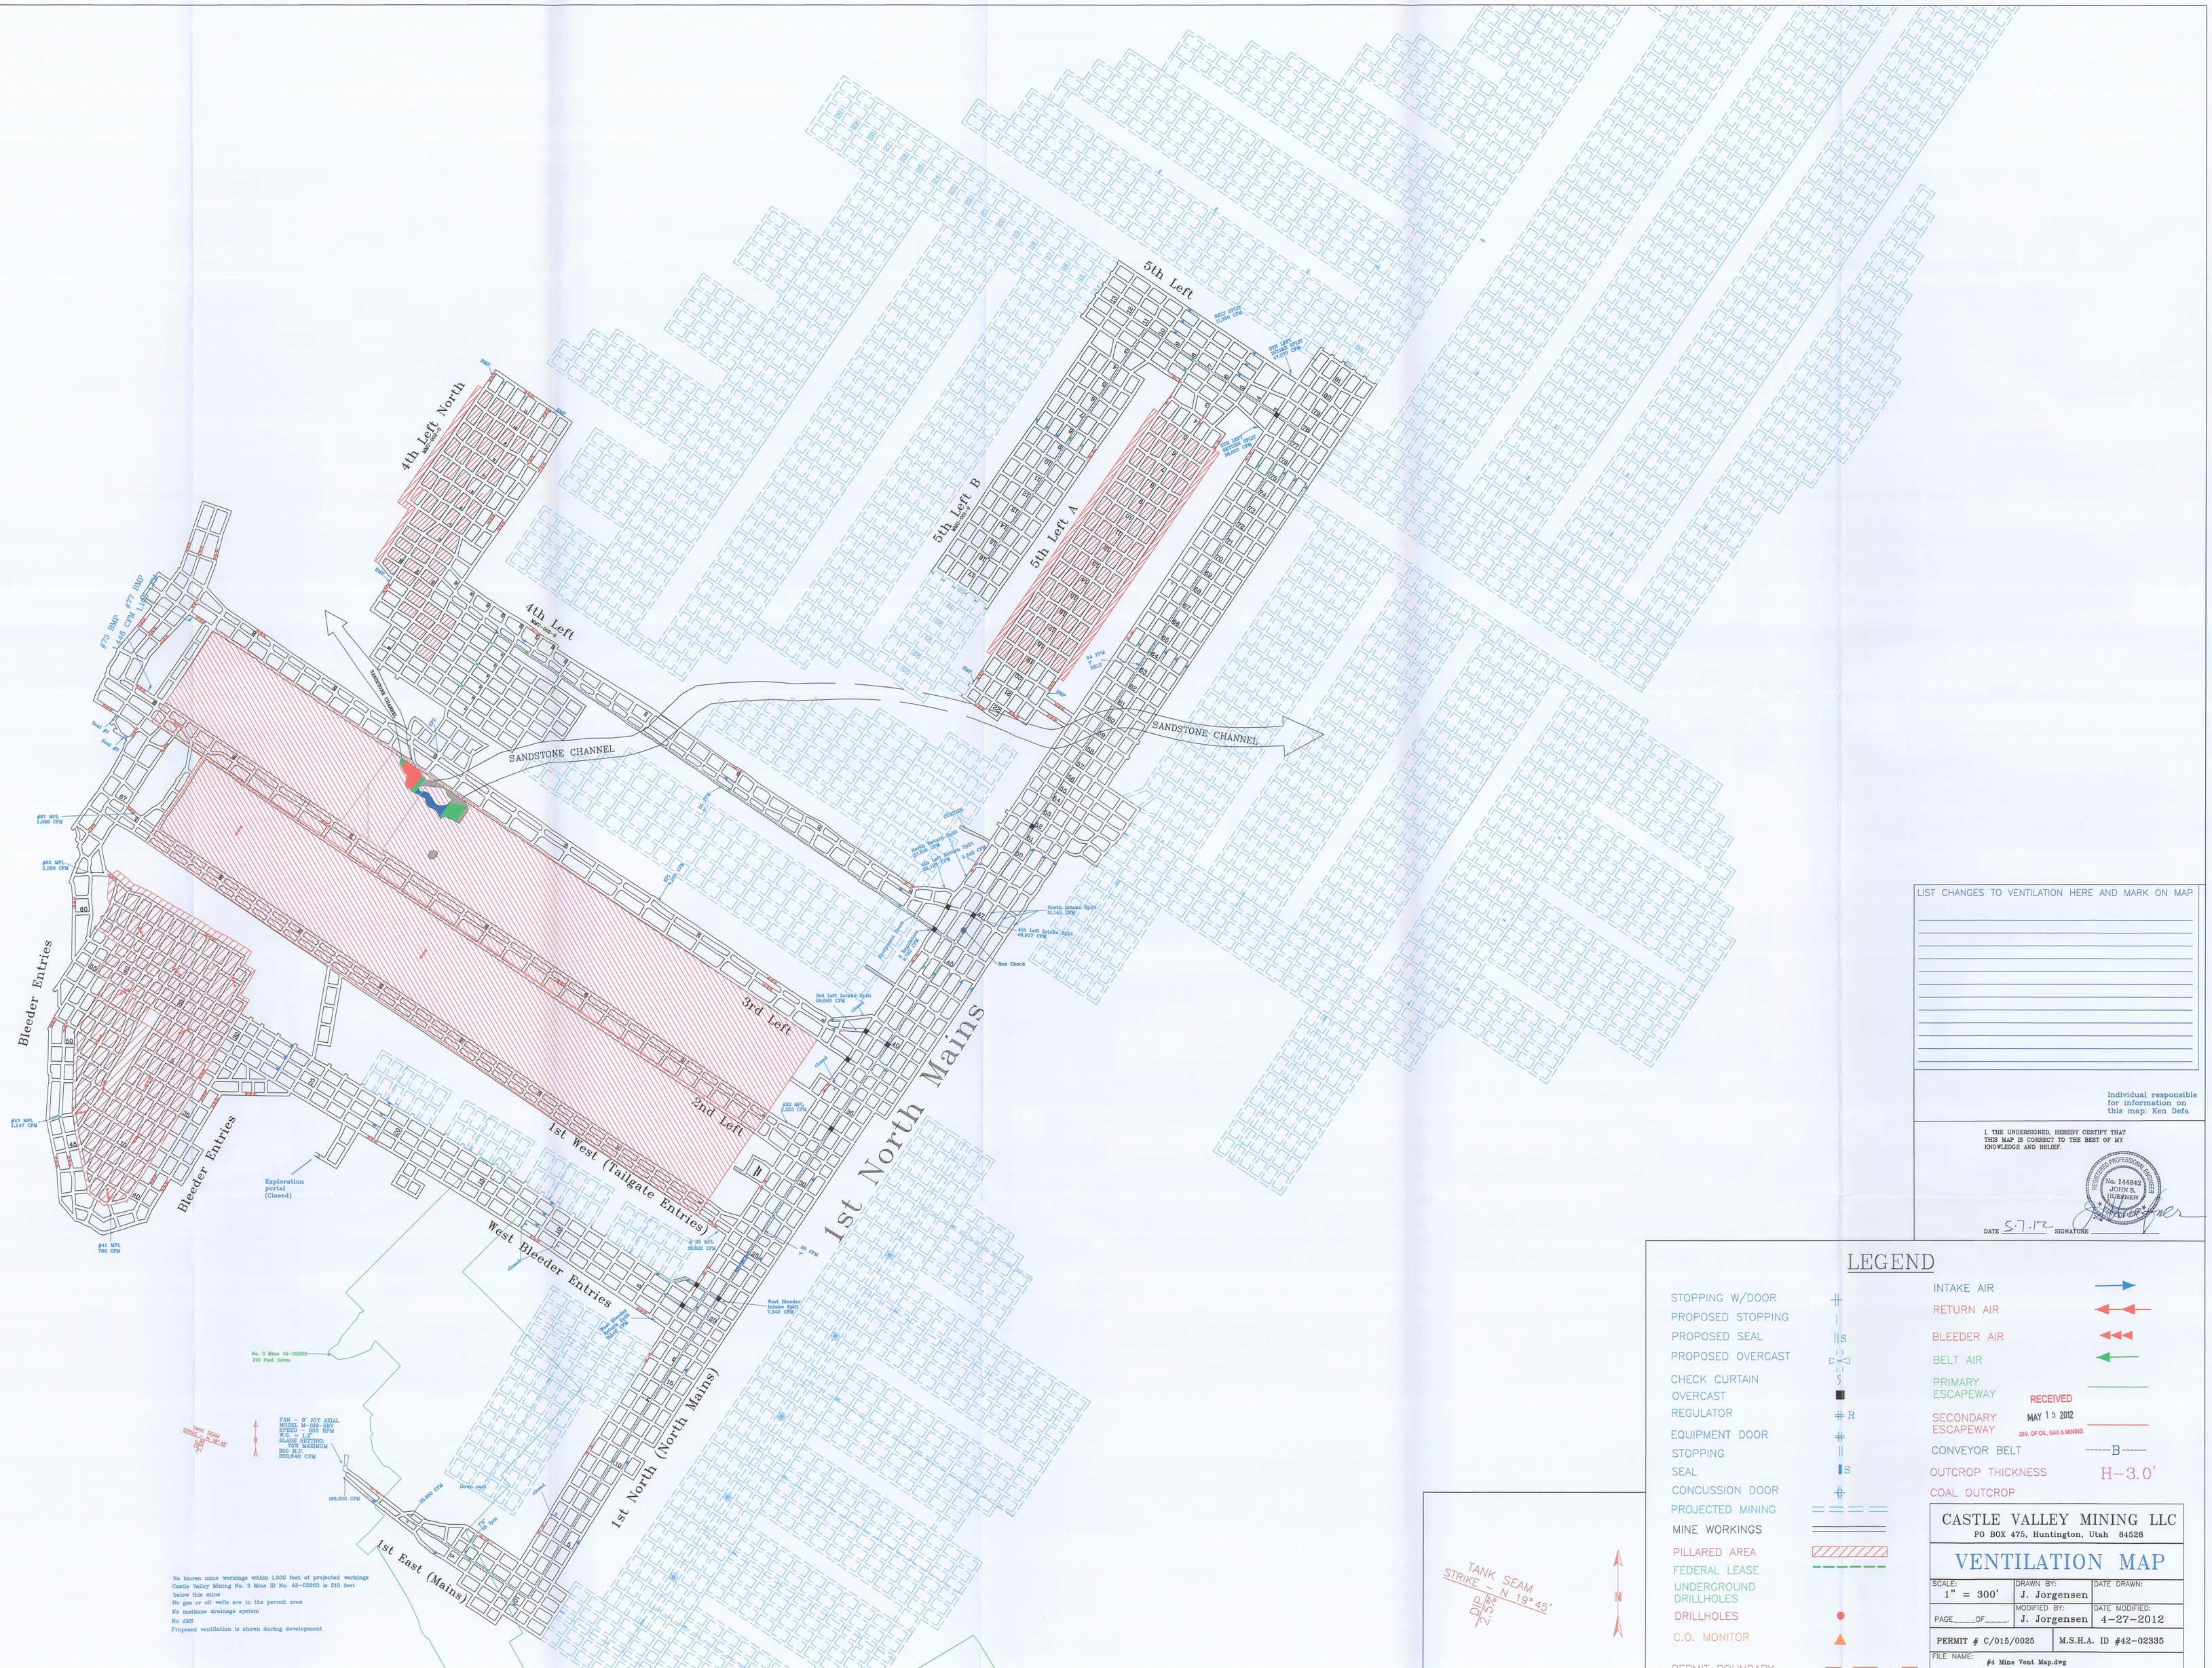
4th Left North
4th Left
5th Left
5th Left B
5th Left A
SANDSTONE CHANNEL
SANDSTONE CHANNEL
3rd Left
2nd Left
1st West (Tailgate Entries)
1st North Mains
1st North (North Mains)
1st East (Mains)
West Bleeder Entries
Bleeder Entries
Bleeder Entries
Exploration portal (Closed)
No. 3 Mine 42-02263 210 Feet Down
FAN - 6' JOY AXIAL MODEL M-106-S8Y 1,200 - 1,800 RPM V.S.D. - 1 BLADE SETTING: 70% MAXIMUM 300 H.P. 200,640 CFM
196,200 CFM
30,600 CFM
Closed
Closed
Closed
Box Check
Stopping
Overcast
Curtain
Curtain
Curtain