CASTLE VALLEY MINING LLC

HUNTINGTON, UTAH

SURFACE FACILITIES

SCALE:	DRAWN BY:	DATE:
1" = 50'	C. Reynolds	8/26/91

BEAR CANYON | PLATE 5-2D

I, THE UNDERSIGNED, HEREBY CERTIFY THAT THIS MAP IS CORRECT TO THE BEST OF MY KNOWLEDGE AND BELIEF.

File in:
- ☐ Confidential
- ☐ Shelf
- ☒ Expandable

Date Folder 071012 0150025

Incoming

RECEIVED
JUL 10 2012
DIV. OF OIL, GAS & MINING

DATE_____ SIGNATURE_____

REV.	DATE	REMARKS	APPR.
1	4/22/92	STREAM BUFFER ZONE MARKERS ADDED (DO-92B)	6/03/92
2	4/28/92	SILT FENCES REMOVED FROM UNDIST. DRAINAGE	7/07/92
3	4/28/92	CATCH BASIN REMOVED FROM UNDIST. DRAINAGE	7/07/92
4	11/04/01	Corrected Dst bndry, removed permit bndry (AM01A)	11/13/01
5	8/01/02	Changed name from 2-4D to 5-2D	12/8/05
6	7/2/12	Culvert Decommissioned in place	7/2/12
7			
8			
9			
10			

LEGEND
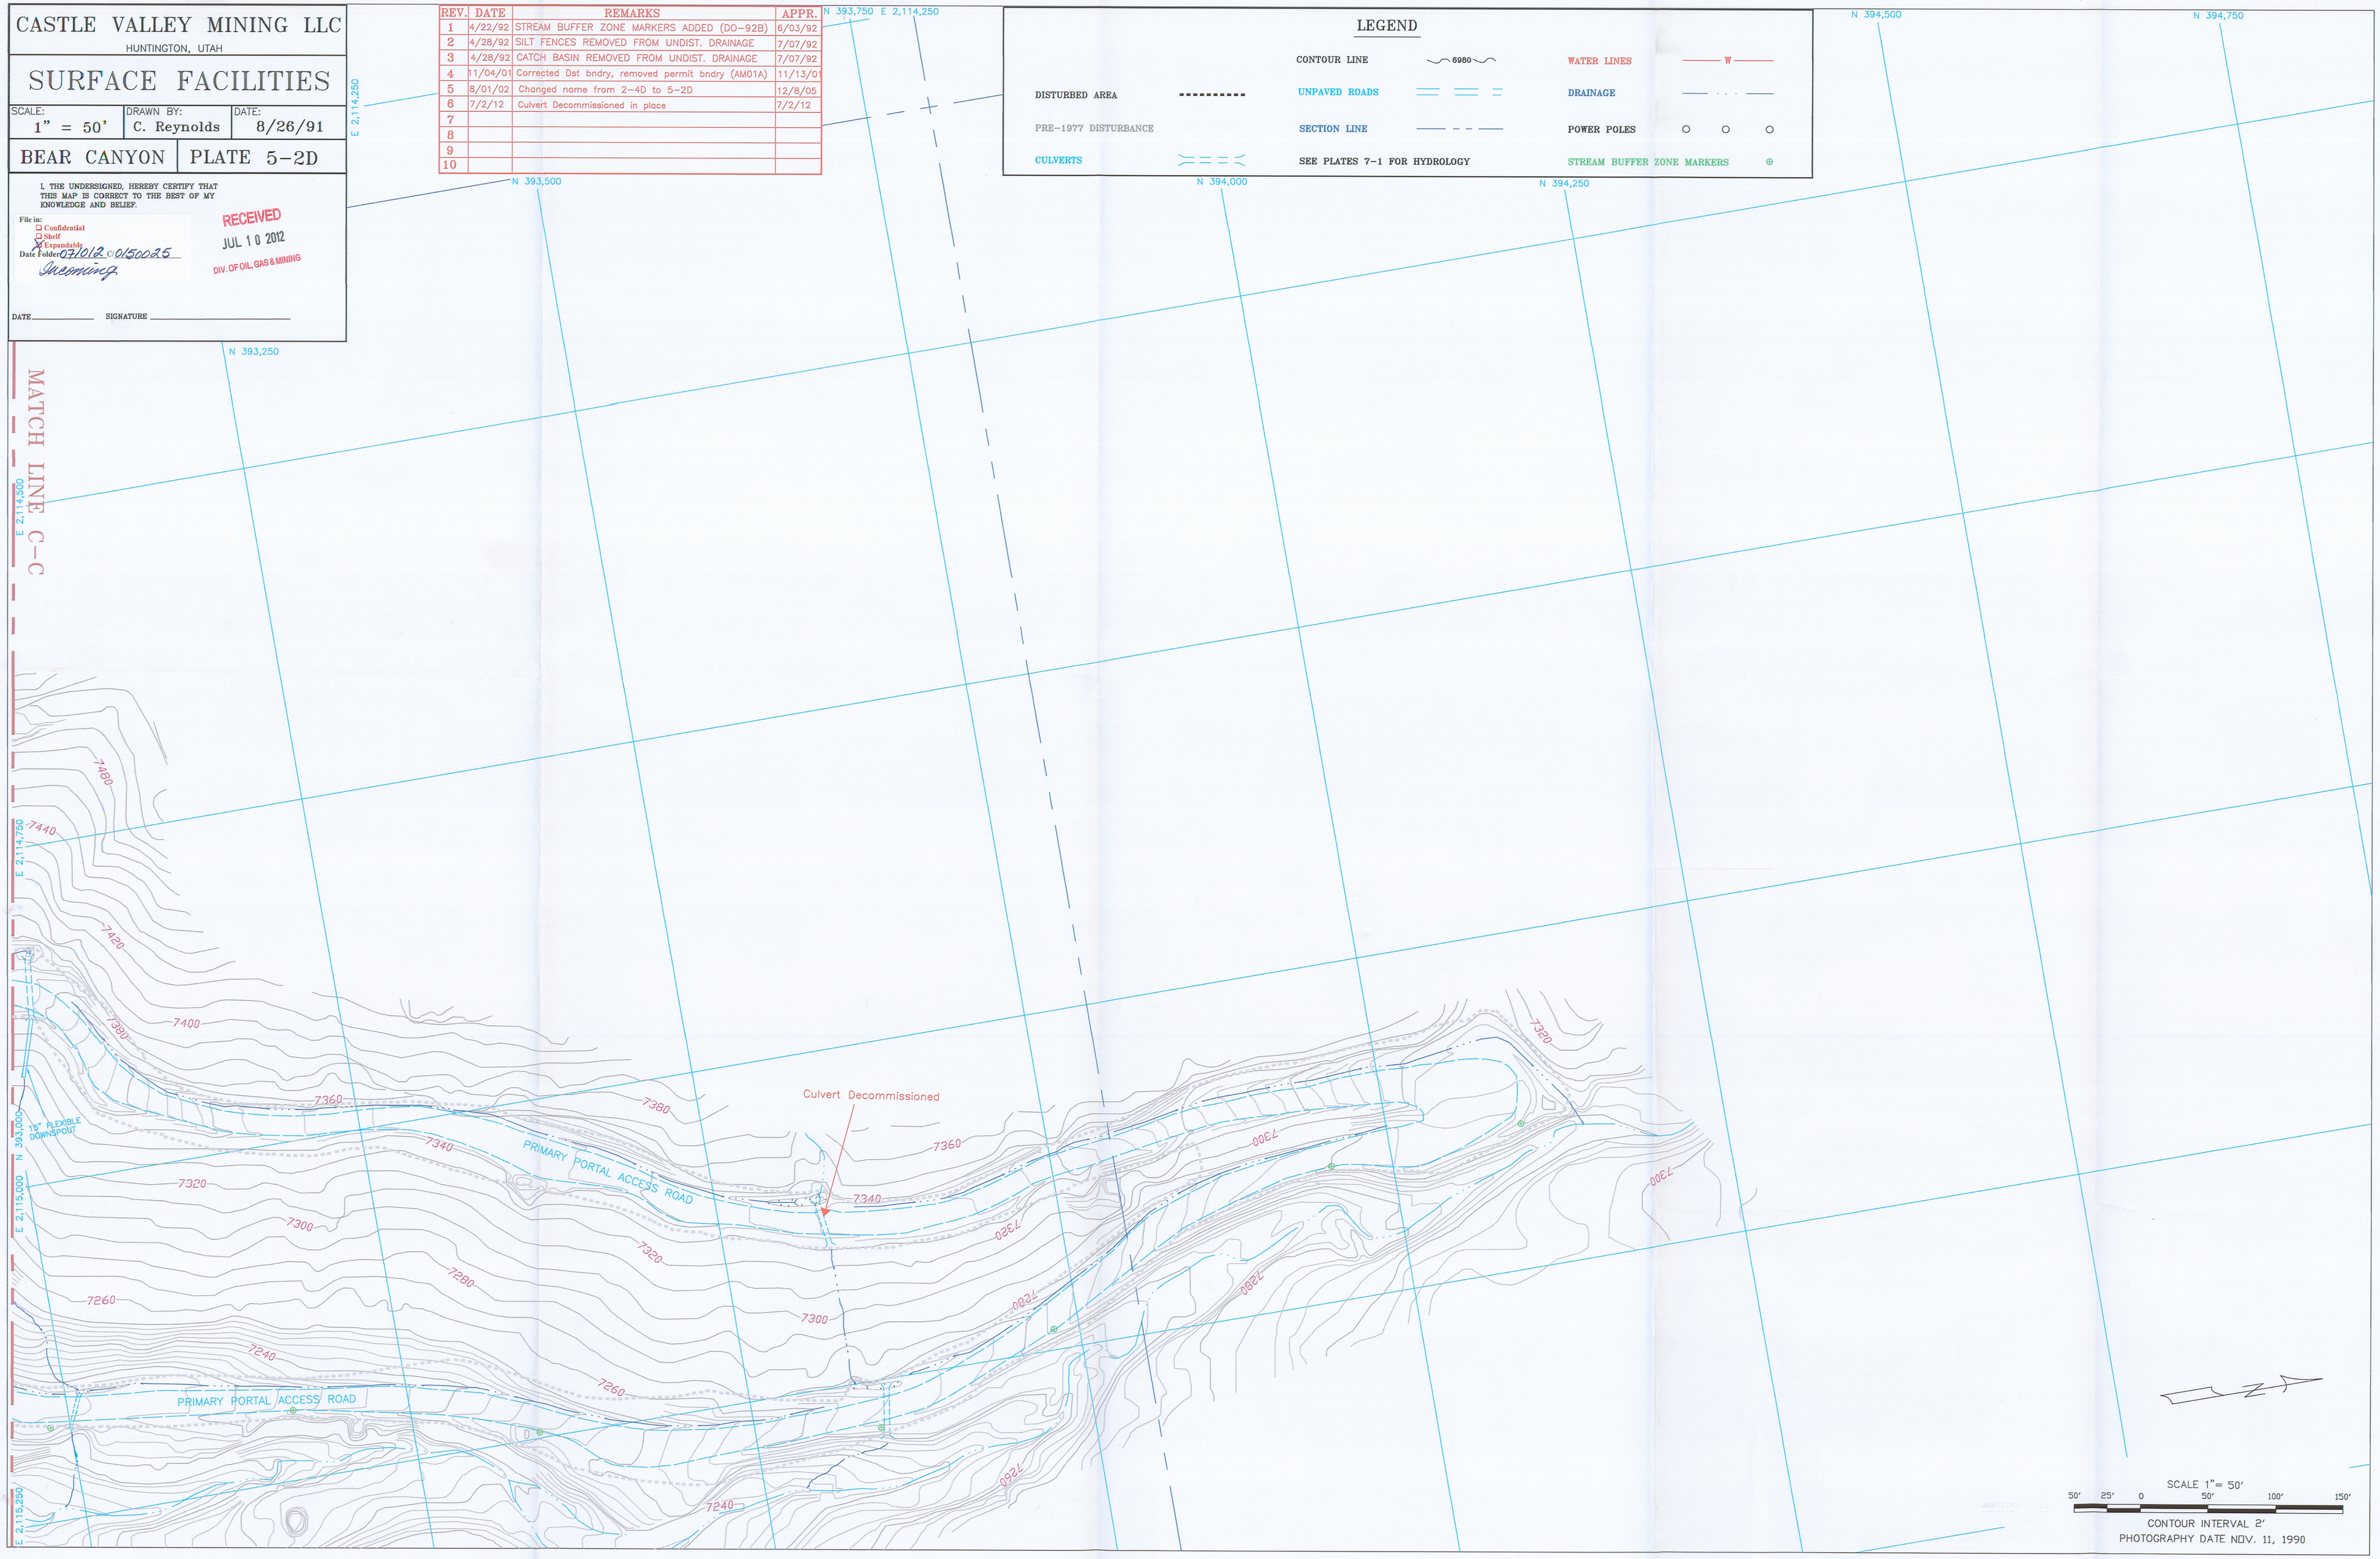
		CONTOUR LINE 6980	WATER LINES — W —
DISTURBED AREA		UNPAVED ROADS	DRAINAGE
PRE-1977 DISTURBANCE		SECTION LINE	POWER POLES
CULVERTS		SEE PLATES 7-1 FOR HYDROLOGY	STREAM BUFFER ZONE MARKERS