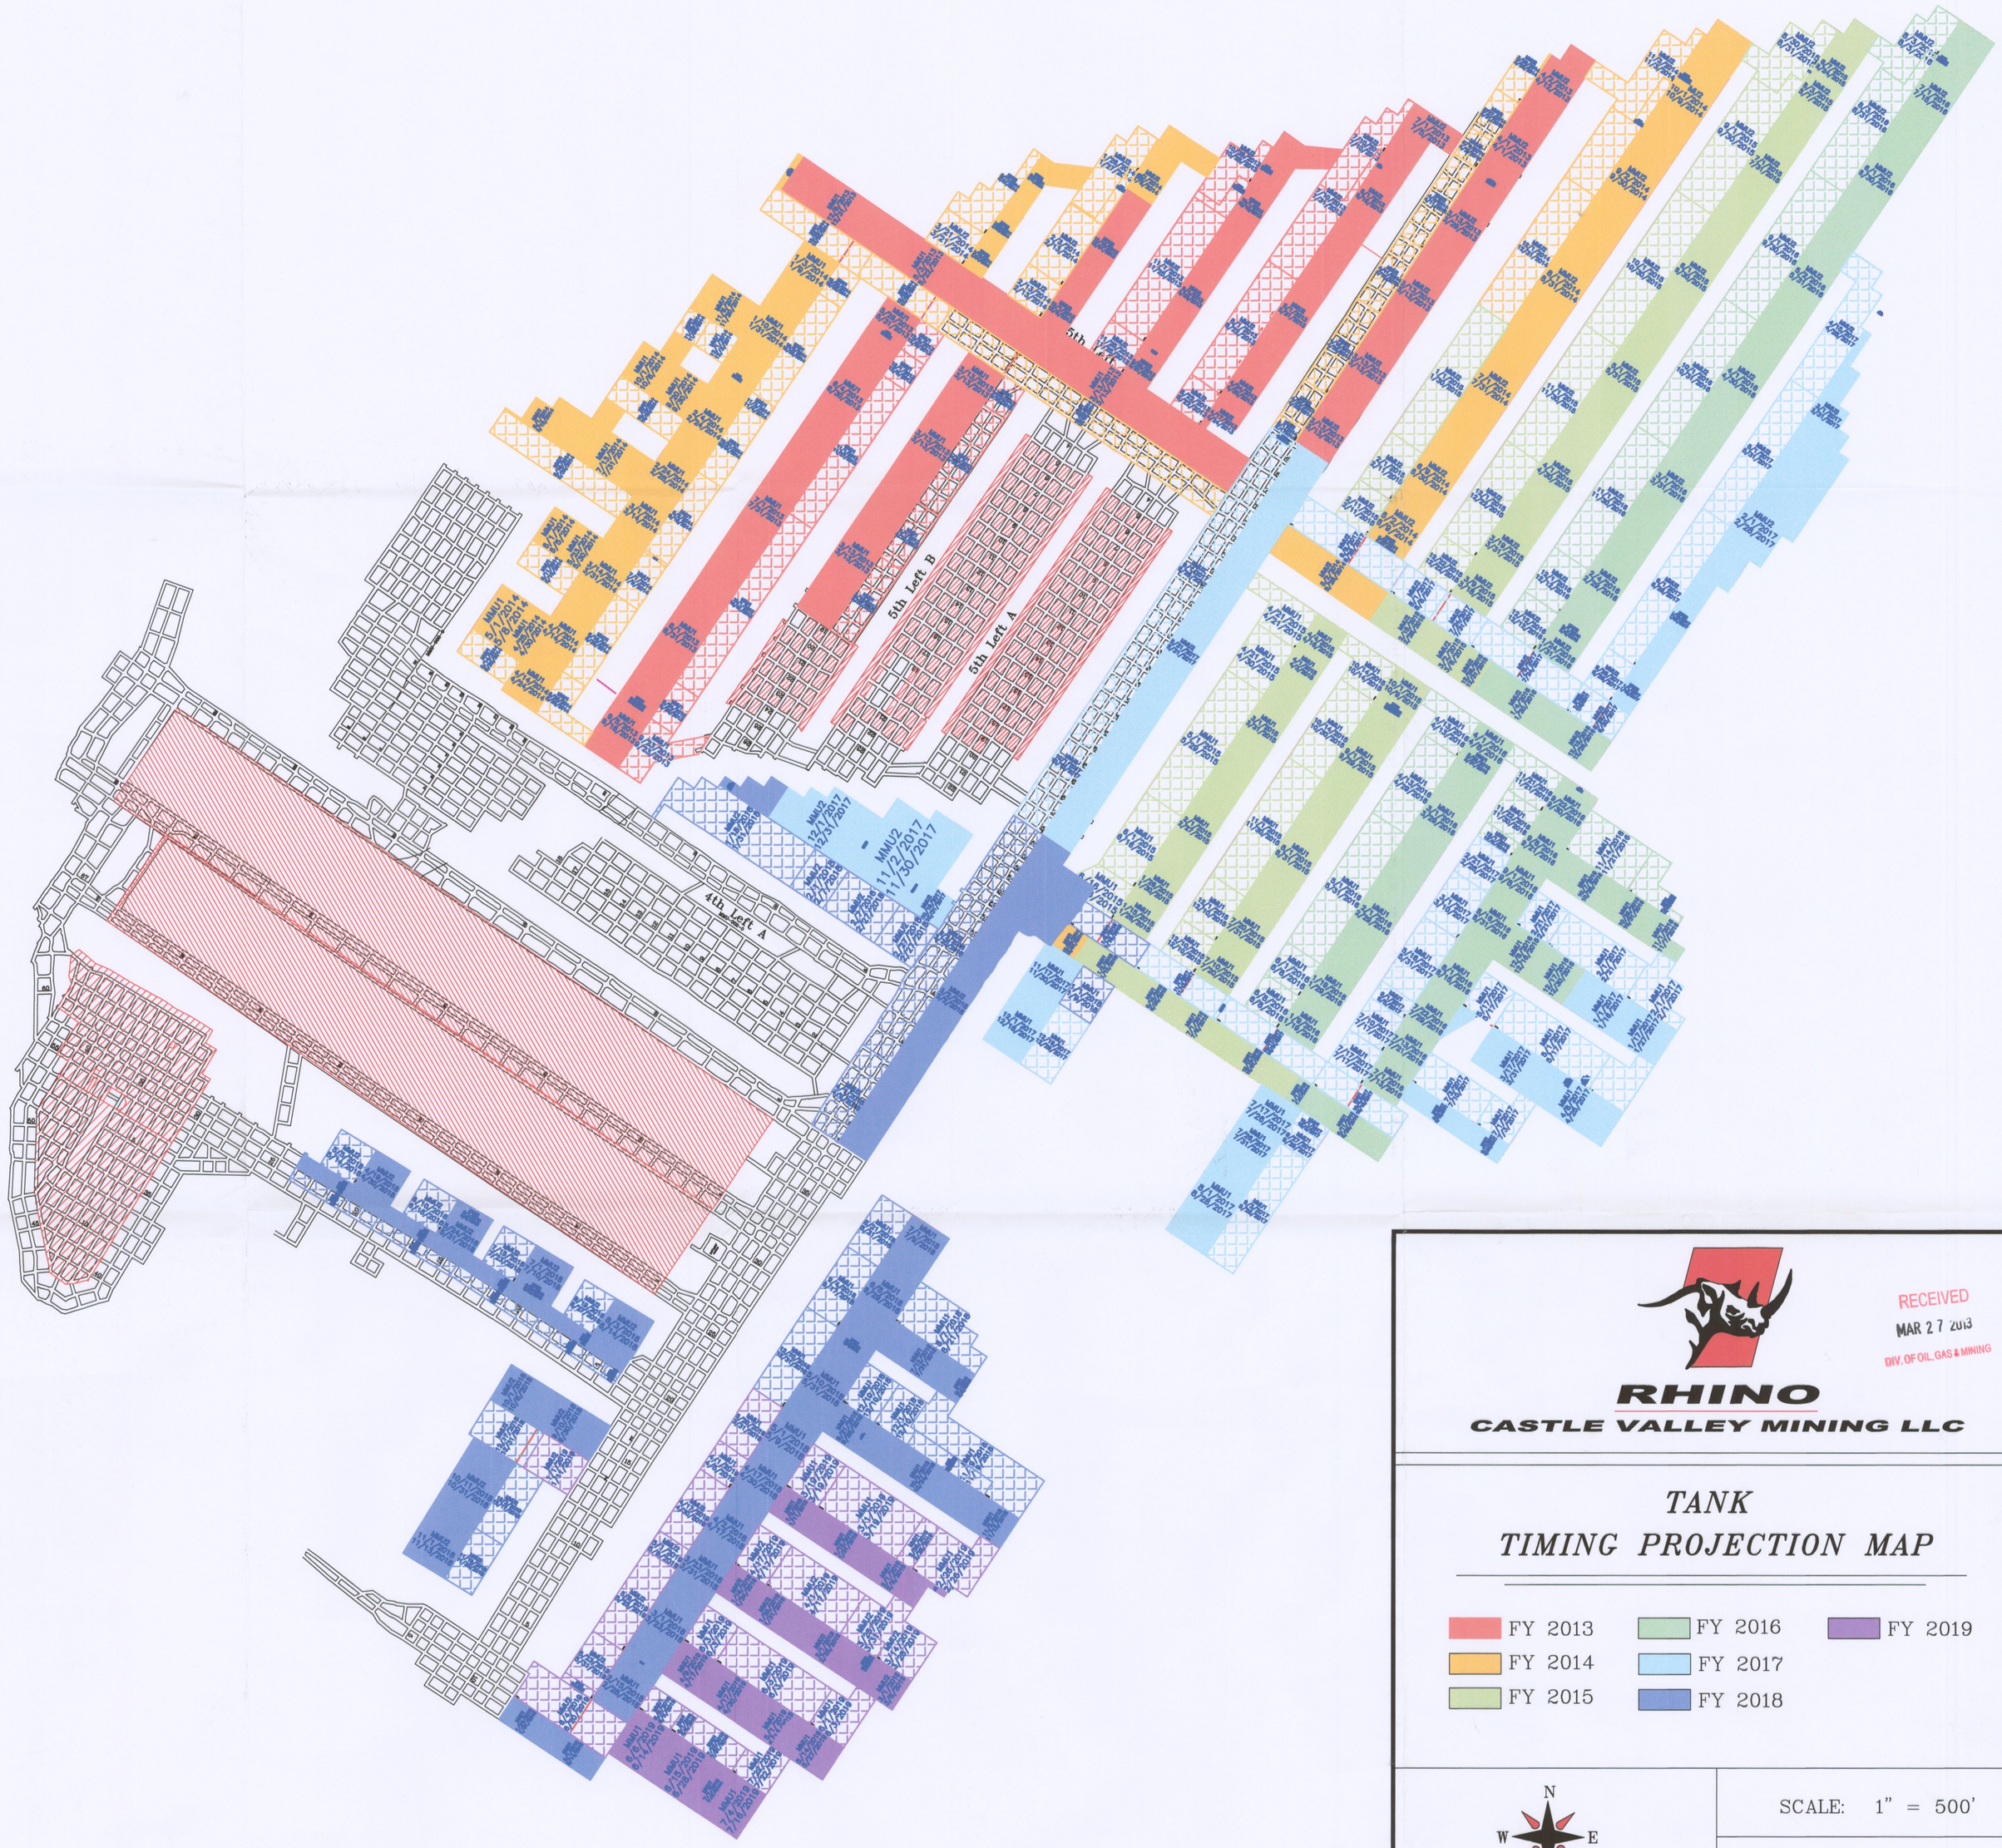

RHINO
CASTLE VALLEY MINING LLC

RECEIVED
MAR 27 2013
DIV. OF OIL, GAS & MINING

TANK
TIMING PROJECTION MAP

- FY 2013
- FY 2014
- FY 2015
- FY 2016
- FY 2017
- FY 2018
- FY 2019

N
W E
S

SCALE: 1" = 500'

DATE: 3-15-2013

MINE WORKINGS

PILLARED AREA

File in:
☐ Confidential
☐ Shelf
☒ Expandable
Date Folder C/082713/0150025
Incoming

I, THE UNDERSIGNED, HEREBY CERTIFY THAT THIS MAP IS CORRECT TO THE BEST OF MY KNOWLEDGE AND BELIEF.

PROFESSIONAL ENGINEER
No. 22-150267-2203
J. THOMAS PALUSO
STATE OF UTAH

DATE 3/25/13 SIGNATURE J T Paluso