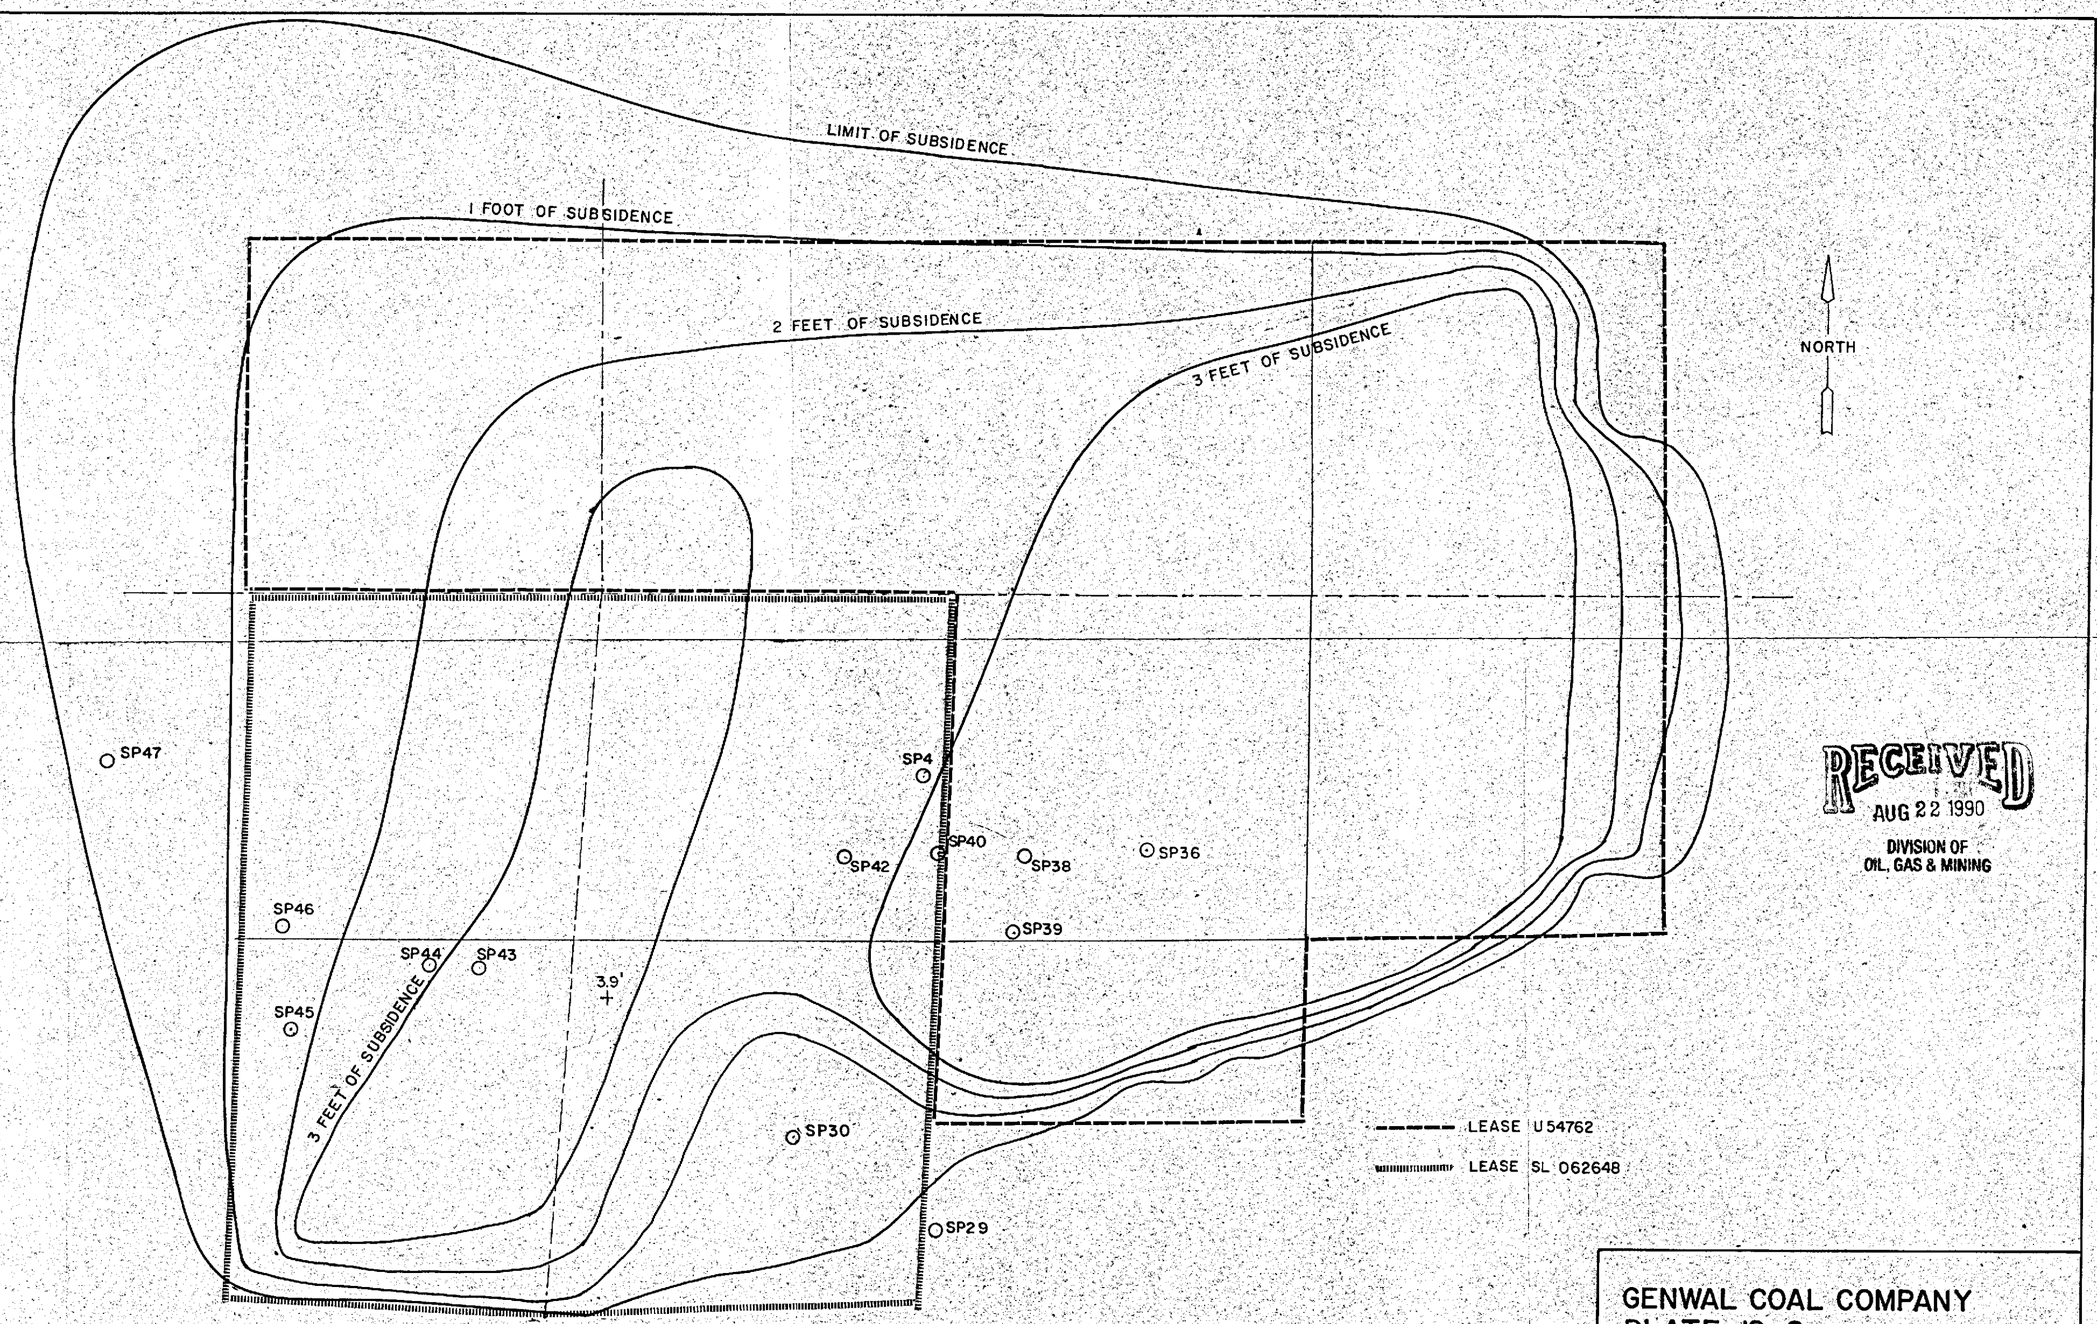

RECEIVED
AUG 22 1990
DIVISION OF
OIL, GAS & MINING

I, LEONARD D. WITKOWSKI, BEING A REGISTERED PROFESSIONAL ENGINEER, DO HEREBY CERTIFY THAT THIS DRAWING HAS BEEN PREPARED UNDER MY DIRECTION AND HAS BEEN REVIEWED BY ME AND IS CORRECT TO THE BEST OF MY KNOWLEDGE AND BELIEF.

Leonard D. Witkowski, PE 6421
2-10-88

GENWAL COAL COMPANY
PLATE 12-2
SUBSIDENCE LIMIT
2-10-88

SCALE 1" = 400'