EXHIBIT 4-A

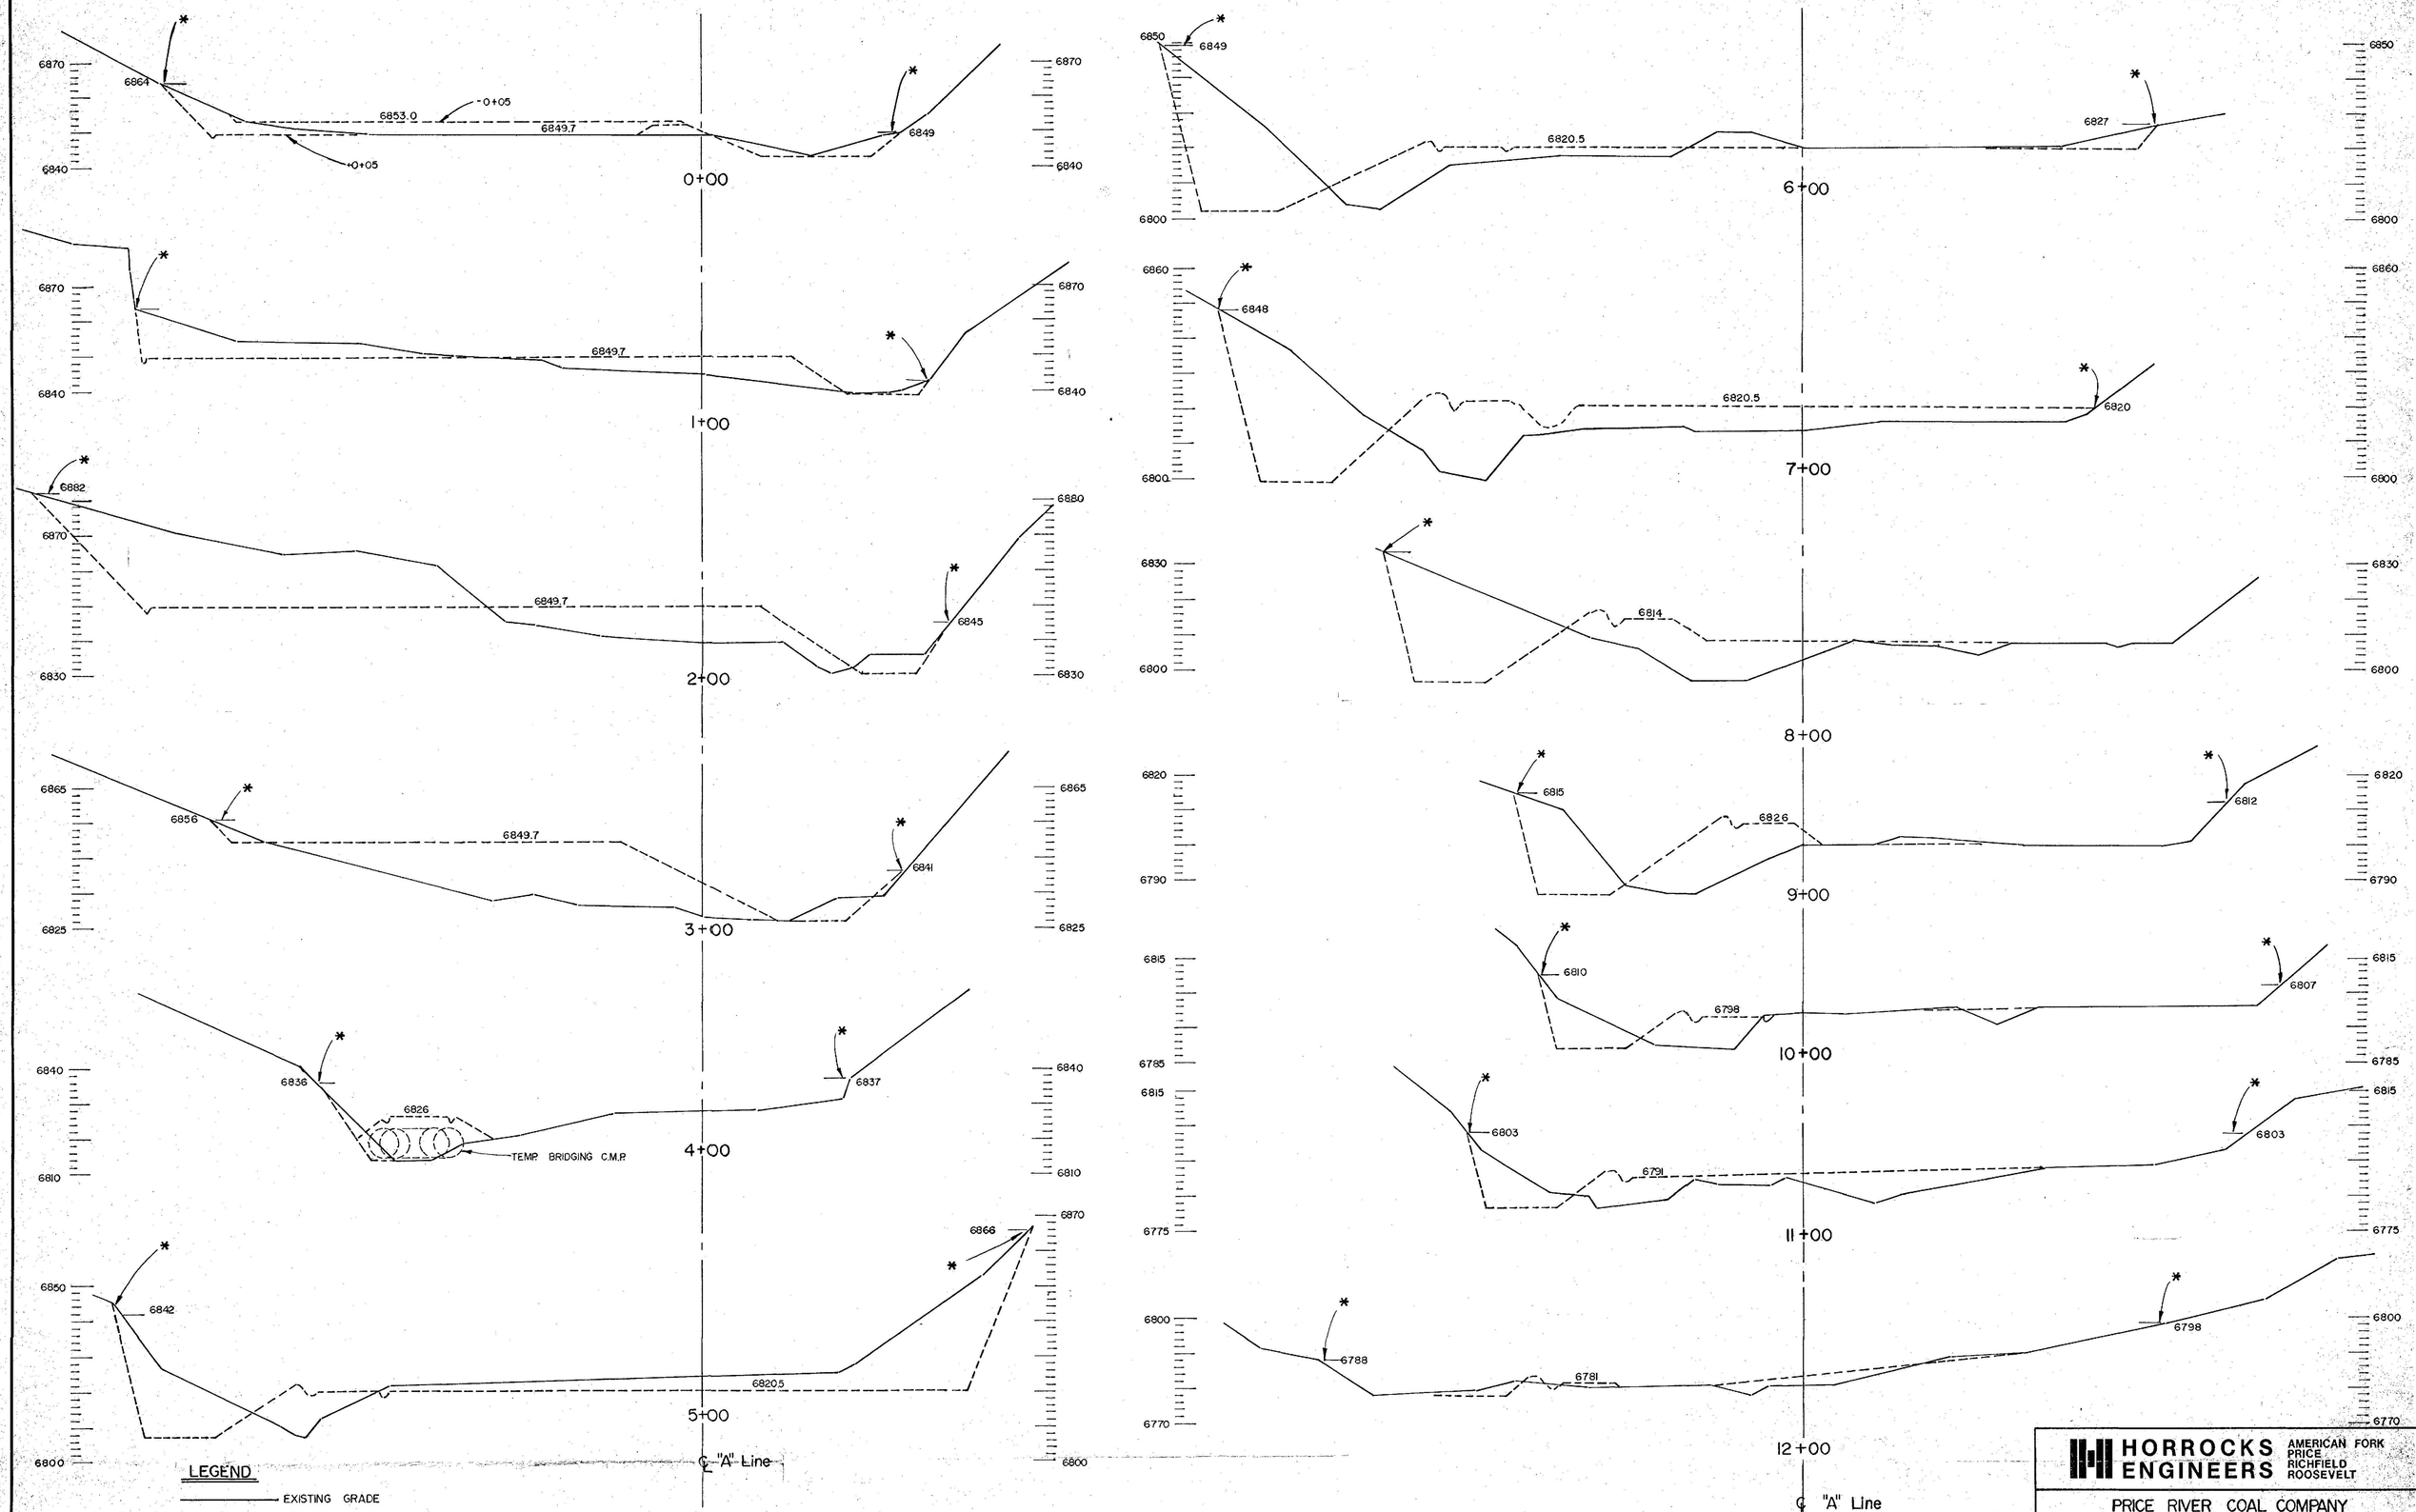

HORROCKS ENGINEERS
AMERICAN FORK
PRICE
RICHFIELD
ROOSEVELT

PRICE RIVER COAL COMPANY

CRANDALL CANYON - CROSS SECTIONS - (PRELIM.)

Designed	Checked	Date	Scale	Drawing No.	Sheet
Drawn	Traced	Revised	1"=20'		No. of