EXHIBIT 4-B

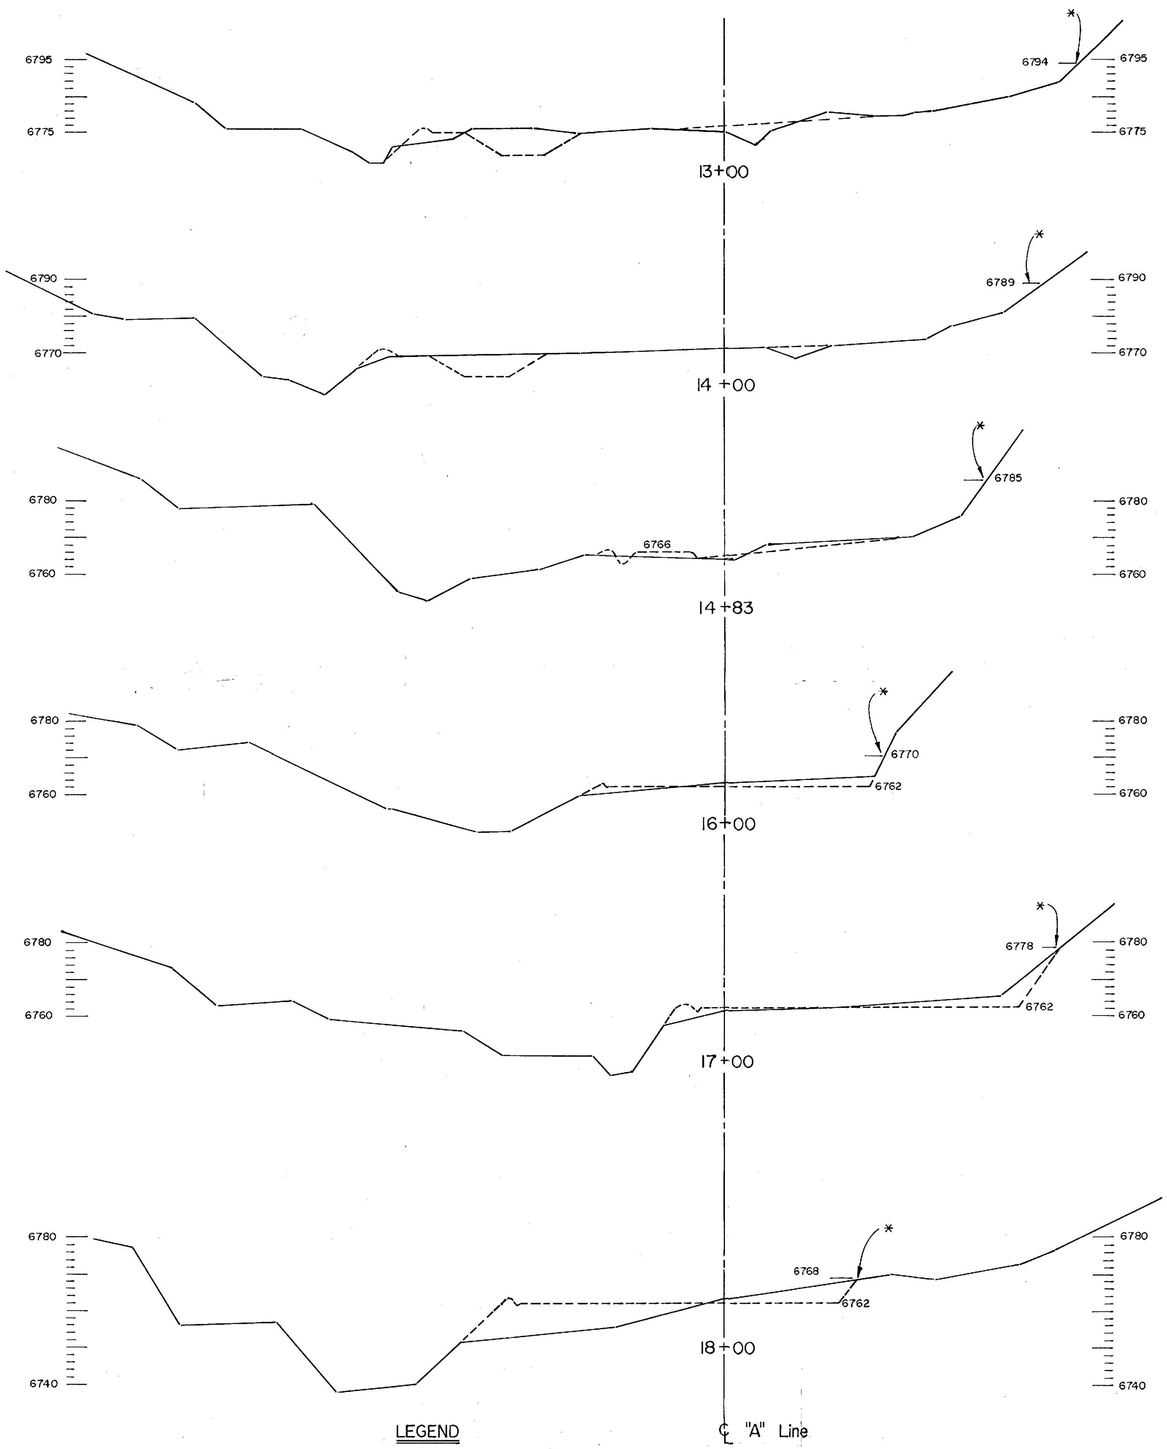

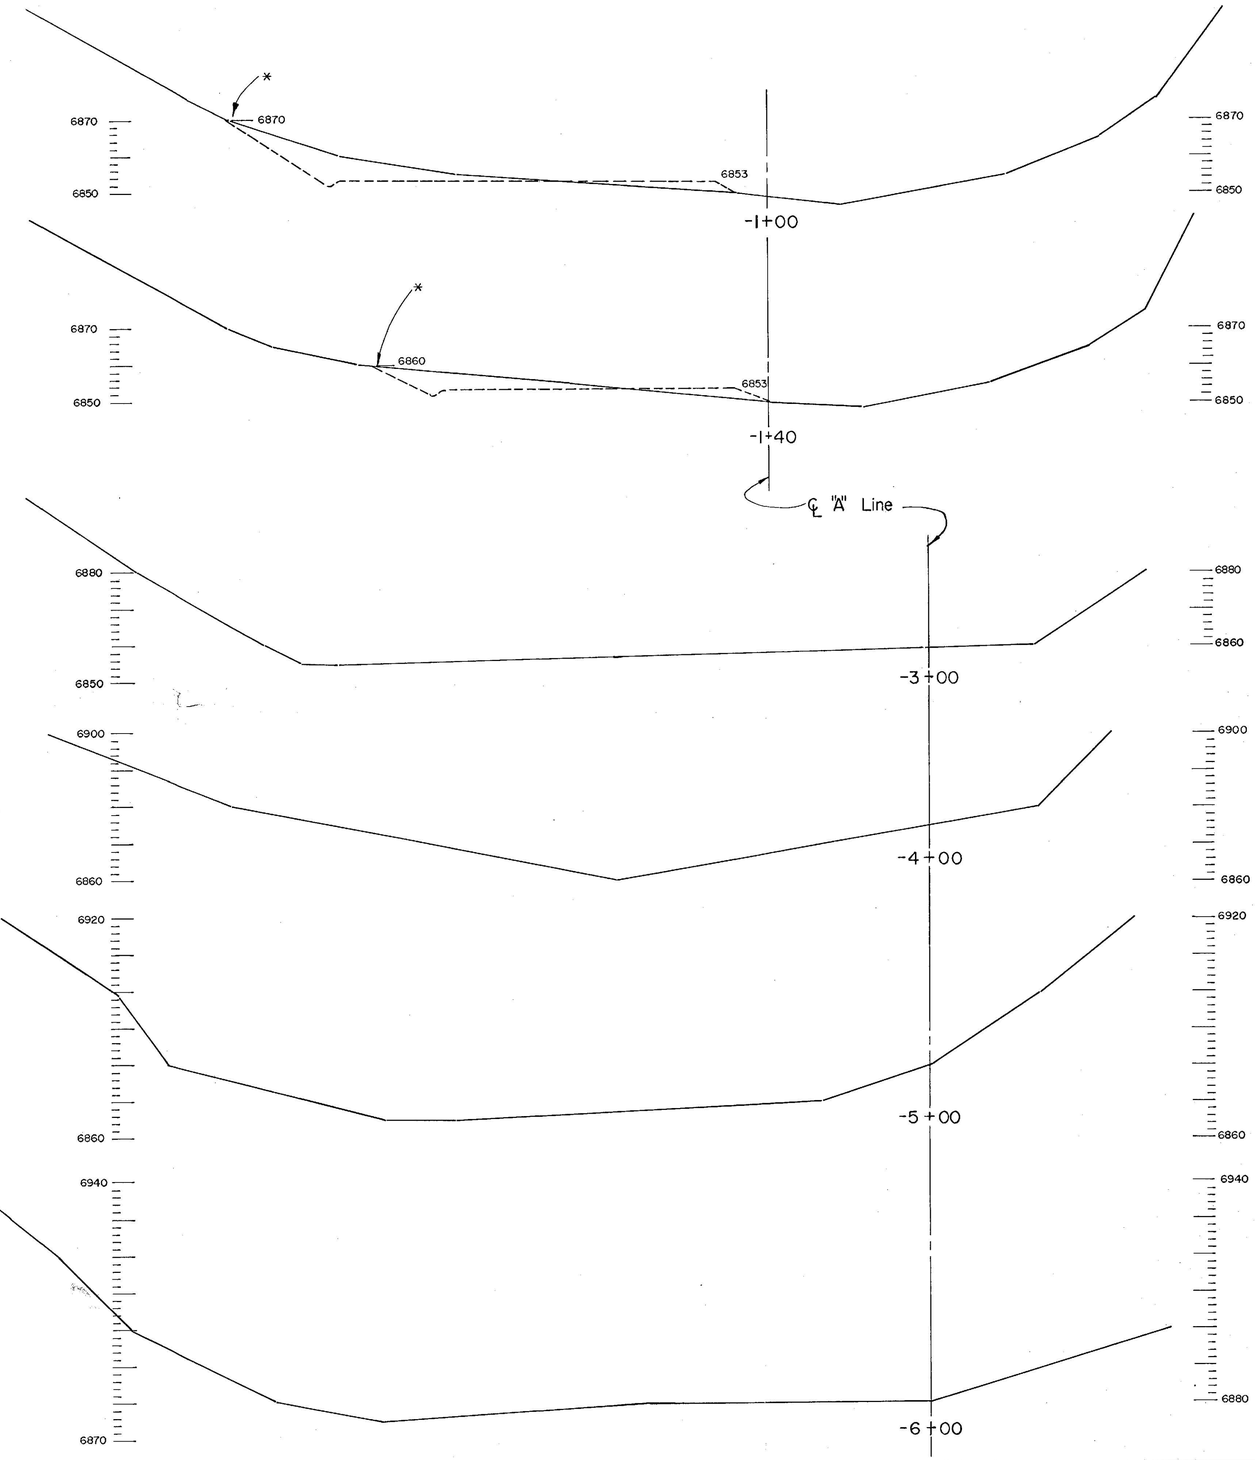

LEGEND

EXISTING GRADE

CUT & FILL CONTOURS

HORROCKS ENGINEERS — AMERICAN FORK, PRICE, RICHFIELD, ROOSEVELT

PRICE RIVER COAL COMPANY

CRANDALL CANYON-CROSS SECTIONS-(PRELIM.)

Designed	Checked	Date	Scale	Drawing No.	Sheet
			1" = 20'		No. Of
Drawn	Traced	Revised			