EXHIBIT 4-C

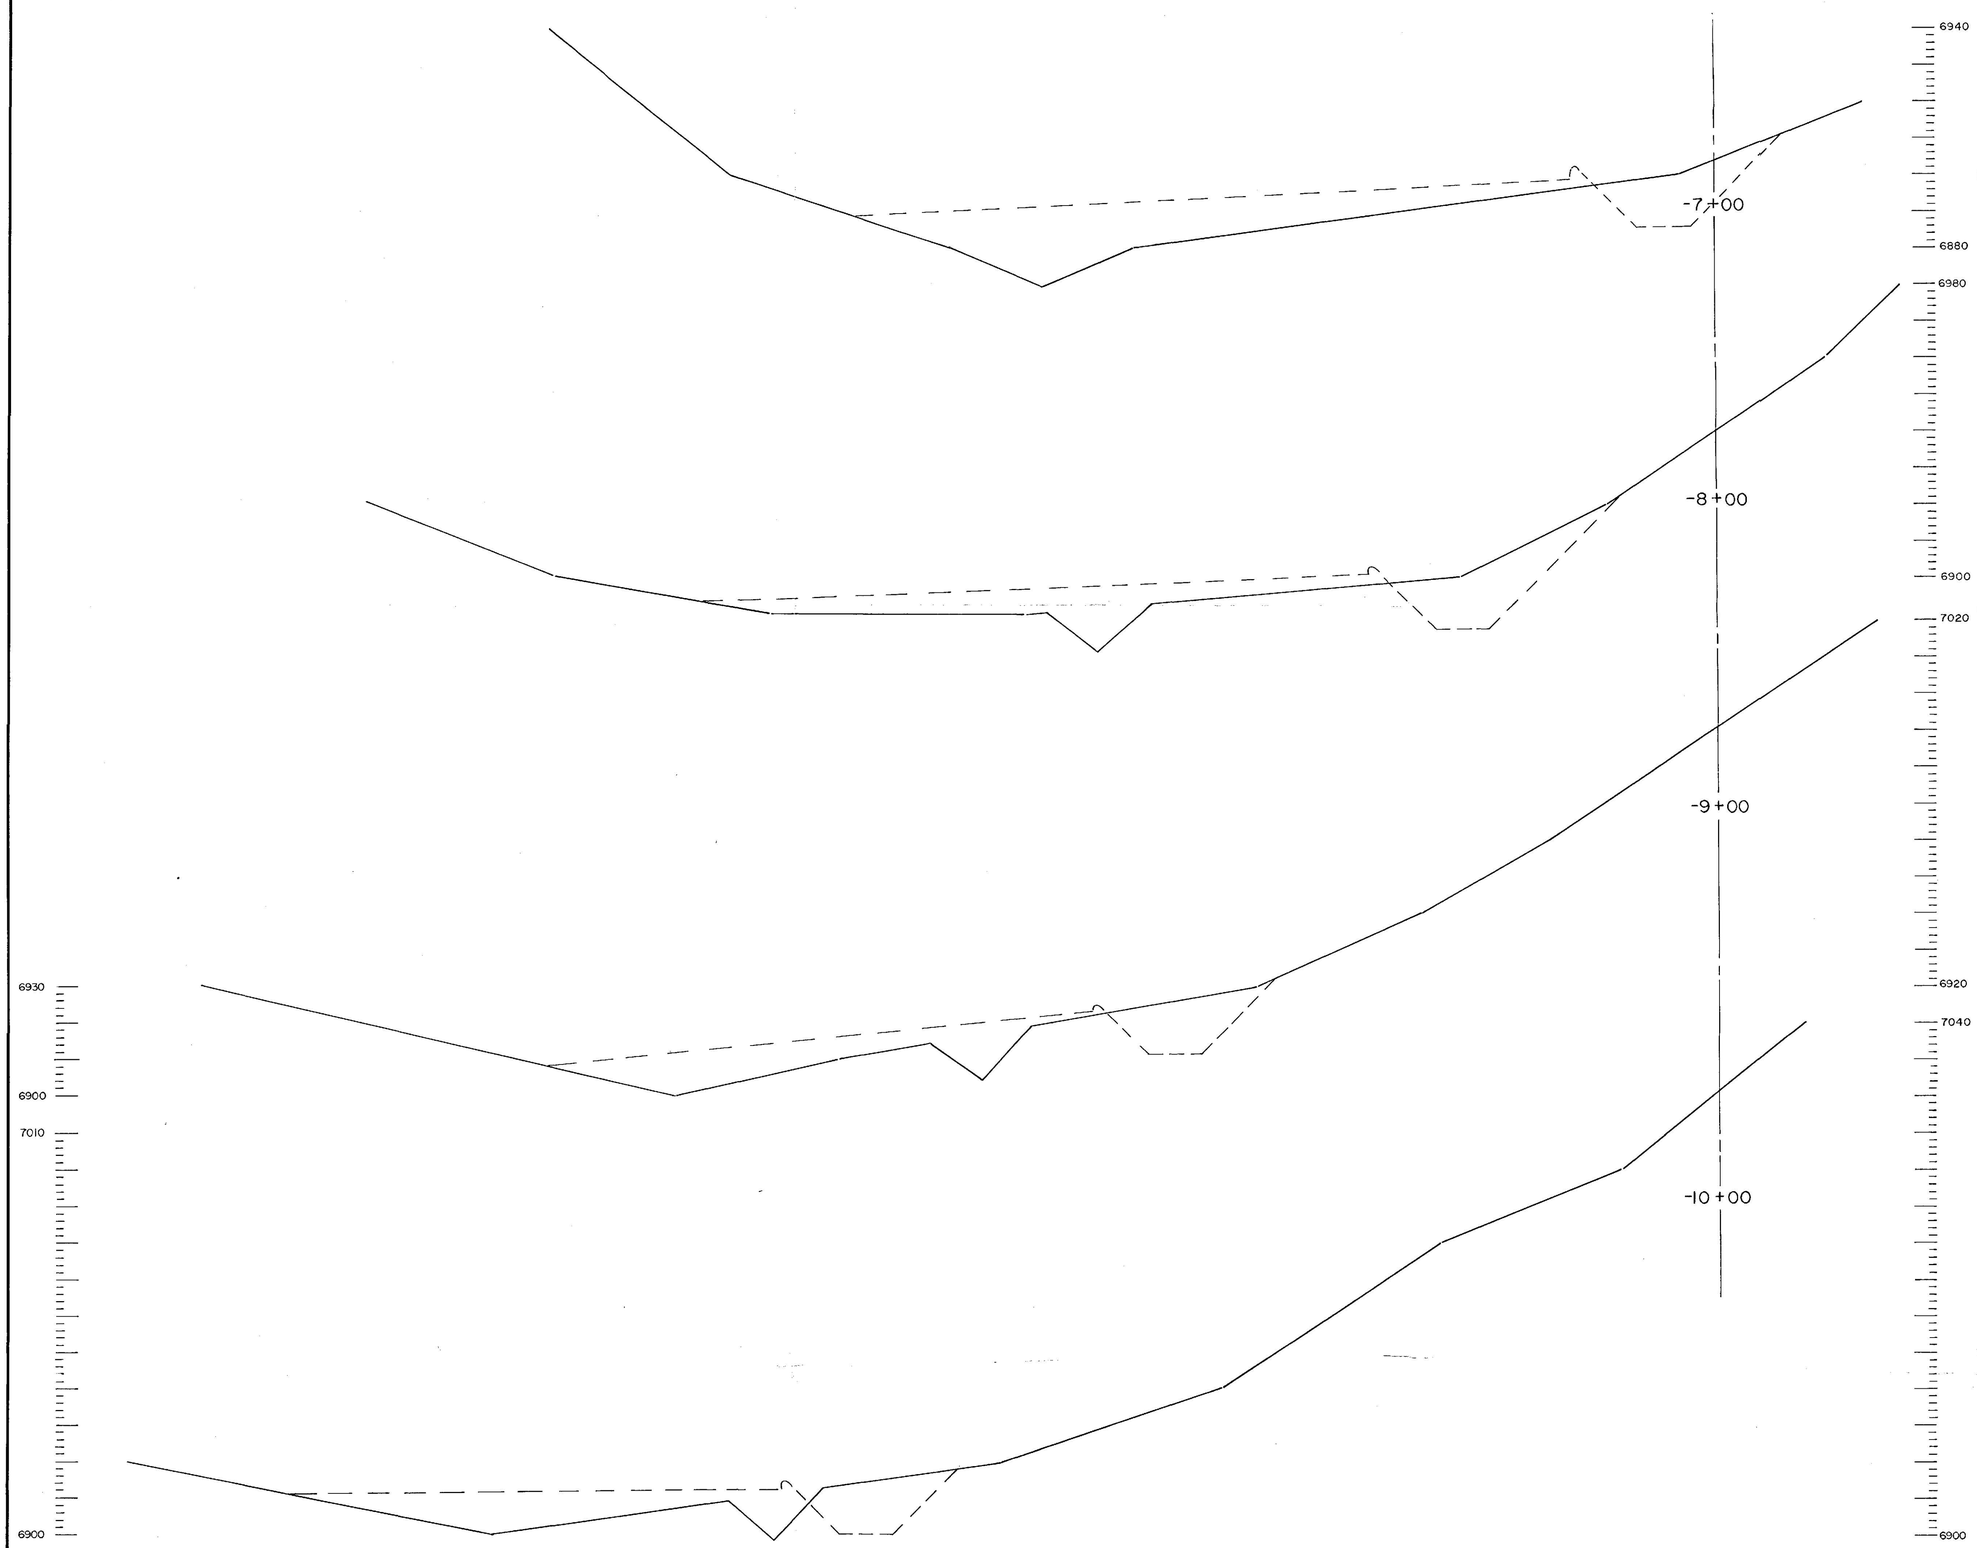

HORROCKS ENGINEERS
AMERICAN FORK
PRICE
RICHFIELD
ROOSEVELT

PRICE RIVER COAL COMPANY

CRANDALL CANYON-CROSS SECTIONS-(PRELIM.)

Designed	Checked	Date	Scale	Drawing No.	Sheet
Drawn	Traced	Revised	1"=20'		No. Of