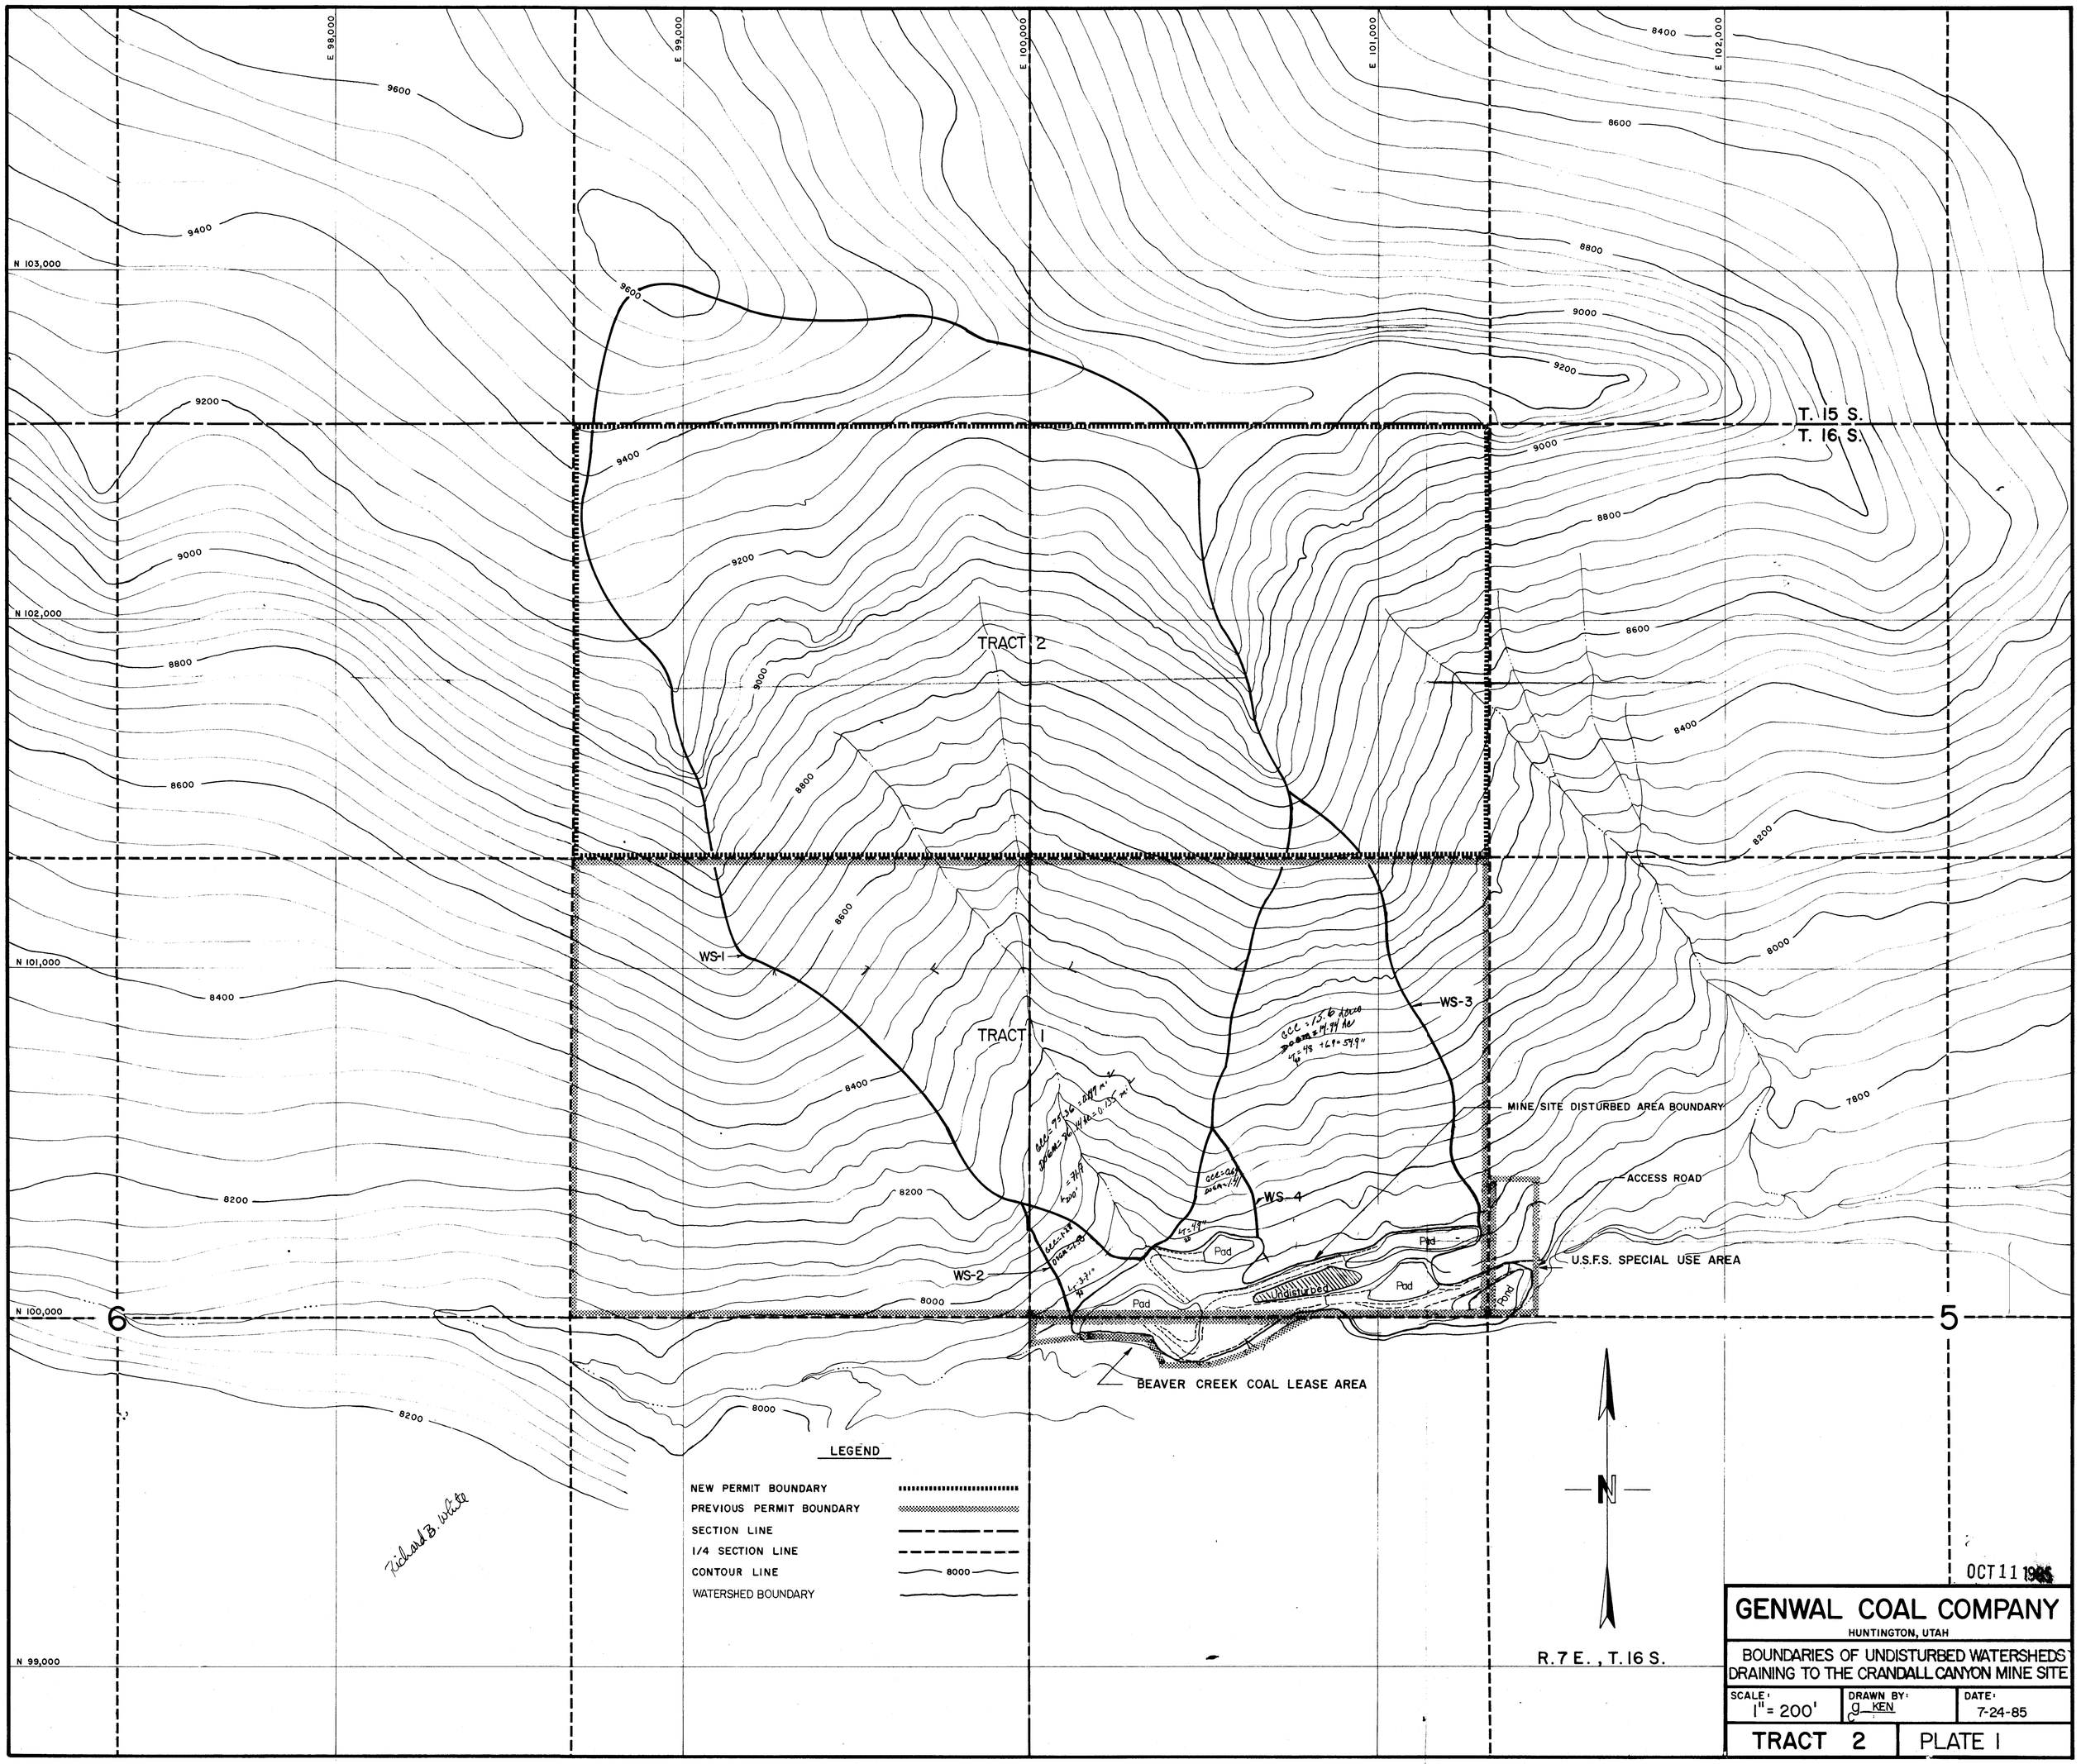
E 98,000
E 99,000
E 100,000
E 101,000
E 102,000
N 103,000
N 102,000
N 101,000
N 100,000
N 99,000
9600
9400
9200
9000
8800
8600
8400
8200
8000
7800
T. 15 S.
T. 16 S.
TRACT 2
TRACT 1
WS-1
WS-2
WS-3
WS-4
MINE SITE DISTURBED AREA BOUNDARY
ACCESS ROAD
U.S.F.S. SPECIAL USE AREA
BEAVER CREEK COAL LEASE AREA
Pad
Undisturbed
Pond
6
5
N
R.7 E., T.16 S.
LEGEND
NEW PERMIT BOUNDARY
PREVIOUS PERMIT BOUNDARY
SECTION LINE
1/4 SECTION LINE
CONTOUR LINE
WATERSHED BOUNDARY
Richard B. White
OCT 11 1985
GENWAL COAL COMPANY
HUNTINGTON, UTAH
BOUNDARIES OF UNDISTURBED WATERSHEDS DRAINING TO THE CRANDALL CANYON MINE SITE
SCALE: 1" = 200'
DRAWN BY: KEN
DATE: 7-24-85
TRACT 2
PLATE I