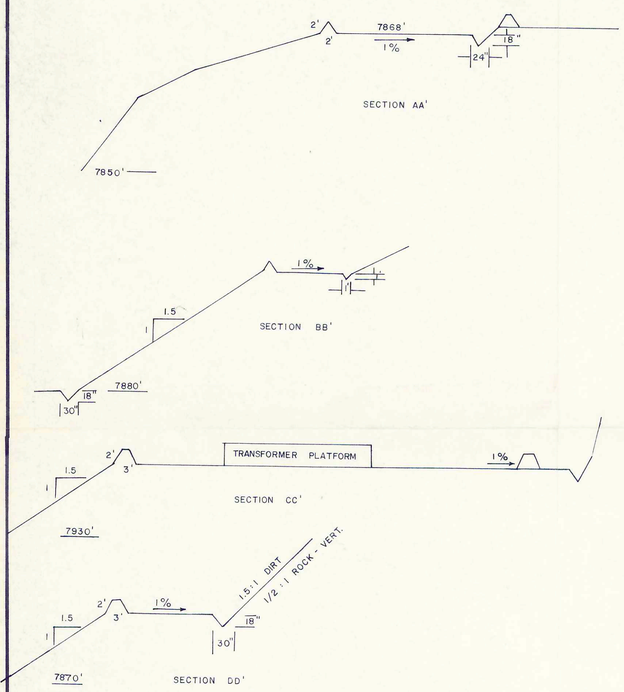

SECTIONS
SCALE: 1" = 10'

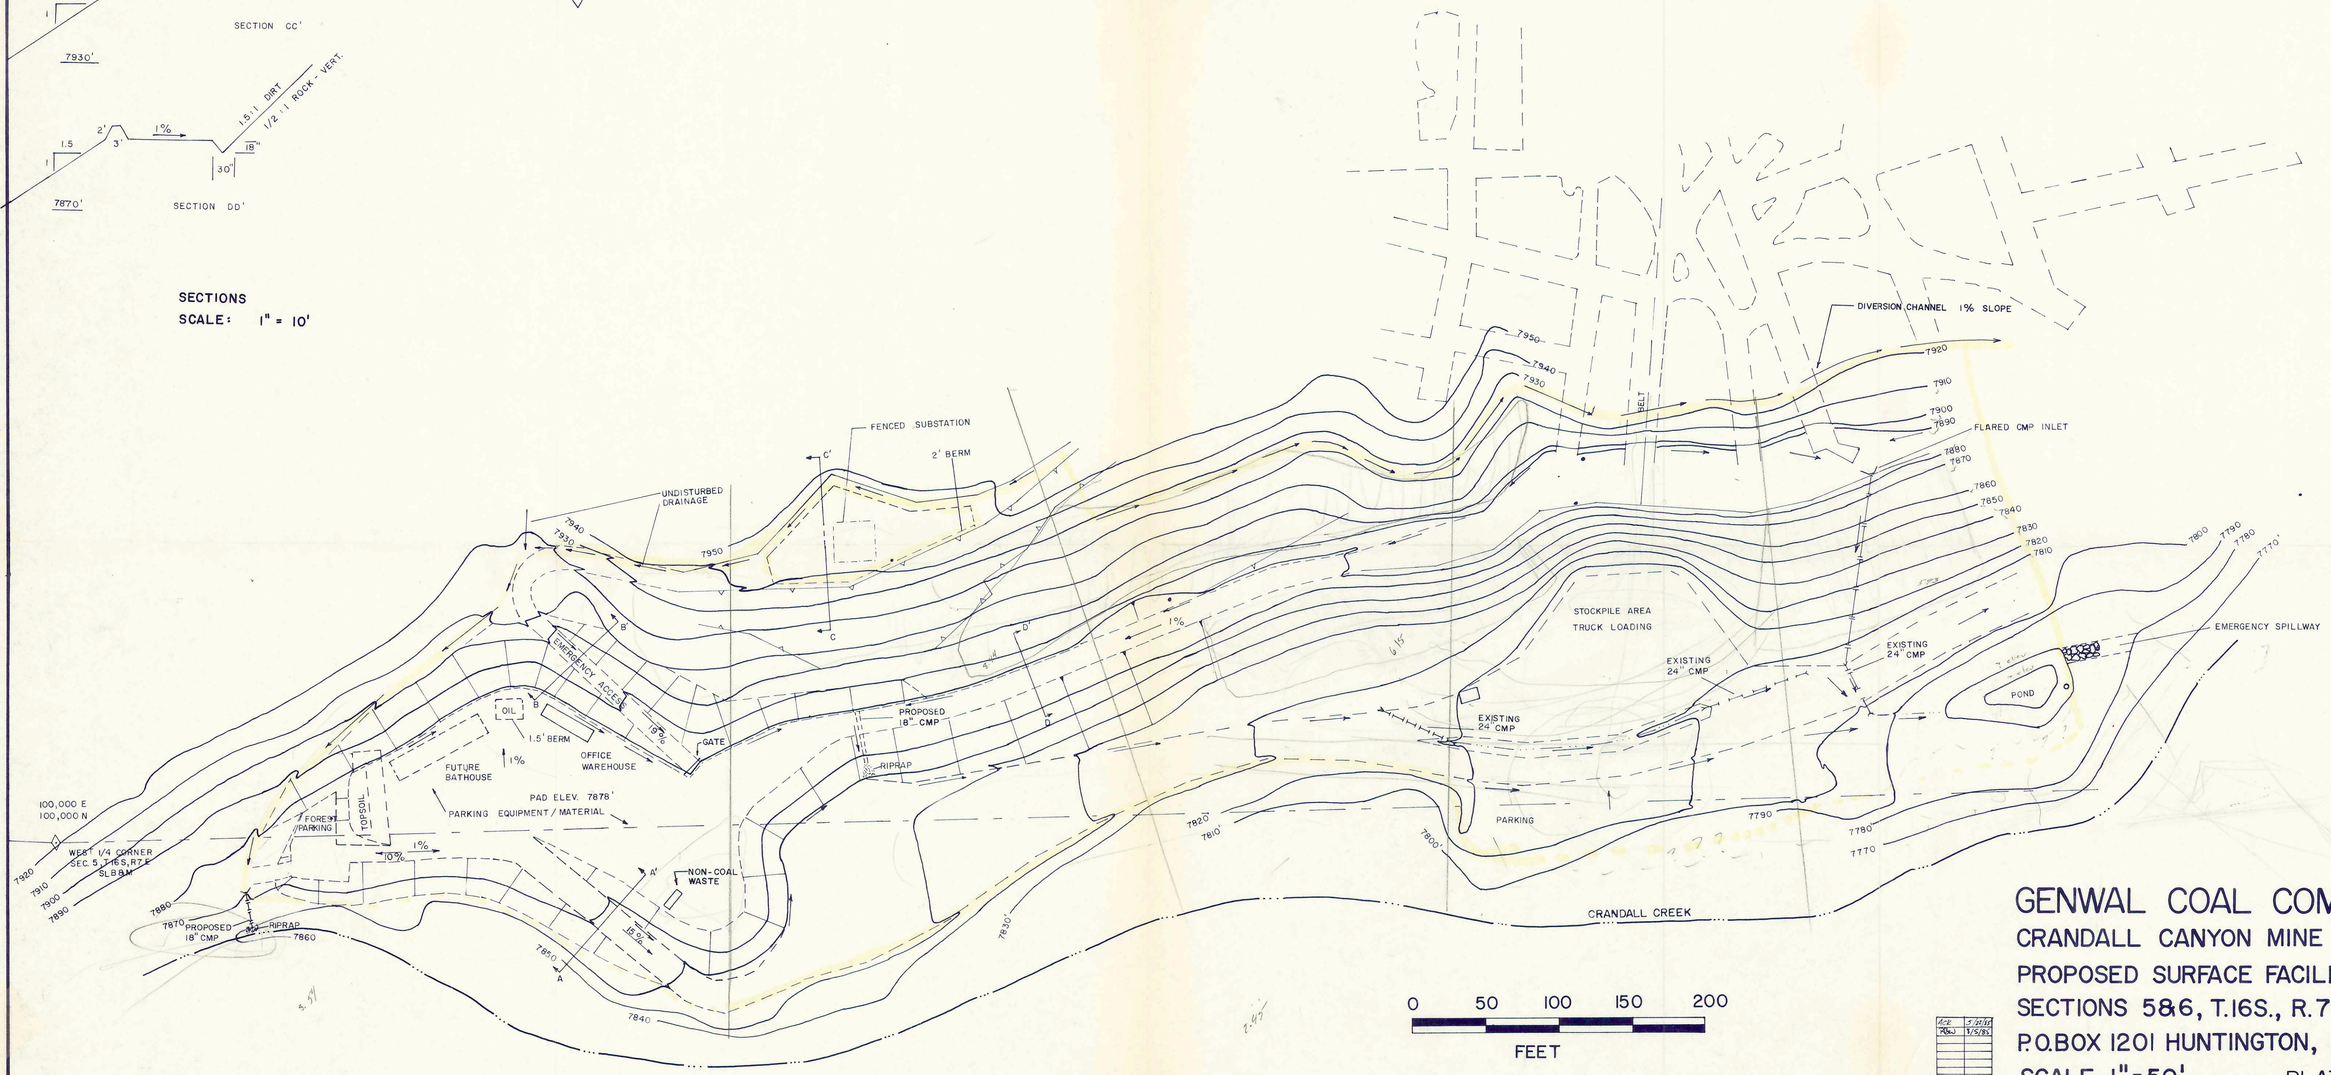

GENWAL COAL COMPANY INC.

CRANDALL CANYON MINE

PROPOSED SURFACE FACILITIES

SECTIONS 5&6, T.16S., R.7E., SLB&M

P.O.BOX 1201 HUNTINGTON, UTAH

SCALE 1"=50'

PLATE 3

OCT 11 1985

ACK · LDW