ITEM XII-2
MINE PLAN HIAWANTHA SEAM

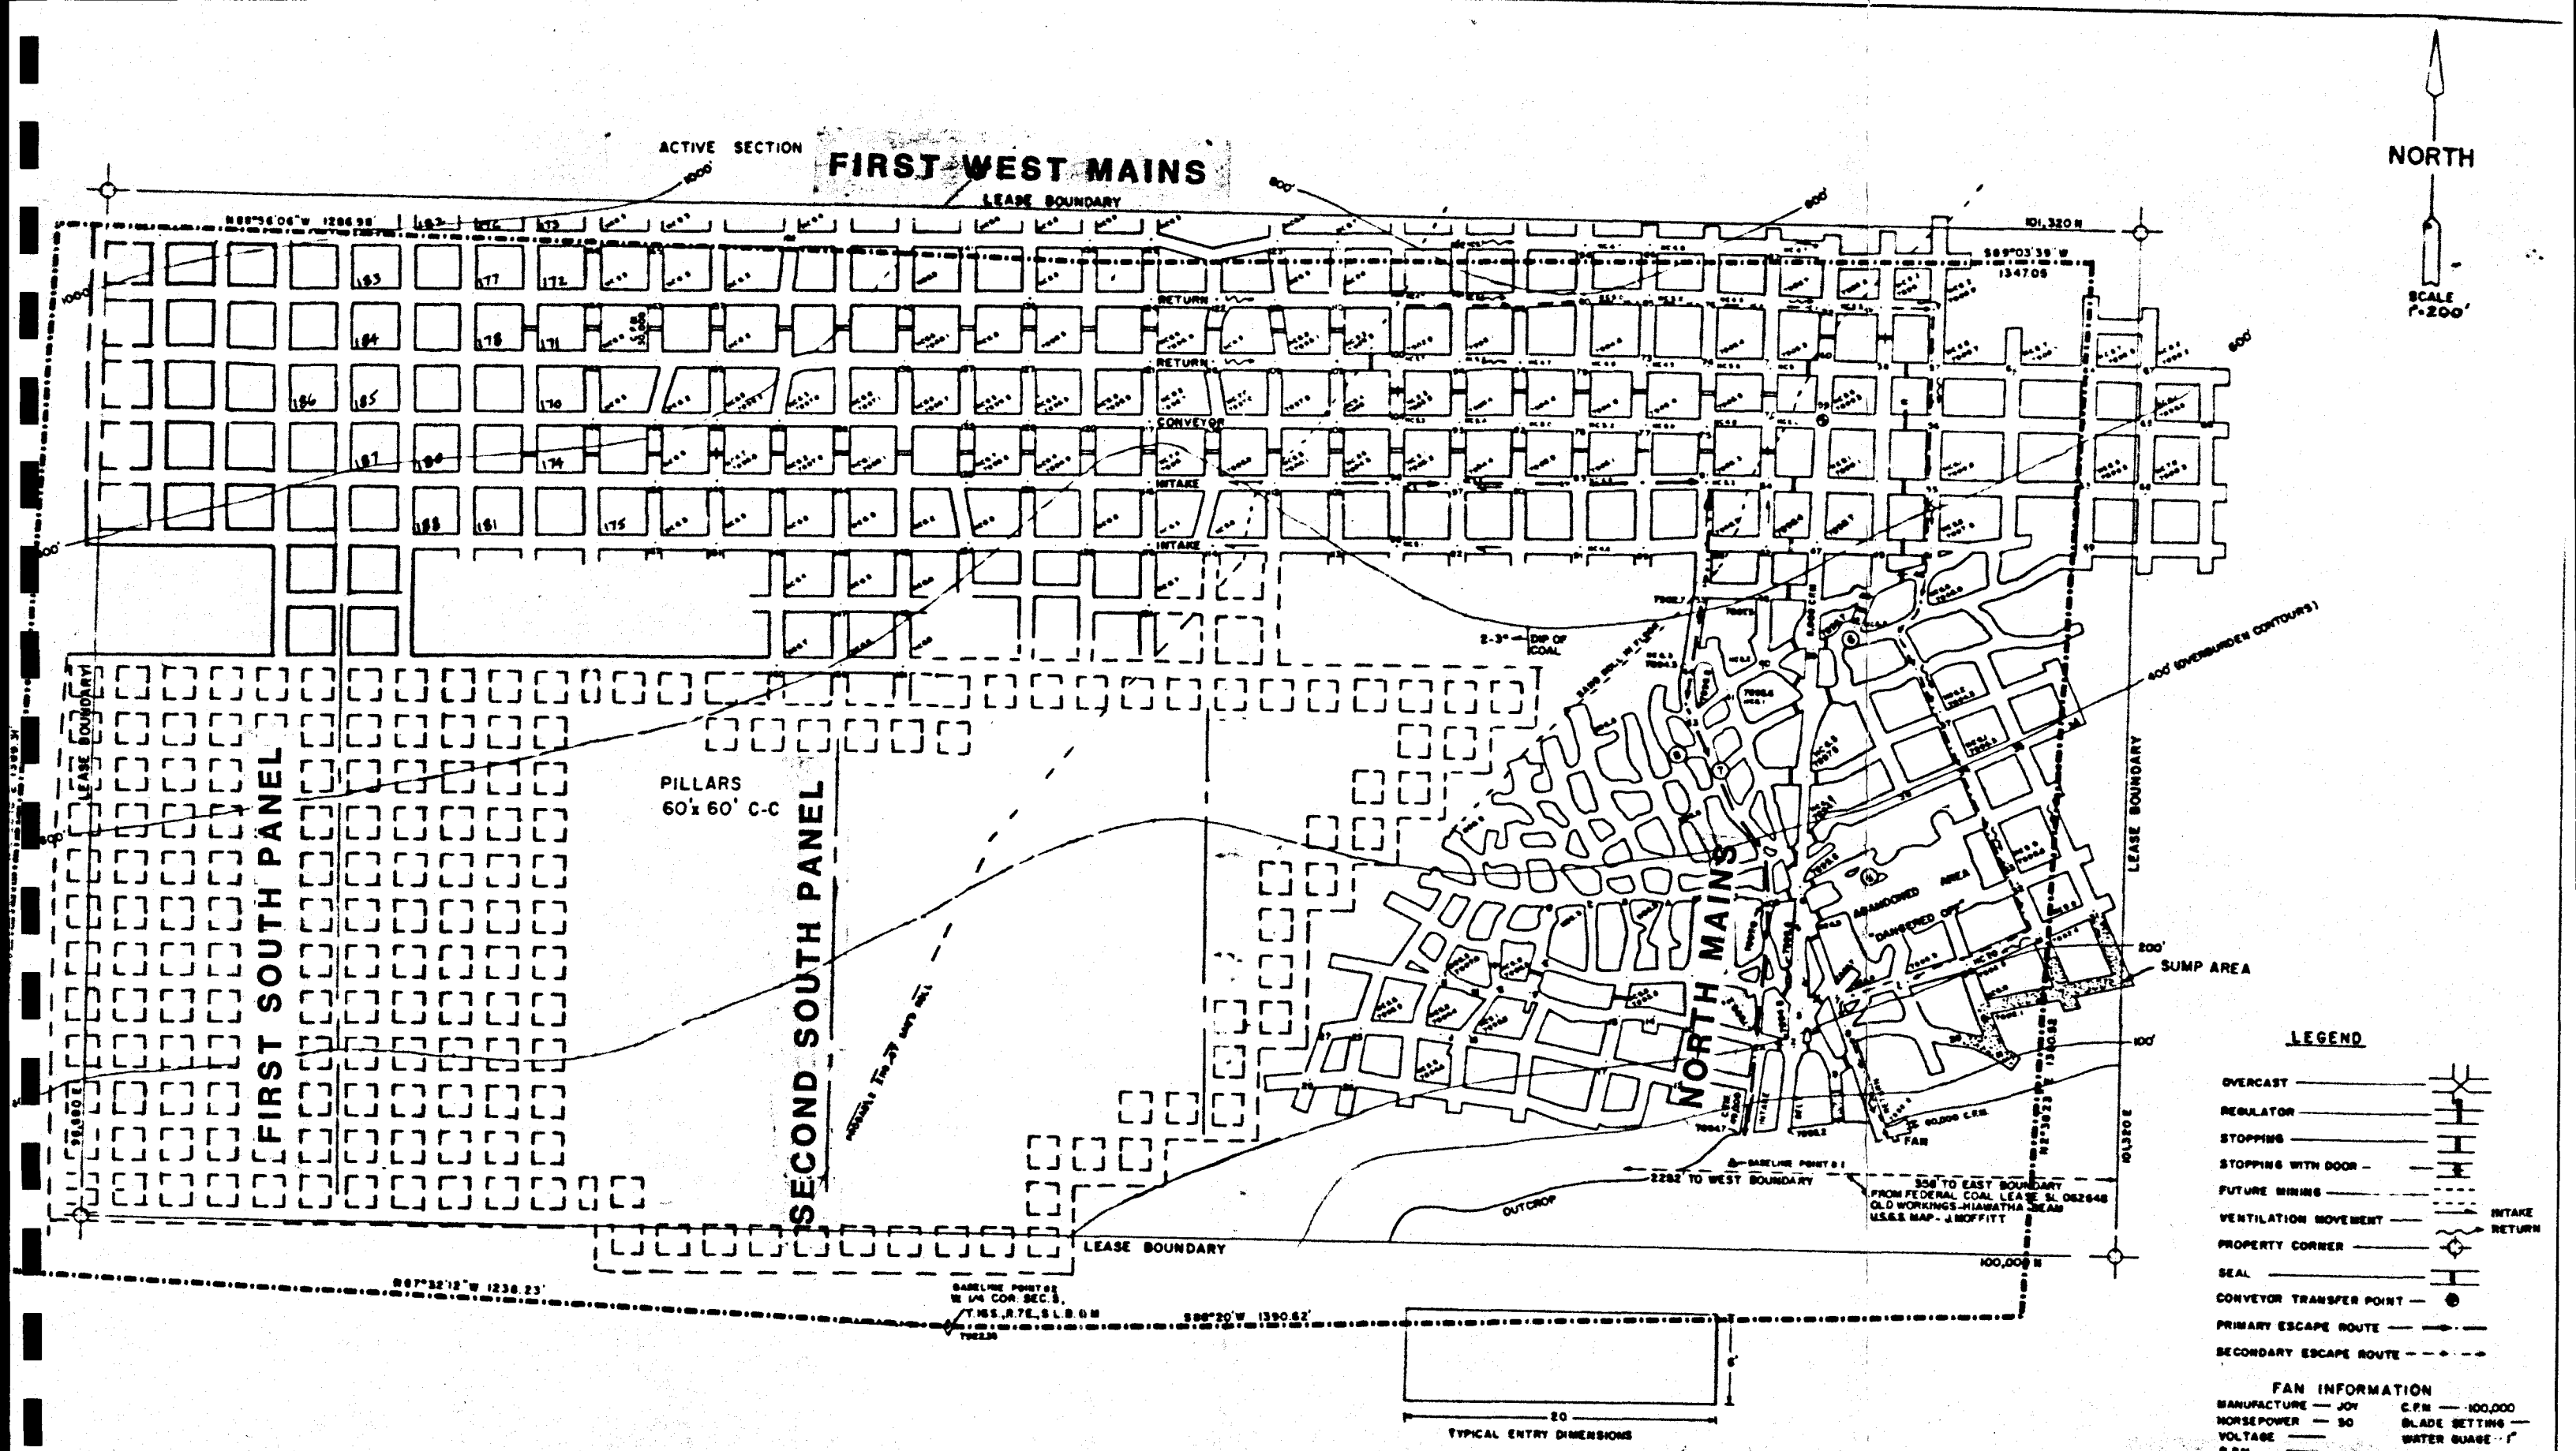

BASELINE CONTROL POINT #1 IS ALUMINUM CAP, N= 100,110.03 E= 100,822.84 ELEV. 7889.05
BASELINE CONTROL POINT #2 IS B.L.M. BRASS CAP, N= 99,878.00 E= 99,811.21 ELEV. 7922.36

I, BRUCE T.S WARE, DO HEREBY CERTIFY THAT I AM A REGISTERED LAND SURVEYOR, THAT I HOLD CERTIFICATE NO. 4502 AS PRESCRIBED BY THE LAWS OF THE STATE OF UTAH, THAT THE UNDERGROUND MINE SURVEY WAS MADE BY ME. HOWEVER, ALL THE SURFACE INFORMATION WAS TRACED FROM A U.S.G.S. MAP AND MAY NOT BE CORRECT

ITEM XII-2
GENWAL COAL COMPANY INC.
CRANDALL CANYON MINE
MINING PLAN HIAWATHA SEAM
SECTIONS 5 & 6, T.16 S., R.7 E., S.L.B.&M.
P.O. BOX 1202 HUNTINGTON, UTAH
SCALE 1"=200'