REV.	MARK	REVISION	BY	DATE

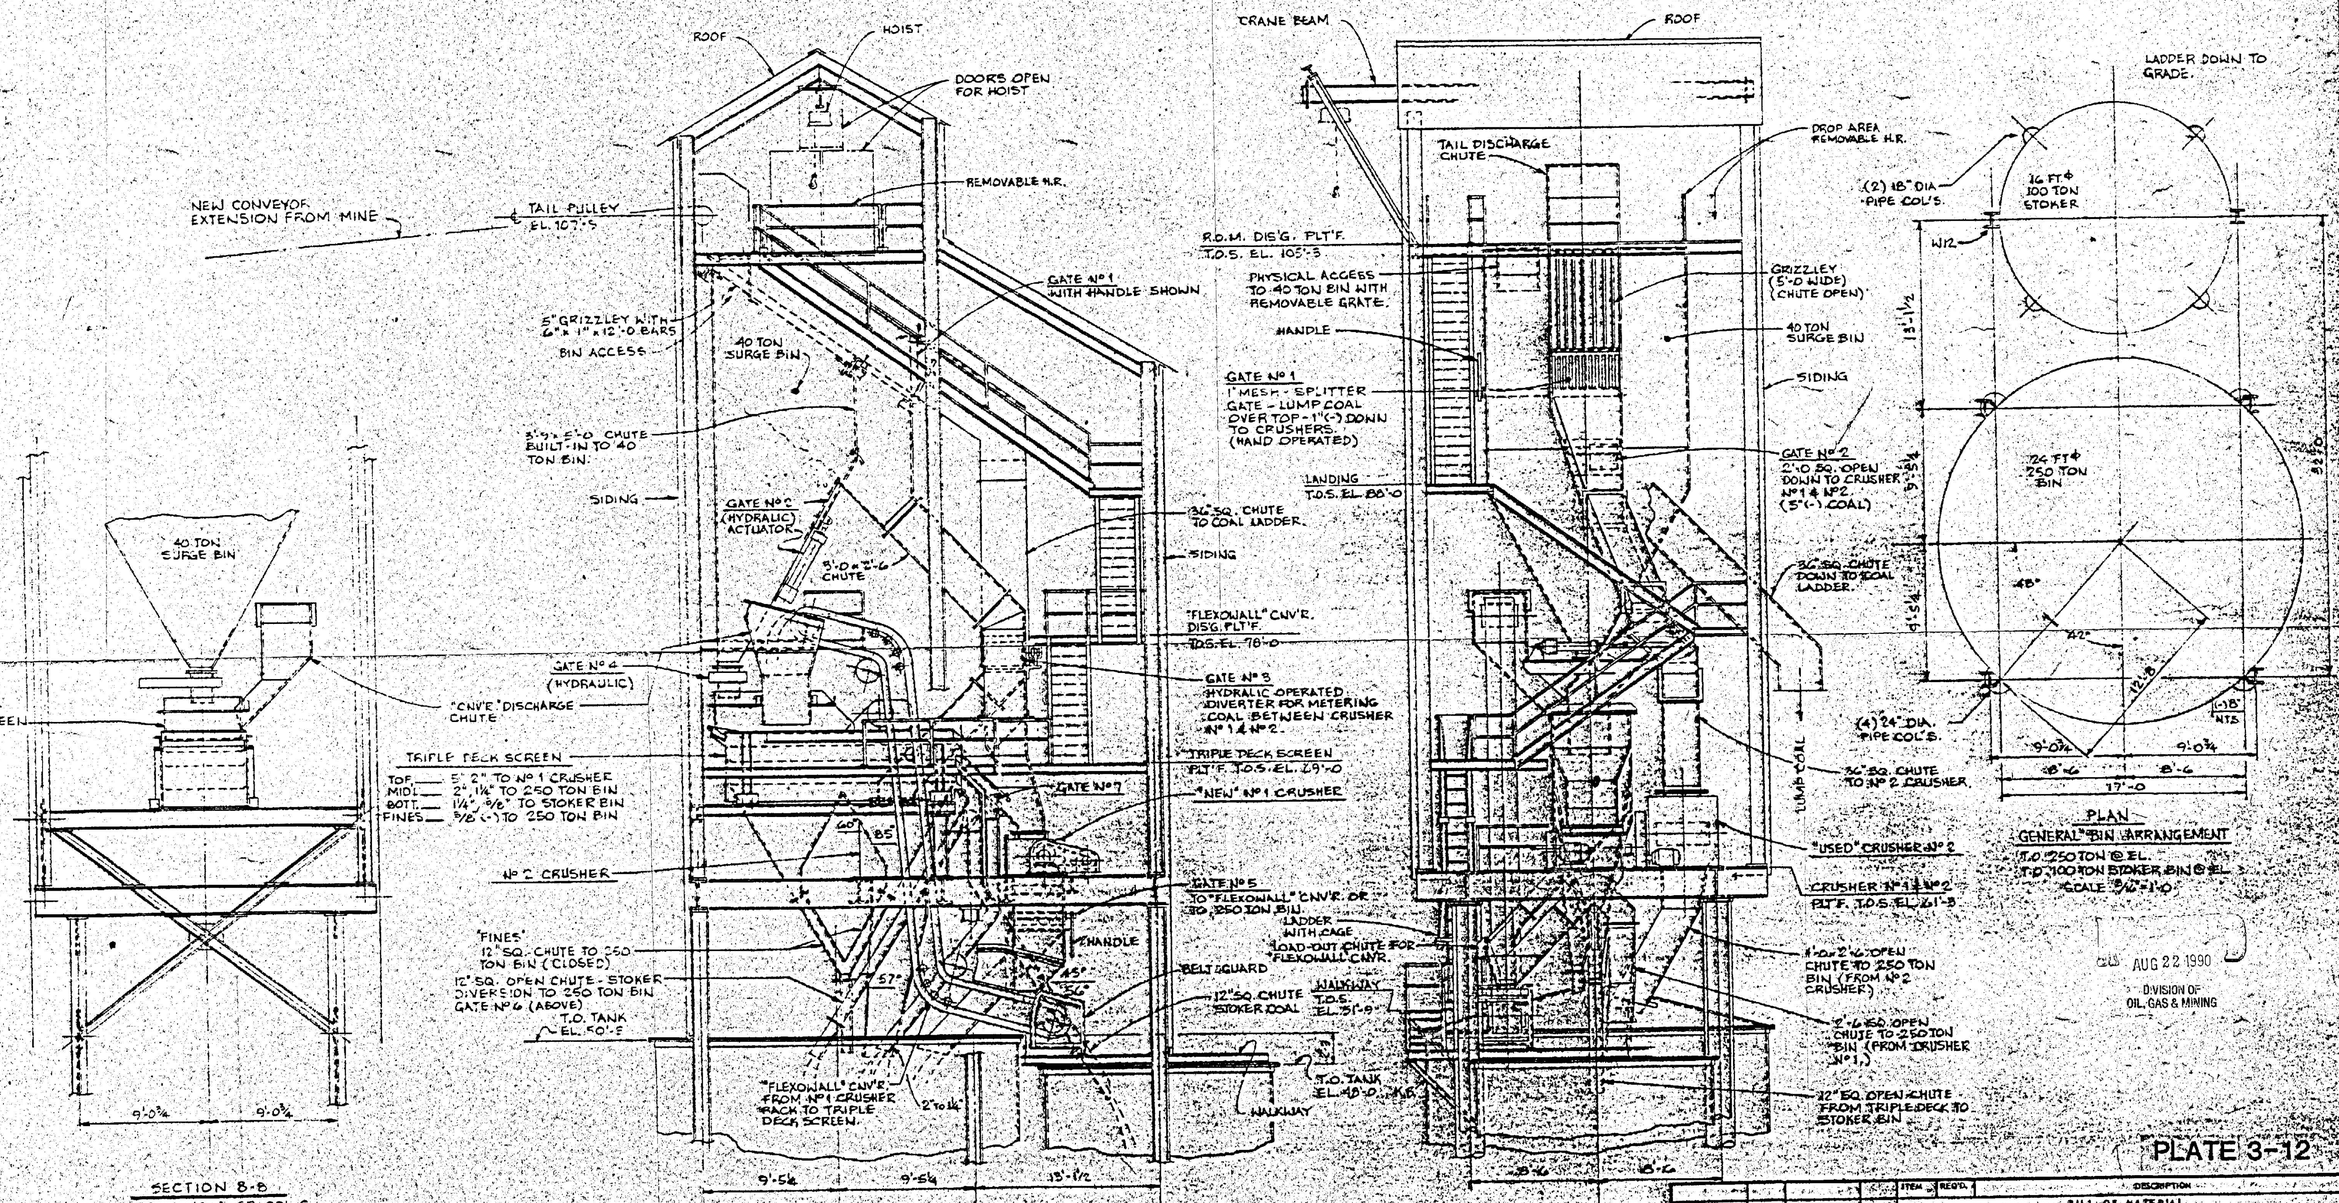

SECTION 8-8
DRAWING D-GR-001-C

ELEVATION
PROCESS AREA
SCALE 3/16" = 1'-0

PLAN
GENERAL "BIN ARRANGEMENT
T.O. 250 TON @ EL.
T.O. 100 TON STOKER BIN @ EL.
SCALE 3/16" = 1'-0

AUG 22 1990
DIVISION OF OIL, GAS & MINING

PLATE 3-12

NEXT ASSY.	REQ'D.	FINAL ASSY.	REQ'D.
CODE		REQ'D. THIS ORDER	

ITEM	REQ'D.	DESCRIPTION
		BILL OF MATERIAL

GENWAL COAL COMPANY
PROPOSED SCREENING AND LOADOUT - HUNTINGTON, UTAH

EATON METAL PRODUCTS CO.
DENVER, COLORADO

SHOP NO. GENERAL ARRANGEMENT
DR. RLCURTIS DATE 10-5-87
CK. DATE 10-22-87
SCALE 3/16" = 1'-0
DWG. D-GR-002-C REV. P-1