NOTE – CONTOUR LINES ARE TAKEN FROM USGS TOPO SHEET

N

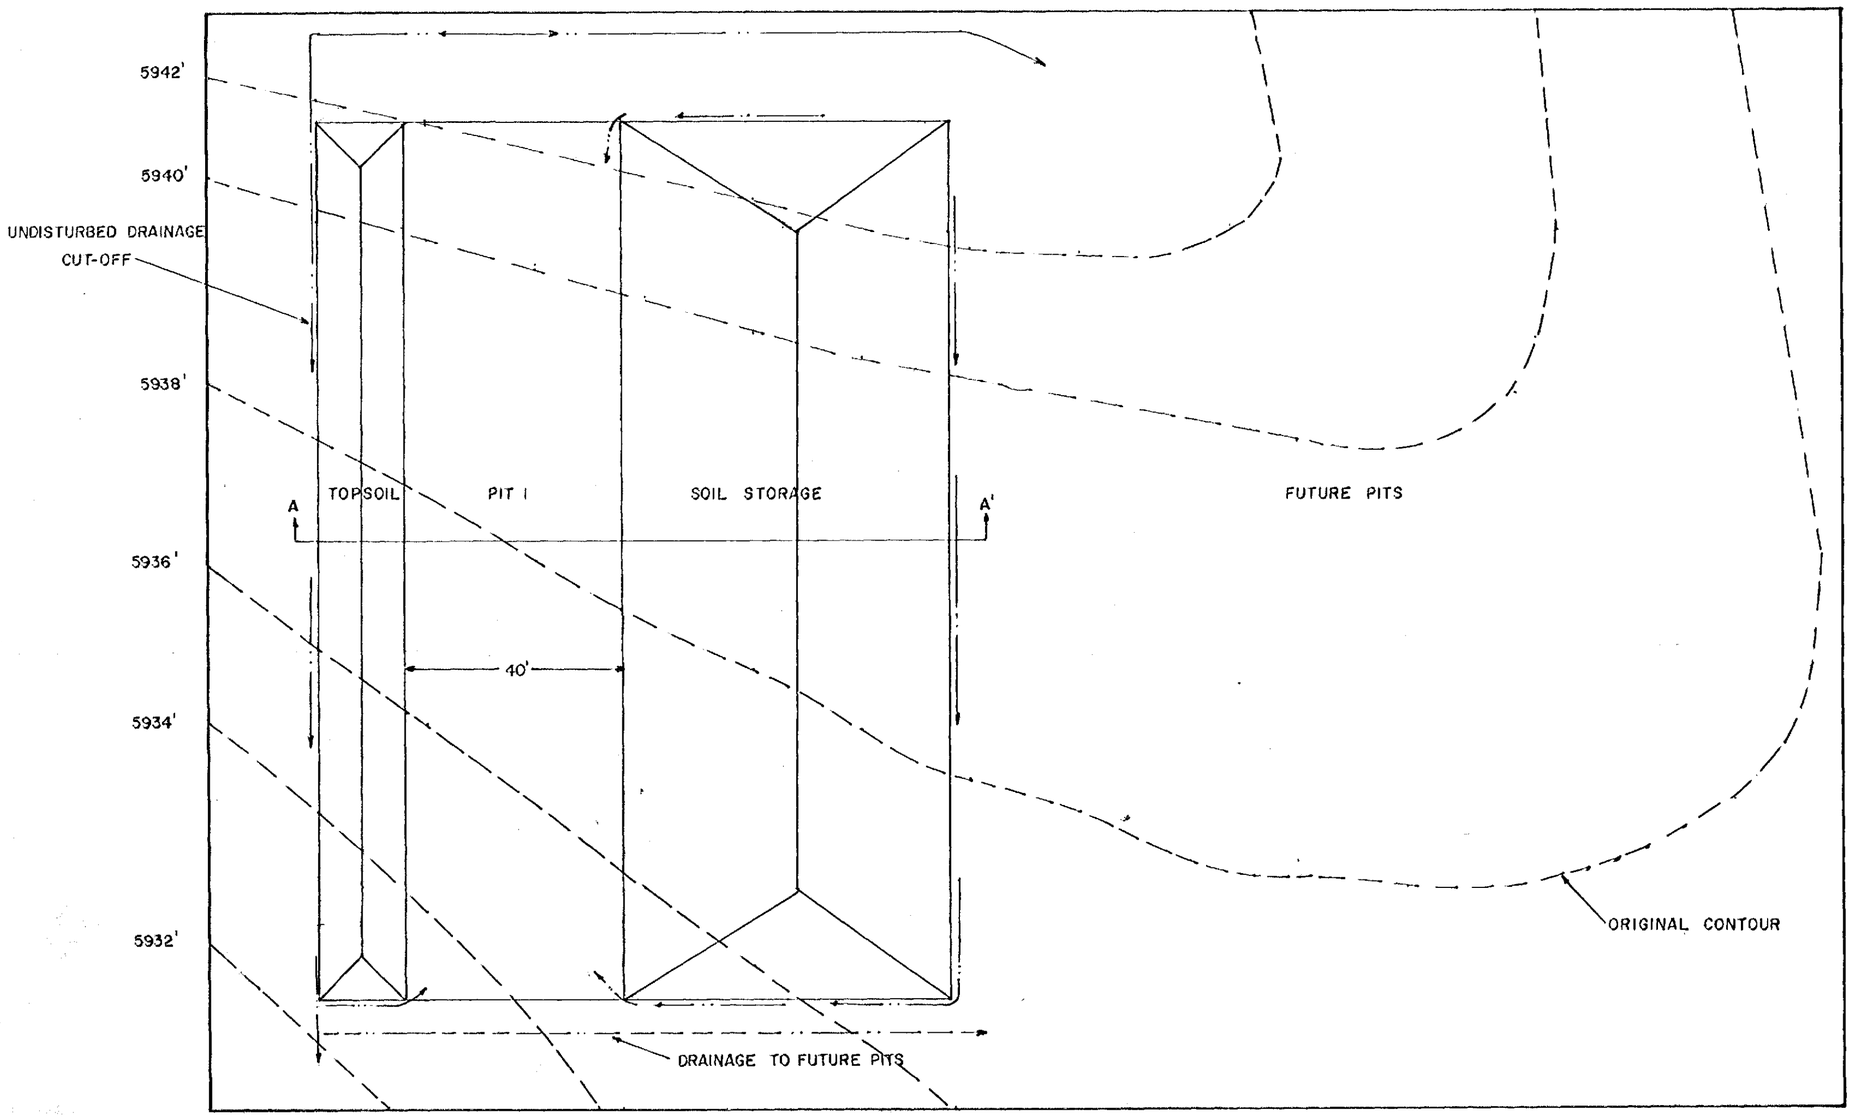

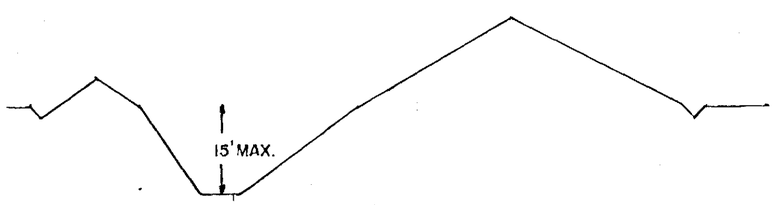

SECTION AA'

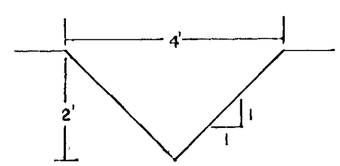

TYPICAL DITCH

NOTE: ALL DRAINAGE CONTROLS WILL BE DITCHED OR BERMED

REGISTERED PROFESSIONAL ENGINEER No. 7102 RICHARD B. WHITE STATE OF UTAH

Richard B. White

RECEIVED
SEP 08 1986
DIVISION OF
OIL, GAS & MINING

GENWAL COAL COMPANY
WASTE PIT (TYPICAL)

SCALE 1"=20' DATE SEPT. 5, 1986

PLATE 3-12