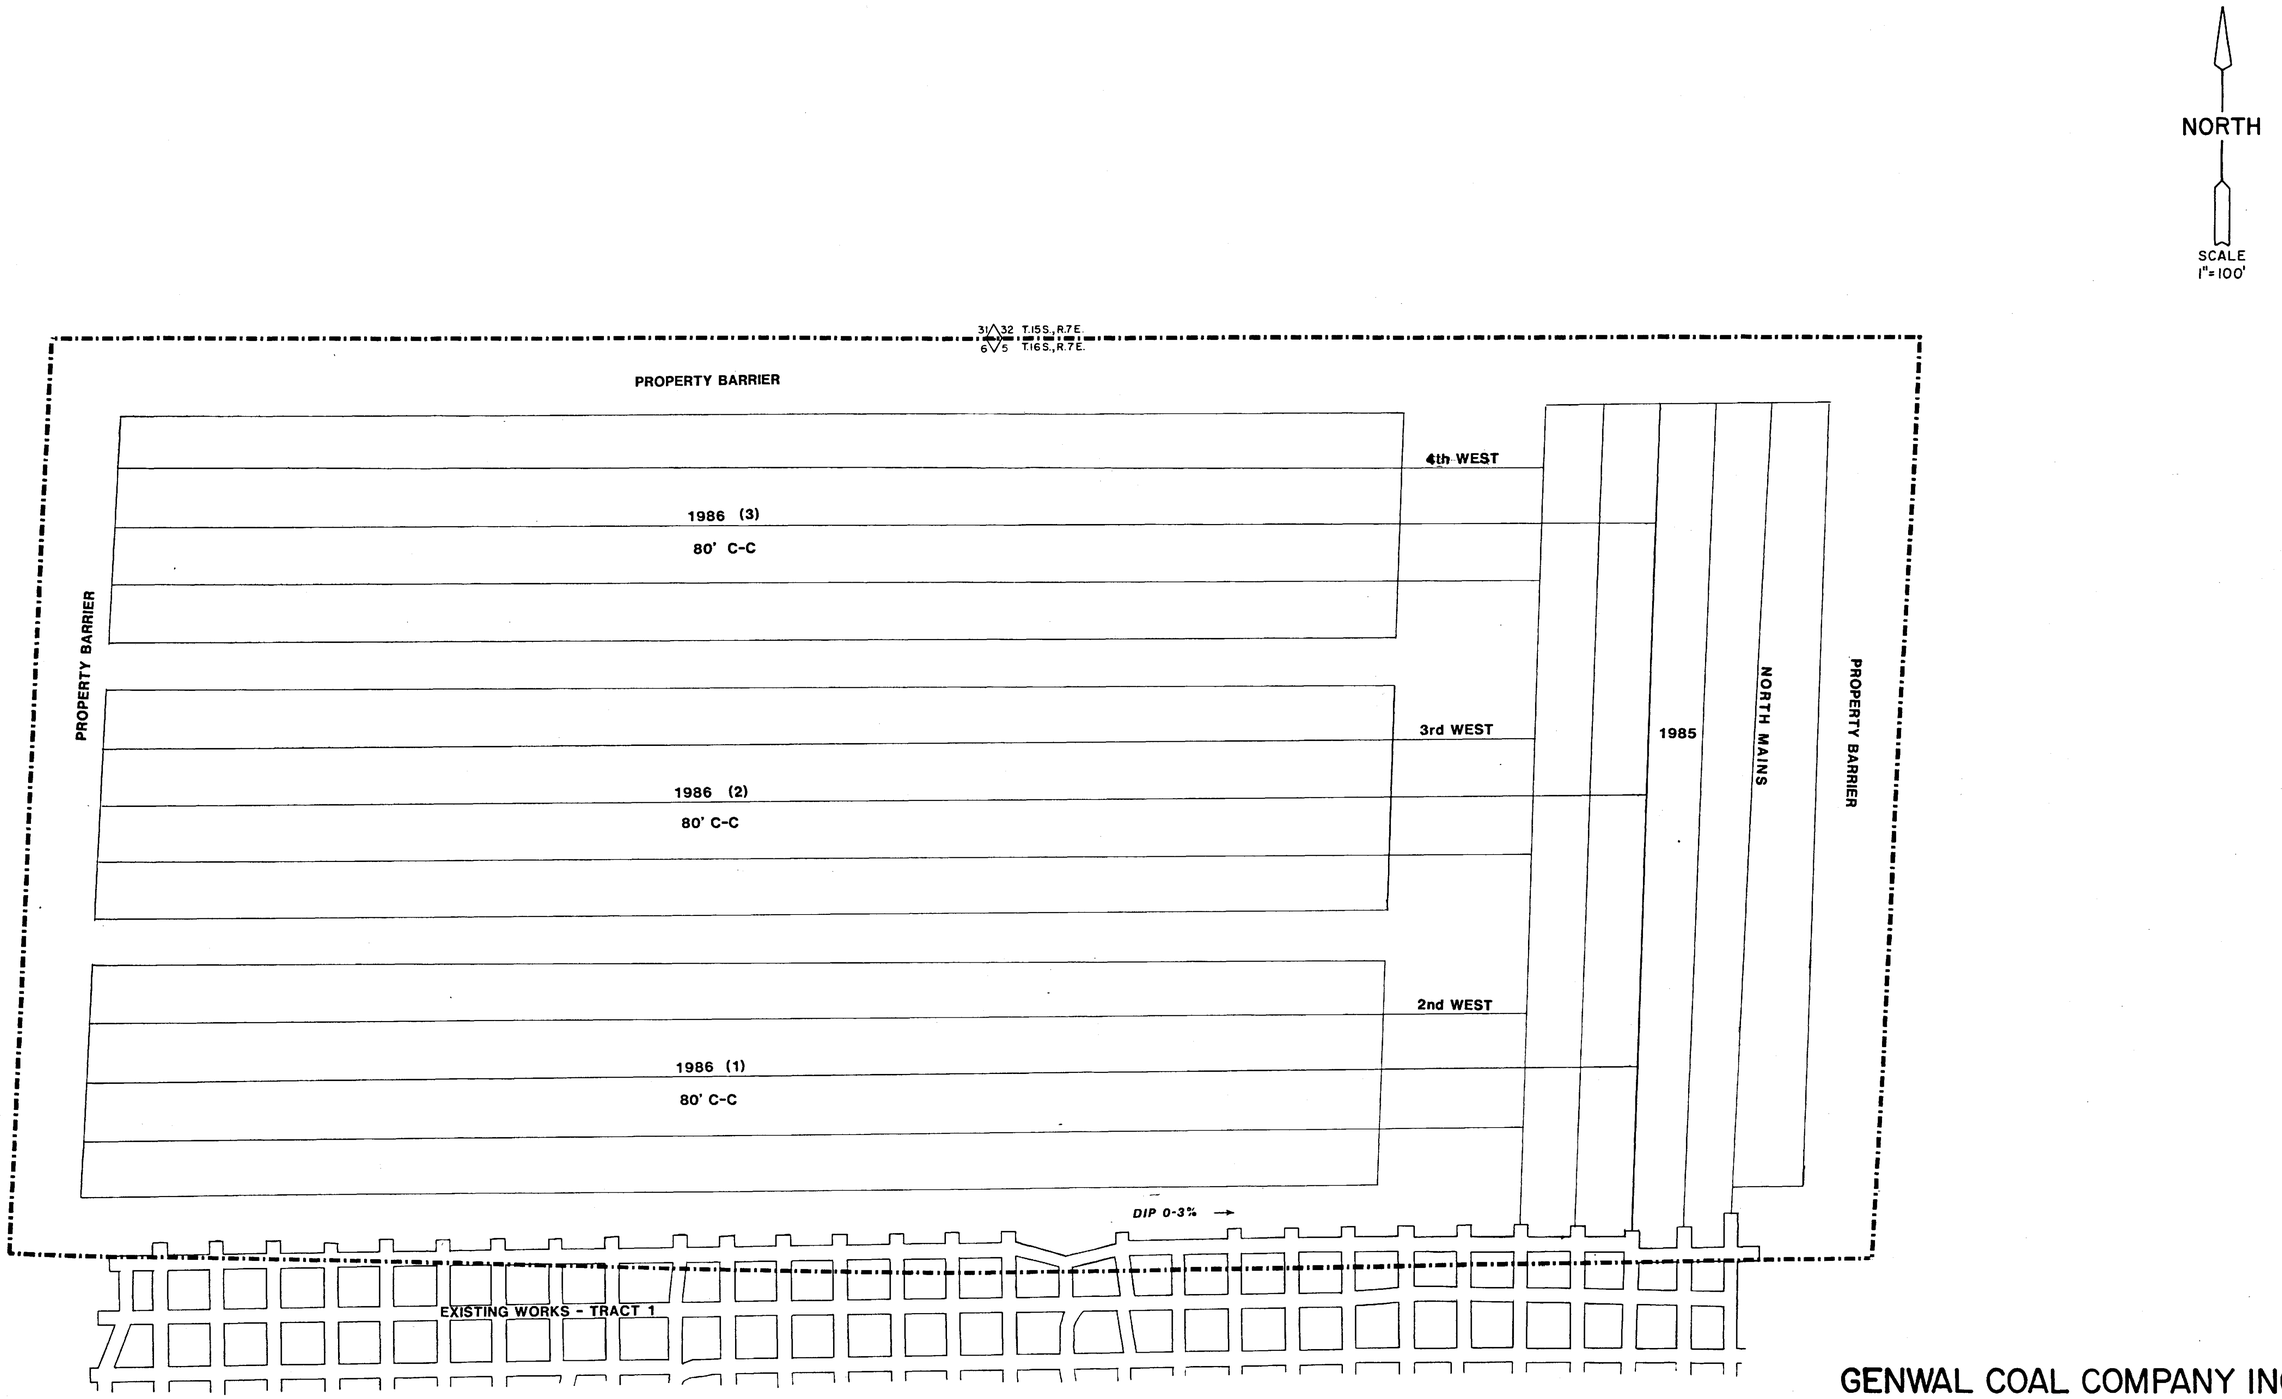

I DO HEREBY CERTIFY THAT THIS DRAWING HAS BEEN PREPARED UNDER MY DIRECTION AND HAS BEEN REVIEWED BY ME AND IS CORRECT TO THE BEST OF MY KNOWLEDGE.

Leonard D. Wilhoustin, P.E. 6421
August 11, 1985

REGISTERED PROFFESIONAL ENGINEER

GENWAL COAL COMPANY INC.

CRANDALL CANYON MINE TRACT 2
MINING PLAN HIAWATHA SEAM
SECTIONS 5 & 6, T.16 S., R.7 E., S.L.B. & M.
P.O. BOX 1201 HUNTINGTON, UTAH
SCALE 1"=100' PLATE 3-1

DATE 8/5/85