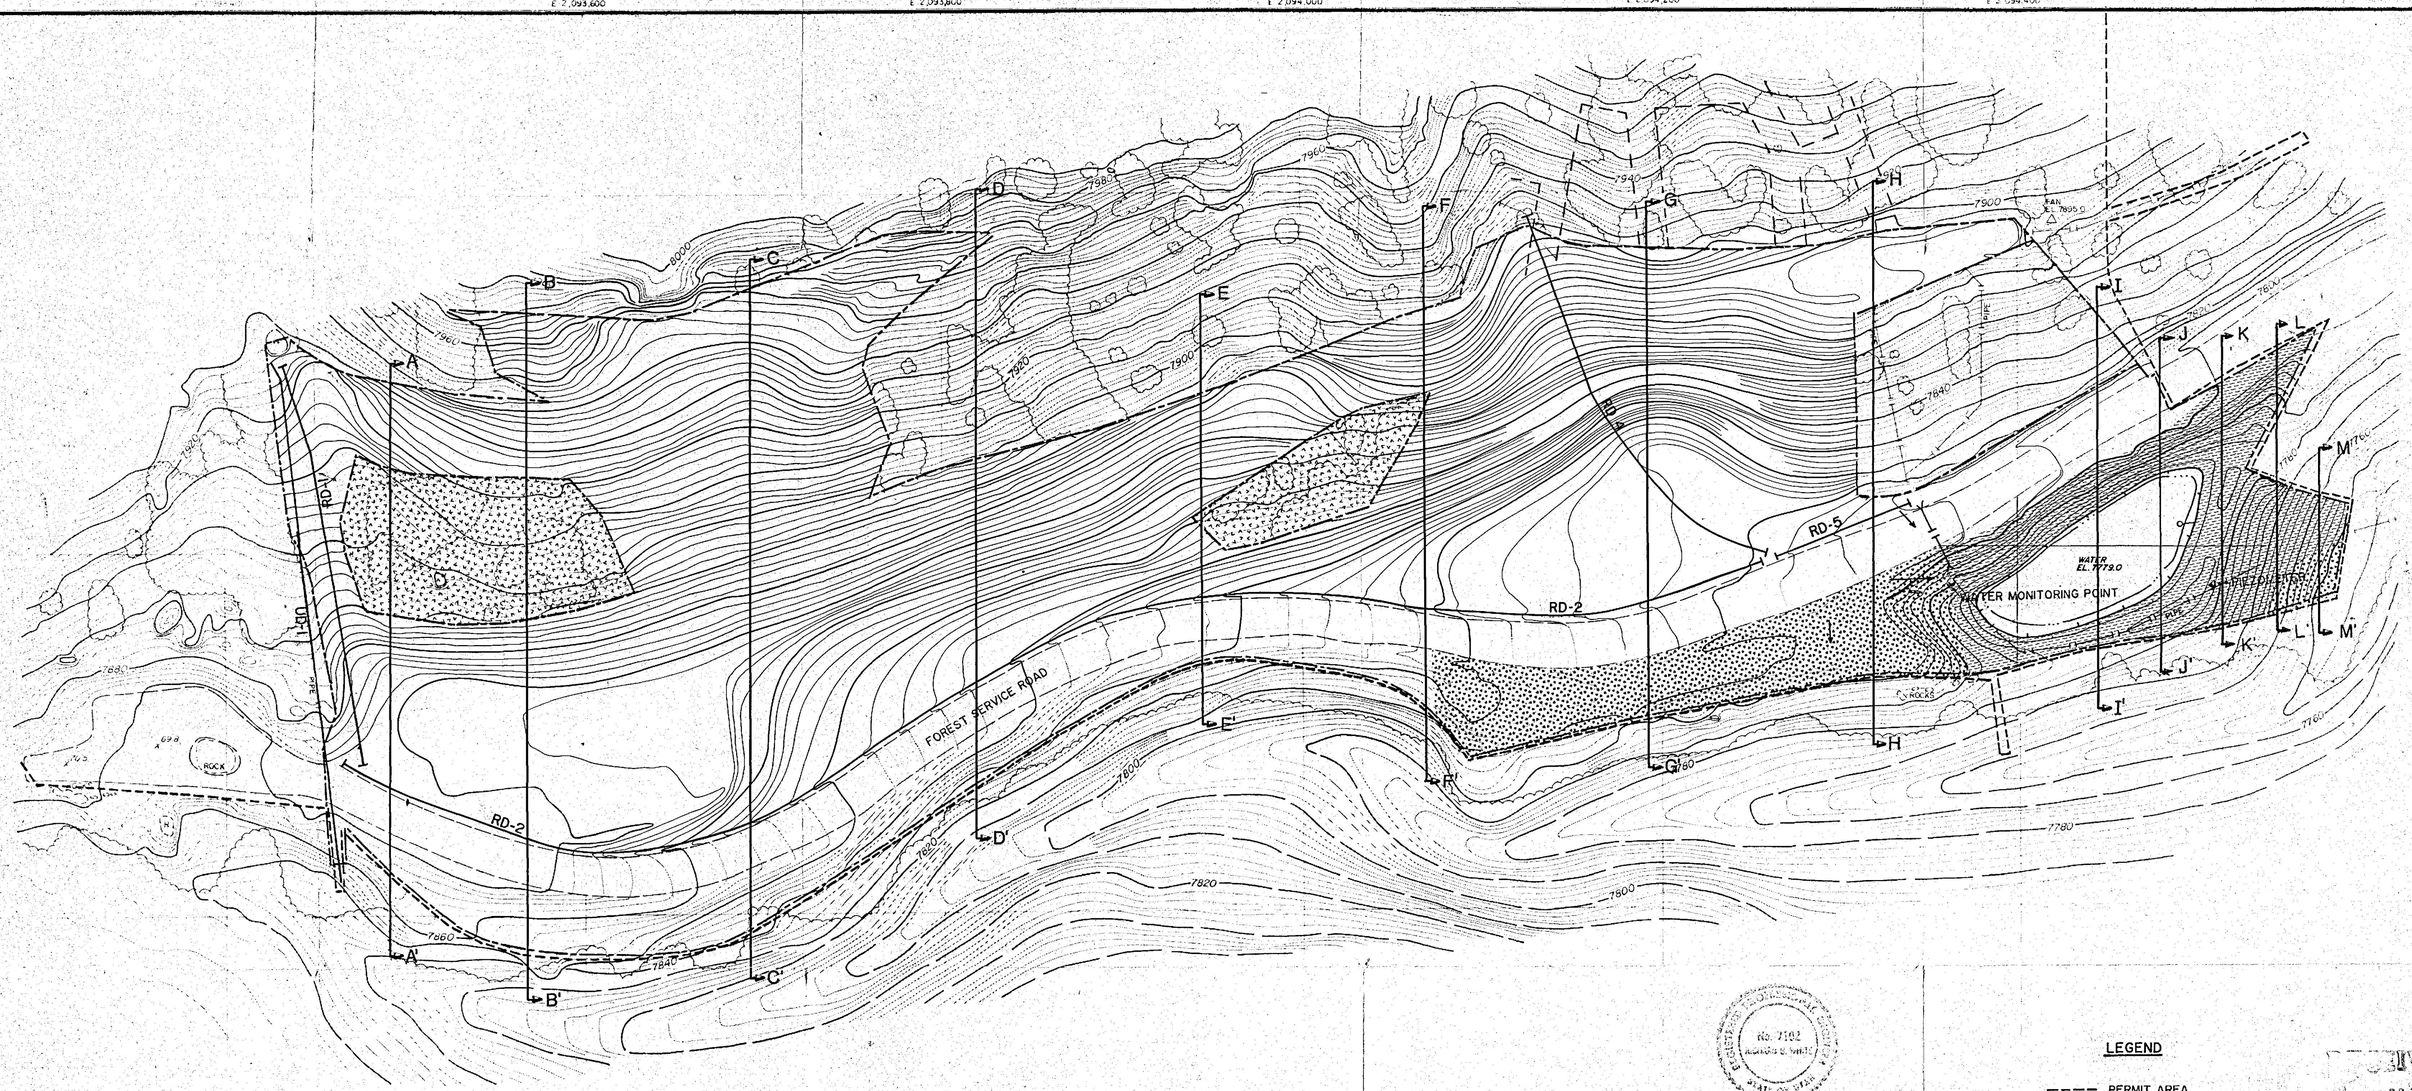

NOTE: SEE PLATE 3-5A FOR CROSS SECTIONS

Richard B. White
1 Dec 1989

LEGEND

- PERMIT AREA
- UNDISTURBED BOUNDARY
- WOODED AREA
- UNDISTURBED AREA
- CONTEMPORANEOUS

AUG 22 1990
DIVISION OF
OIL, GAS & MINING

SCALE 1" = 40'

40' 20' 0 40' 80' 120'

CONTOUR INTERVAL 2'
PHOTOGRAPHY DATE OCT. 25, 1988

PLATE 3-4
PHASE I RECLAMATION
12/1/89

GENWAL COAL COMPANY
P.O. BOX 1201 HUNTINGTON, UTAH
CRANDALL CANYON MINE