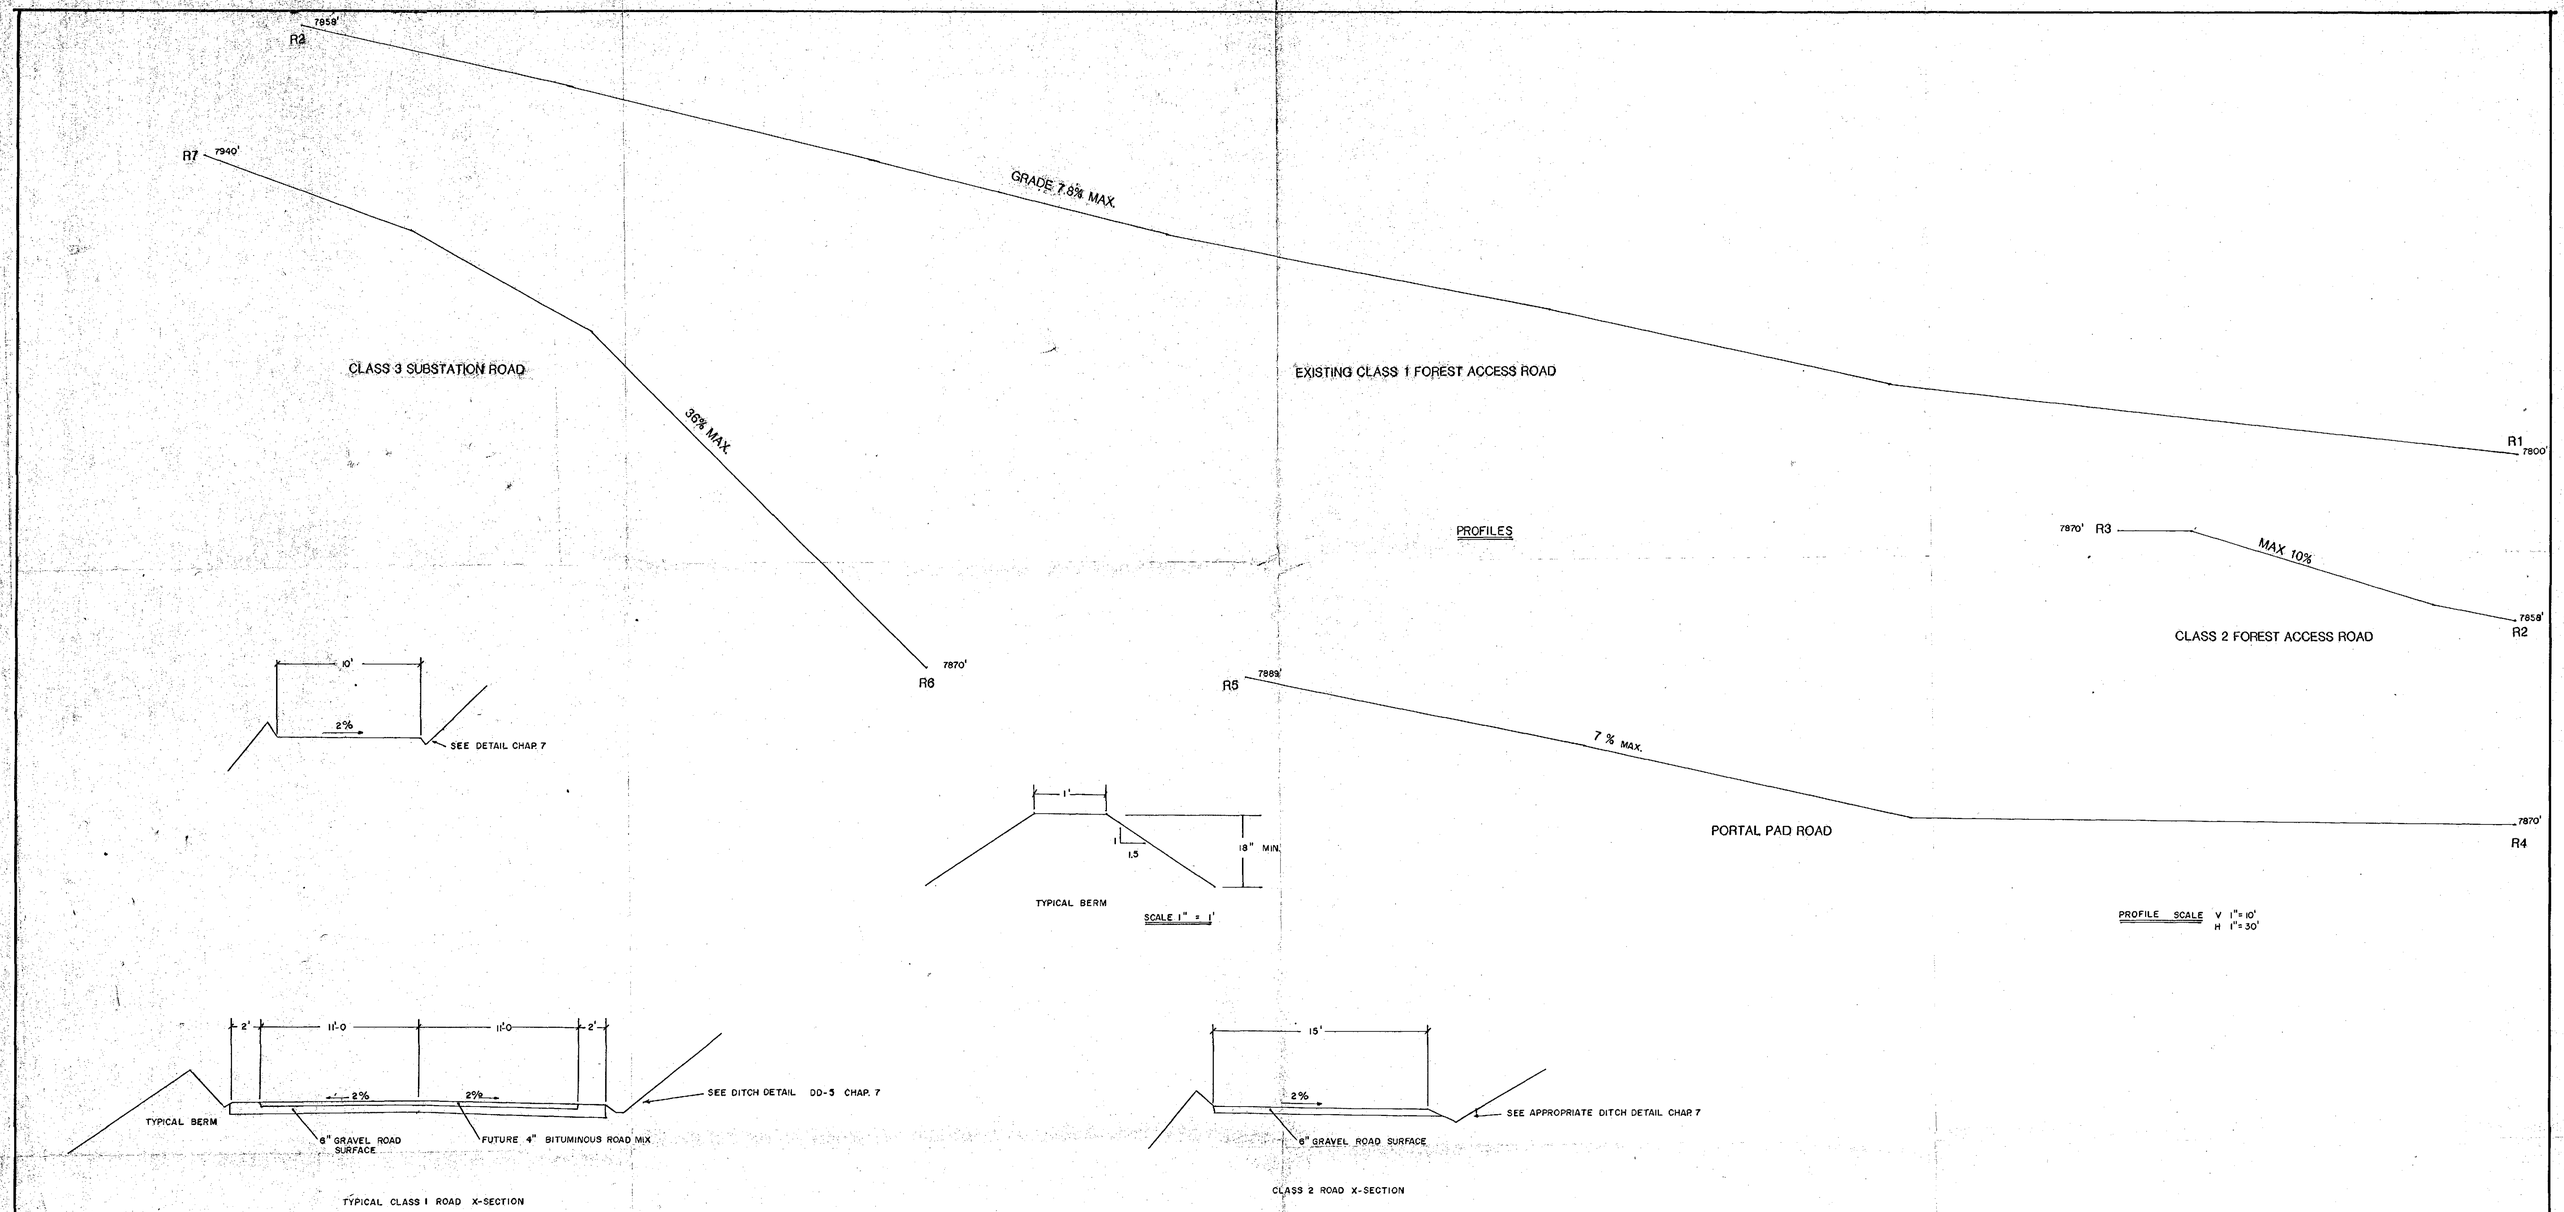

GENWAL COAL COMPANY

ROAD PROFILE AND CROSS SECTION

SCALE AS NOTED

5-30-86

PLATE 3-6

RECEIVED
JUN 10 1986
DIVISION OF
OIL, GAS & MINING