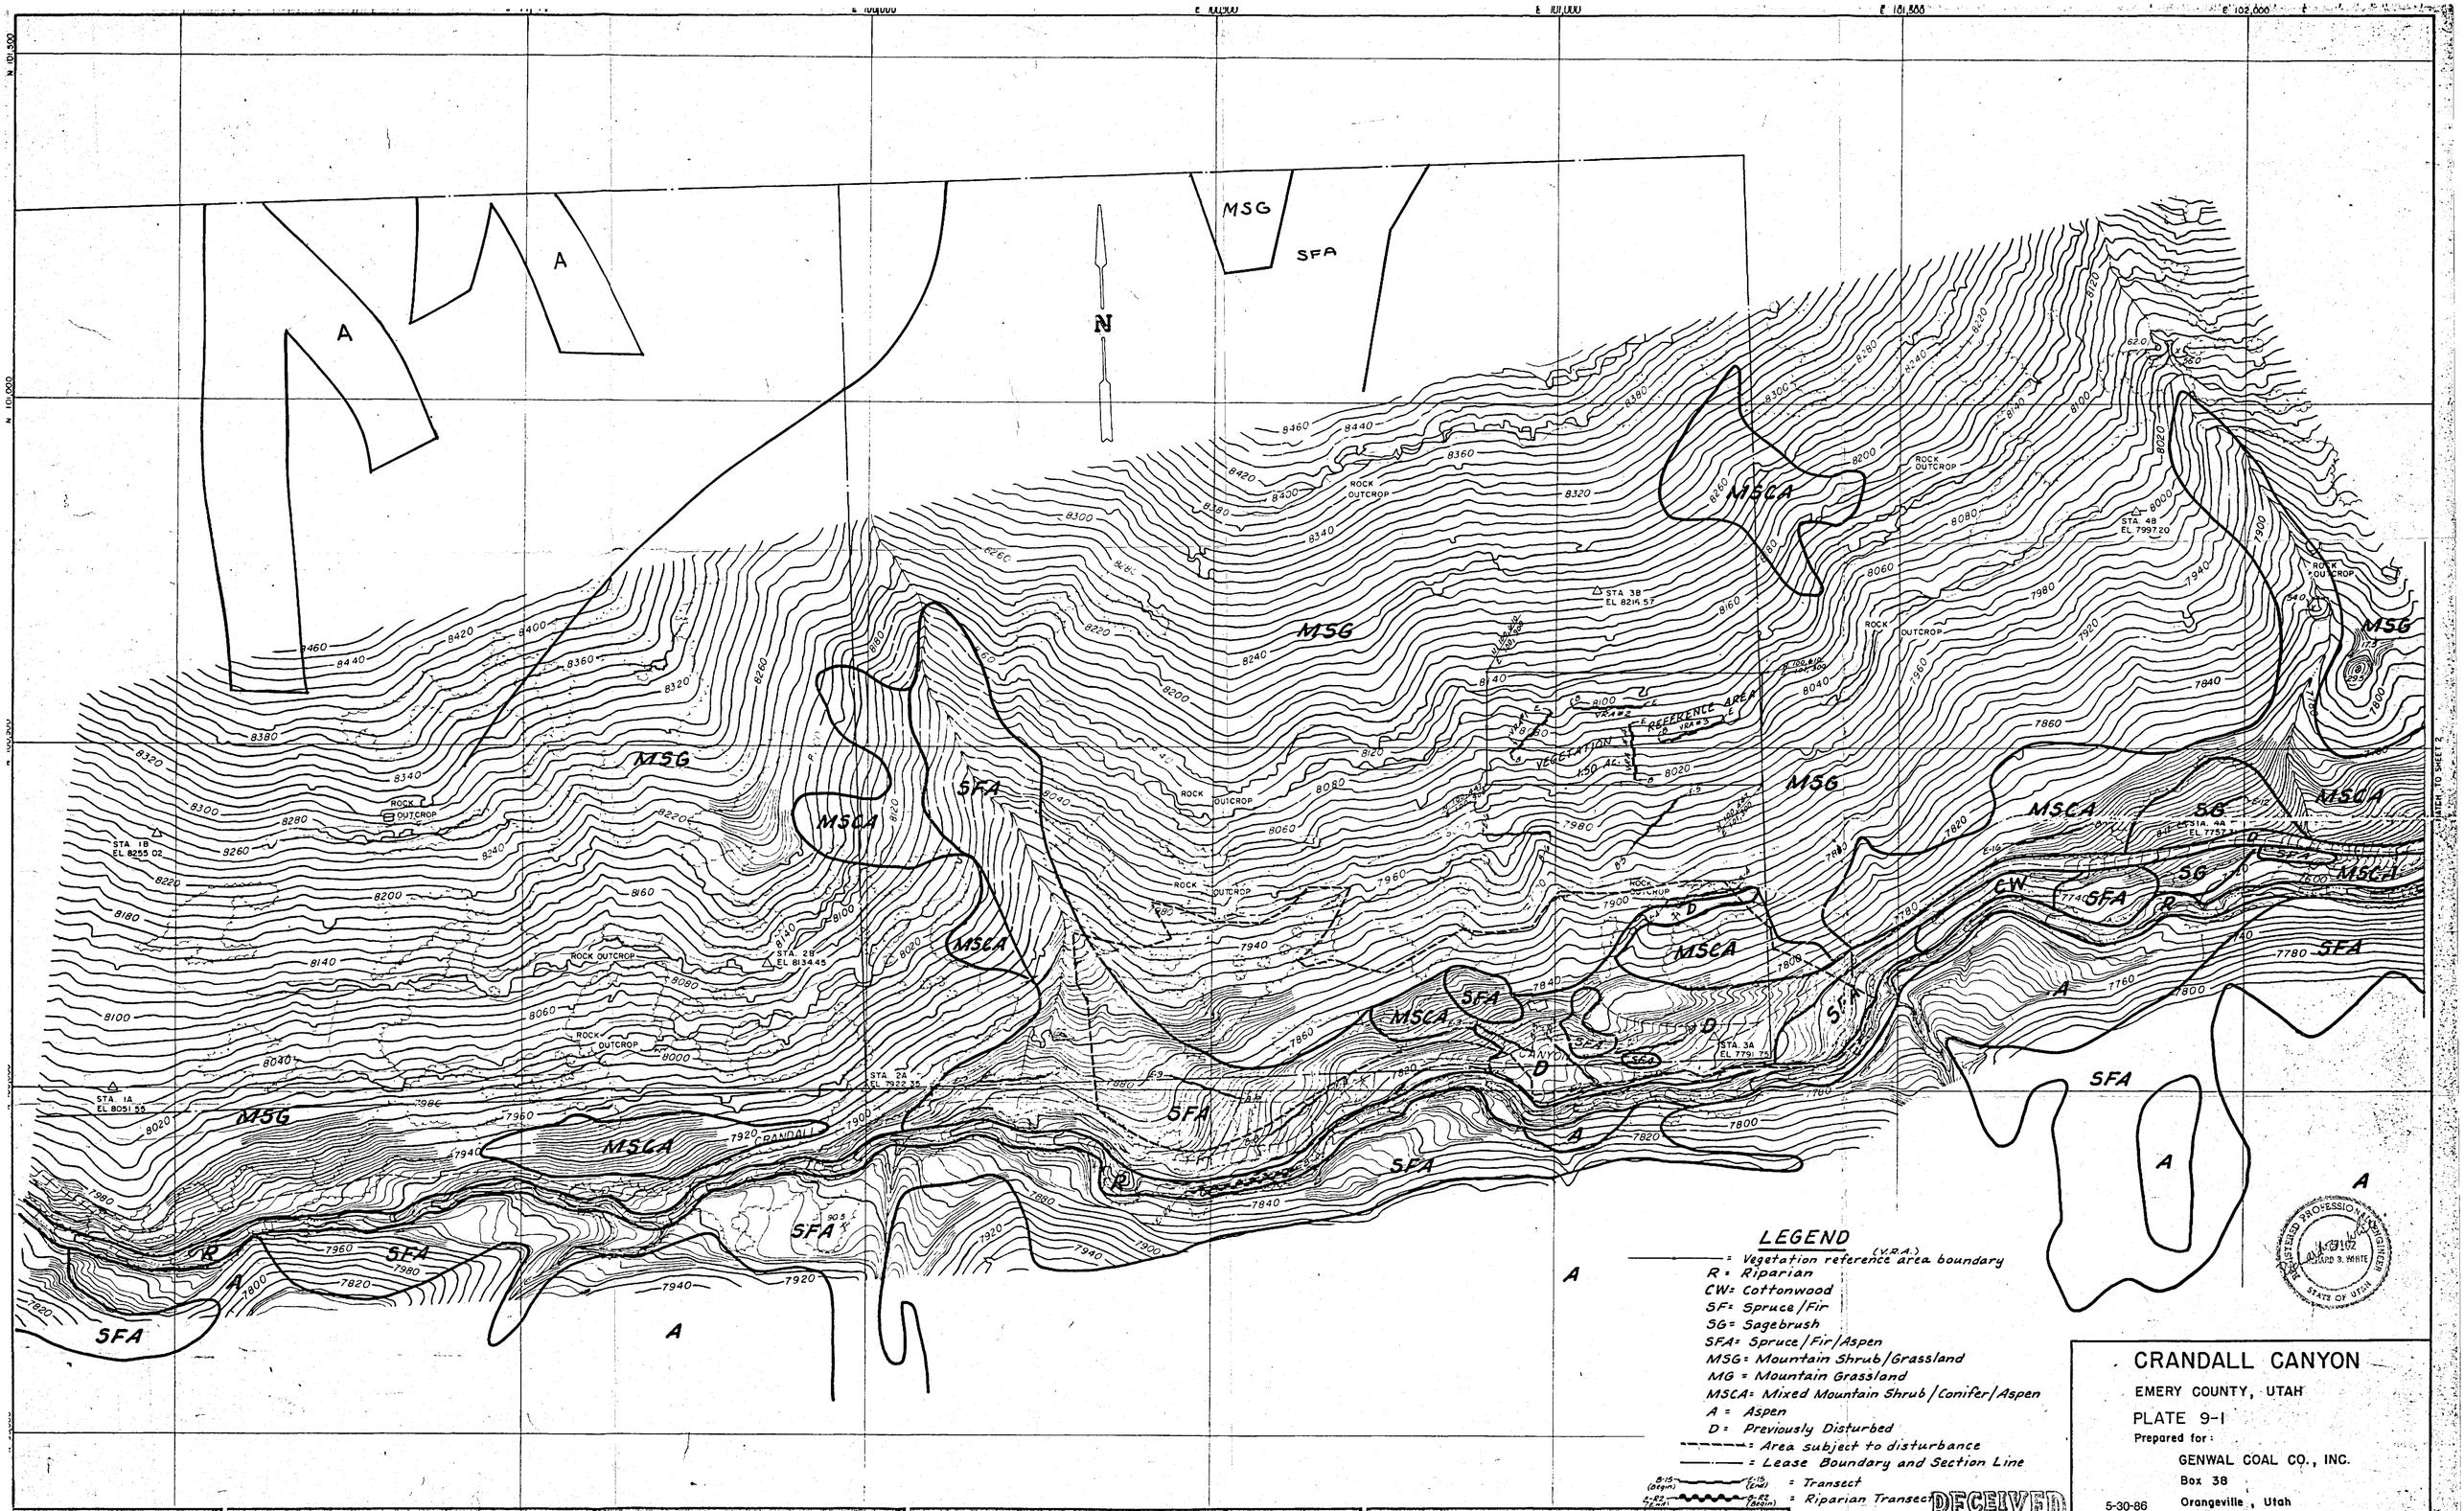

CRANDALL CANYON

EMERY COUNTY, UTAH

PLATE 9-1

Prepared for:

GENWAL COAL CO., INC.
Box 38
Orangeville, Utah

5-30-86

SCALE 1" = 100'

100' 50' 0 100' 200' 300'

CONTOUR INTERVAL 2'

PHOTOGRAPHY DATE JUNE 4, 1980

RECEIVED
JUN 10 1986
DIVISION OF
OIL, GAS & MINING

REVISIONS
1 Ref area, disturbance limits Aug 81
2
3
4
5
6

PROJECT NO. 600 001.07 DESIGNED T.E.M.
DATE NOV., 1980 DRAWN B.J.
SCALE 1" = 100' APPROVED

VALLEY ENGINEERING, INC.
CIVIL AND ENVIRONMENTAL ENGINEERING
LAND PLANNING AND SITE DESIGN
LAND SURVEYING
LOGAN, UTAH RICHFIELD, UTAH OGDEN, UTAH

VEGETATIVE COMMUNITY STUDY MAP

AERIAL SURVEYS INC 50 WEST 2950 South Salt Lake City, Utah 84115 Phone 801 484 4311 0045

SHEET 1 of 3