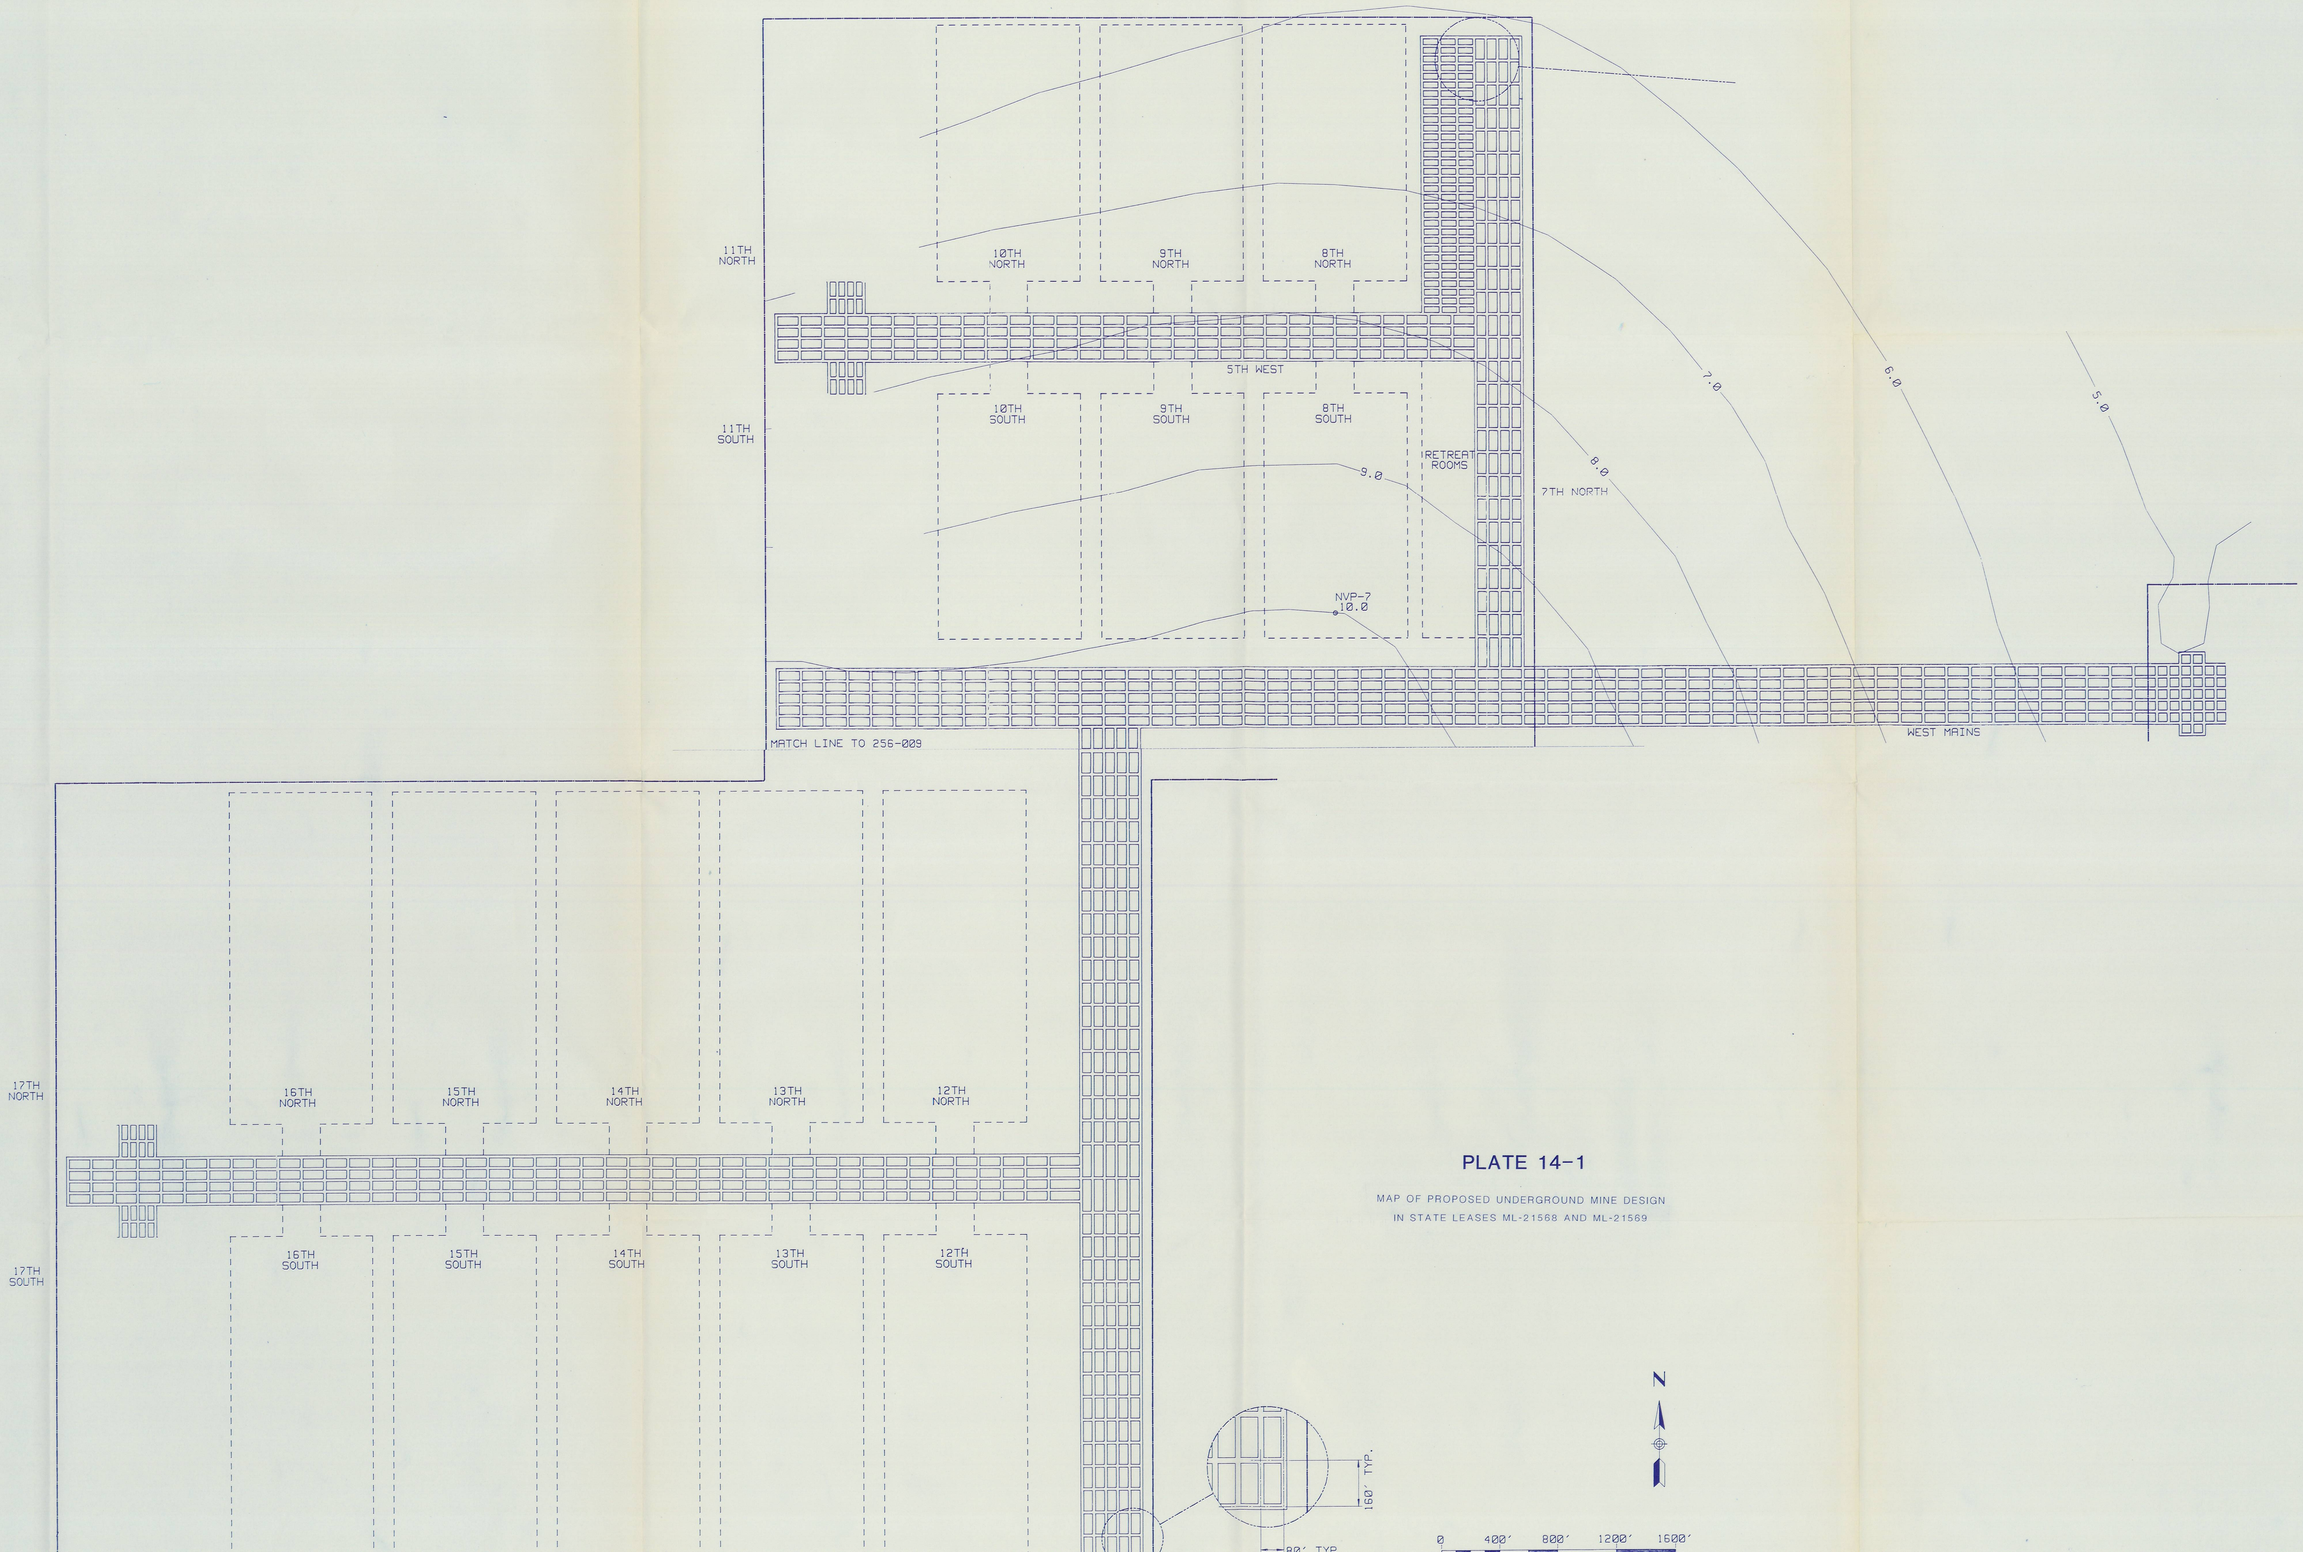

PLATE 14-1

MAP OF PROPOSED UNDERGROUND MINE DESIGN
IN STATE LEASES ML-21568 AND ML-21569

PLATE 14-1