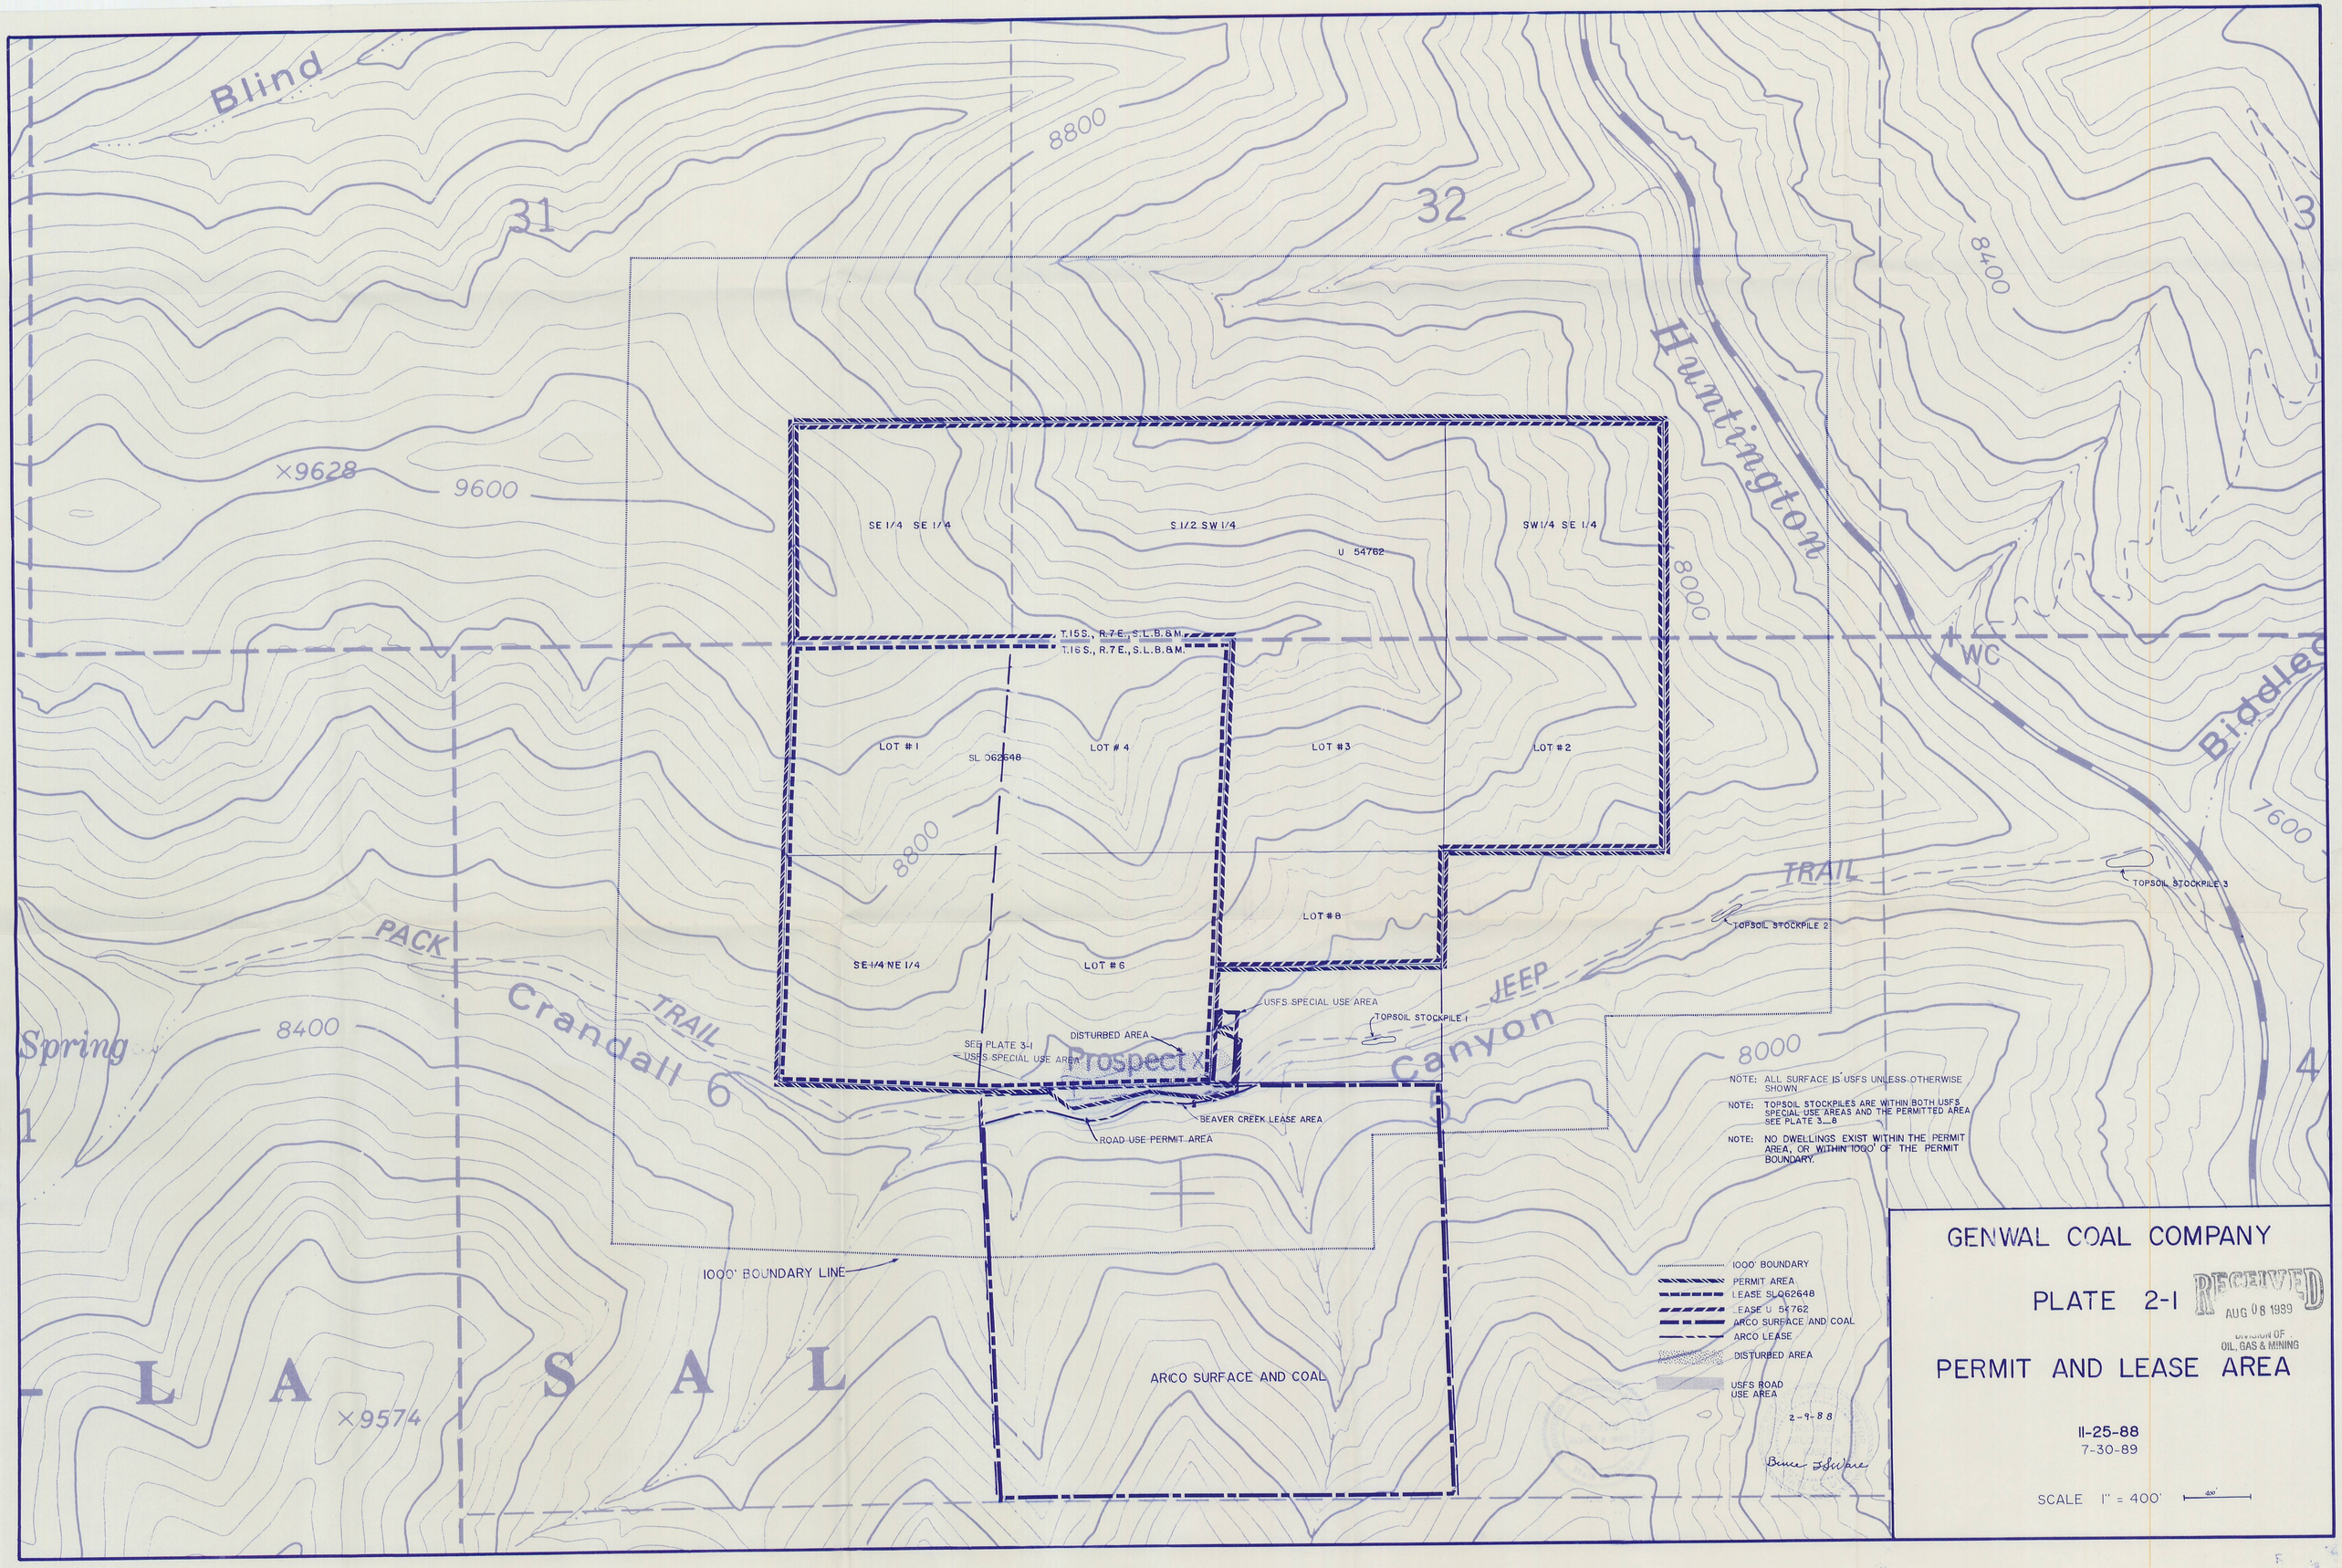

Blind
31
32
3
8800
8400
Huntington
×9628
9600
SE 1/4 SE 1/4
S 1/2 SW 1/4
U 54762
SW 1/4 SE 1/4
8000
T.15S., R.7E., S.L.B.&M.
T.16S., R.7E., S.L.B.&M.
WC
Biddle
LOT #1
SL 062648
LOT #4
LOT #3
LOT #2
7600
8800
TRAIL
TOPSOIL STOCKPILE 3
TOPSOIL STOCKPILE 2
LOT #8
PACK
SE 1/4 NE 1/4
LOT #6
JEEP
USFS SPECIAL USE AREA
TOPSOIL STOCKPILE 1
Spring
8400
Crandall
TRAIL
DISTURBED AREA
SEE PLATE 3-1
USFS SPECIAL USE AREA
Prospect
Canyon
8000
6
5
4
1
BEAVER CREEK LEASE AREA
ROAD USE PERMIT AREA
NOTE: ALL SURFACE IS USFS UNLESS OTHERWISE SHOWN
NOTE: TOPSOIL STOCKPILES ARE WITHIN BOTH USFS SPECIAL USE AREAS AND THE PERMITTED AREA SEE PLATE 3_8
NOTE: NO DWELLINGS EXIST WITHIN THE PERMIT AREA, OR WITHIN 1000' OF THE PERMIT BOUNDARY.
1000' BOUNDARY LINE
1000' BOUNDARY
PERMIT AREA
LEASE SL062648
LEASE U 54762
ARCO SURFACE AND COAL
ARCO LEASE
DISTURBED AREA
USFS ROAD USE AREA
L A S A L
×9574
ARCO SURFACE AND COAL
2-9-88
Bruce L Ware
GENWAL COAL COMPANY
PLATE 2-1
RECEIVED
AUG 08 1989
DIVISION OF OIL, GAS & MINING
PERMIT AND LEASE AREA
11-25-88
7-30-89
SCALE 1" = 400'