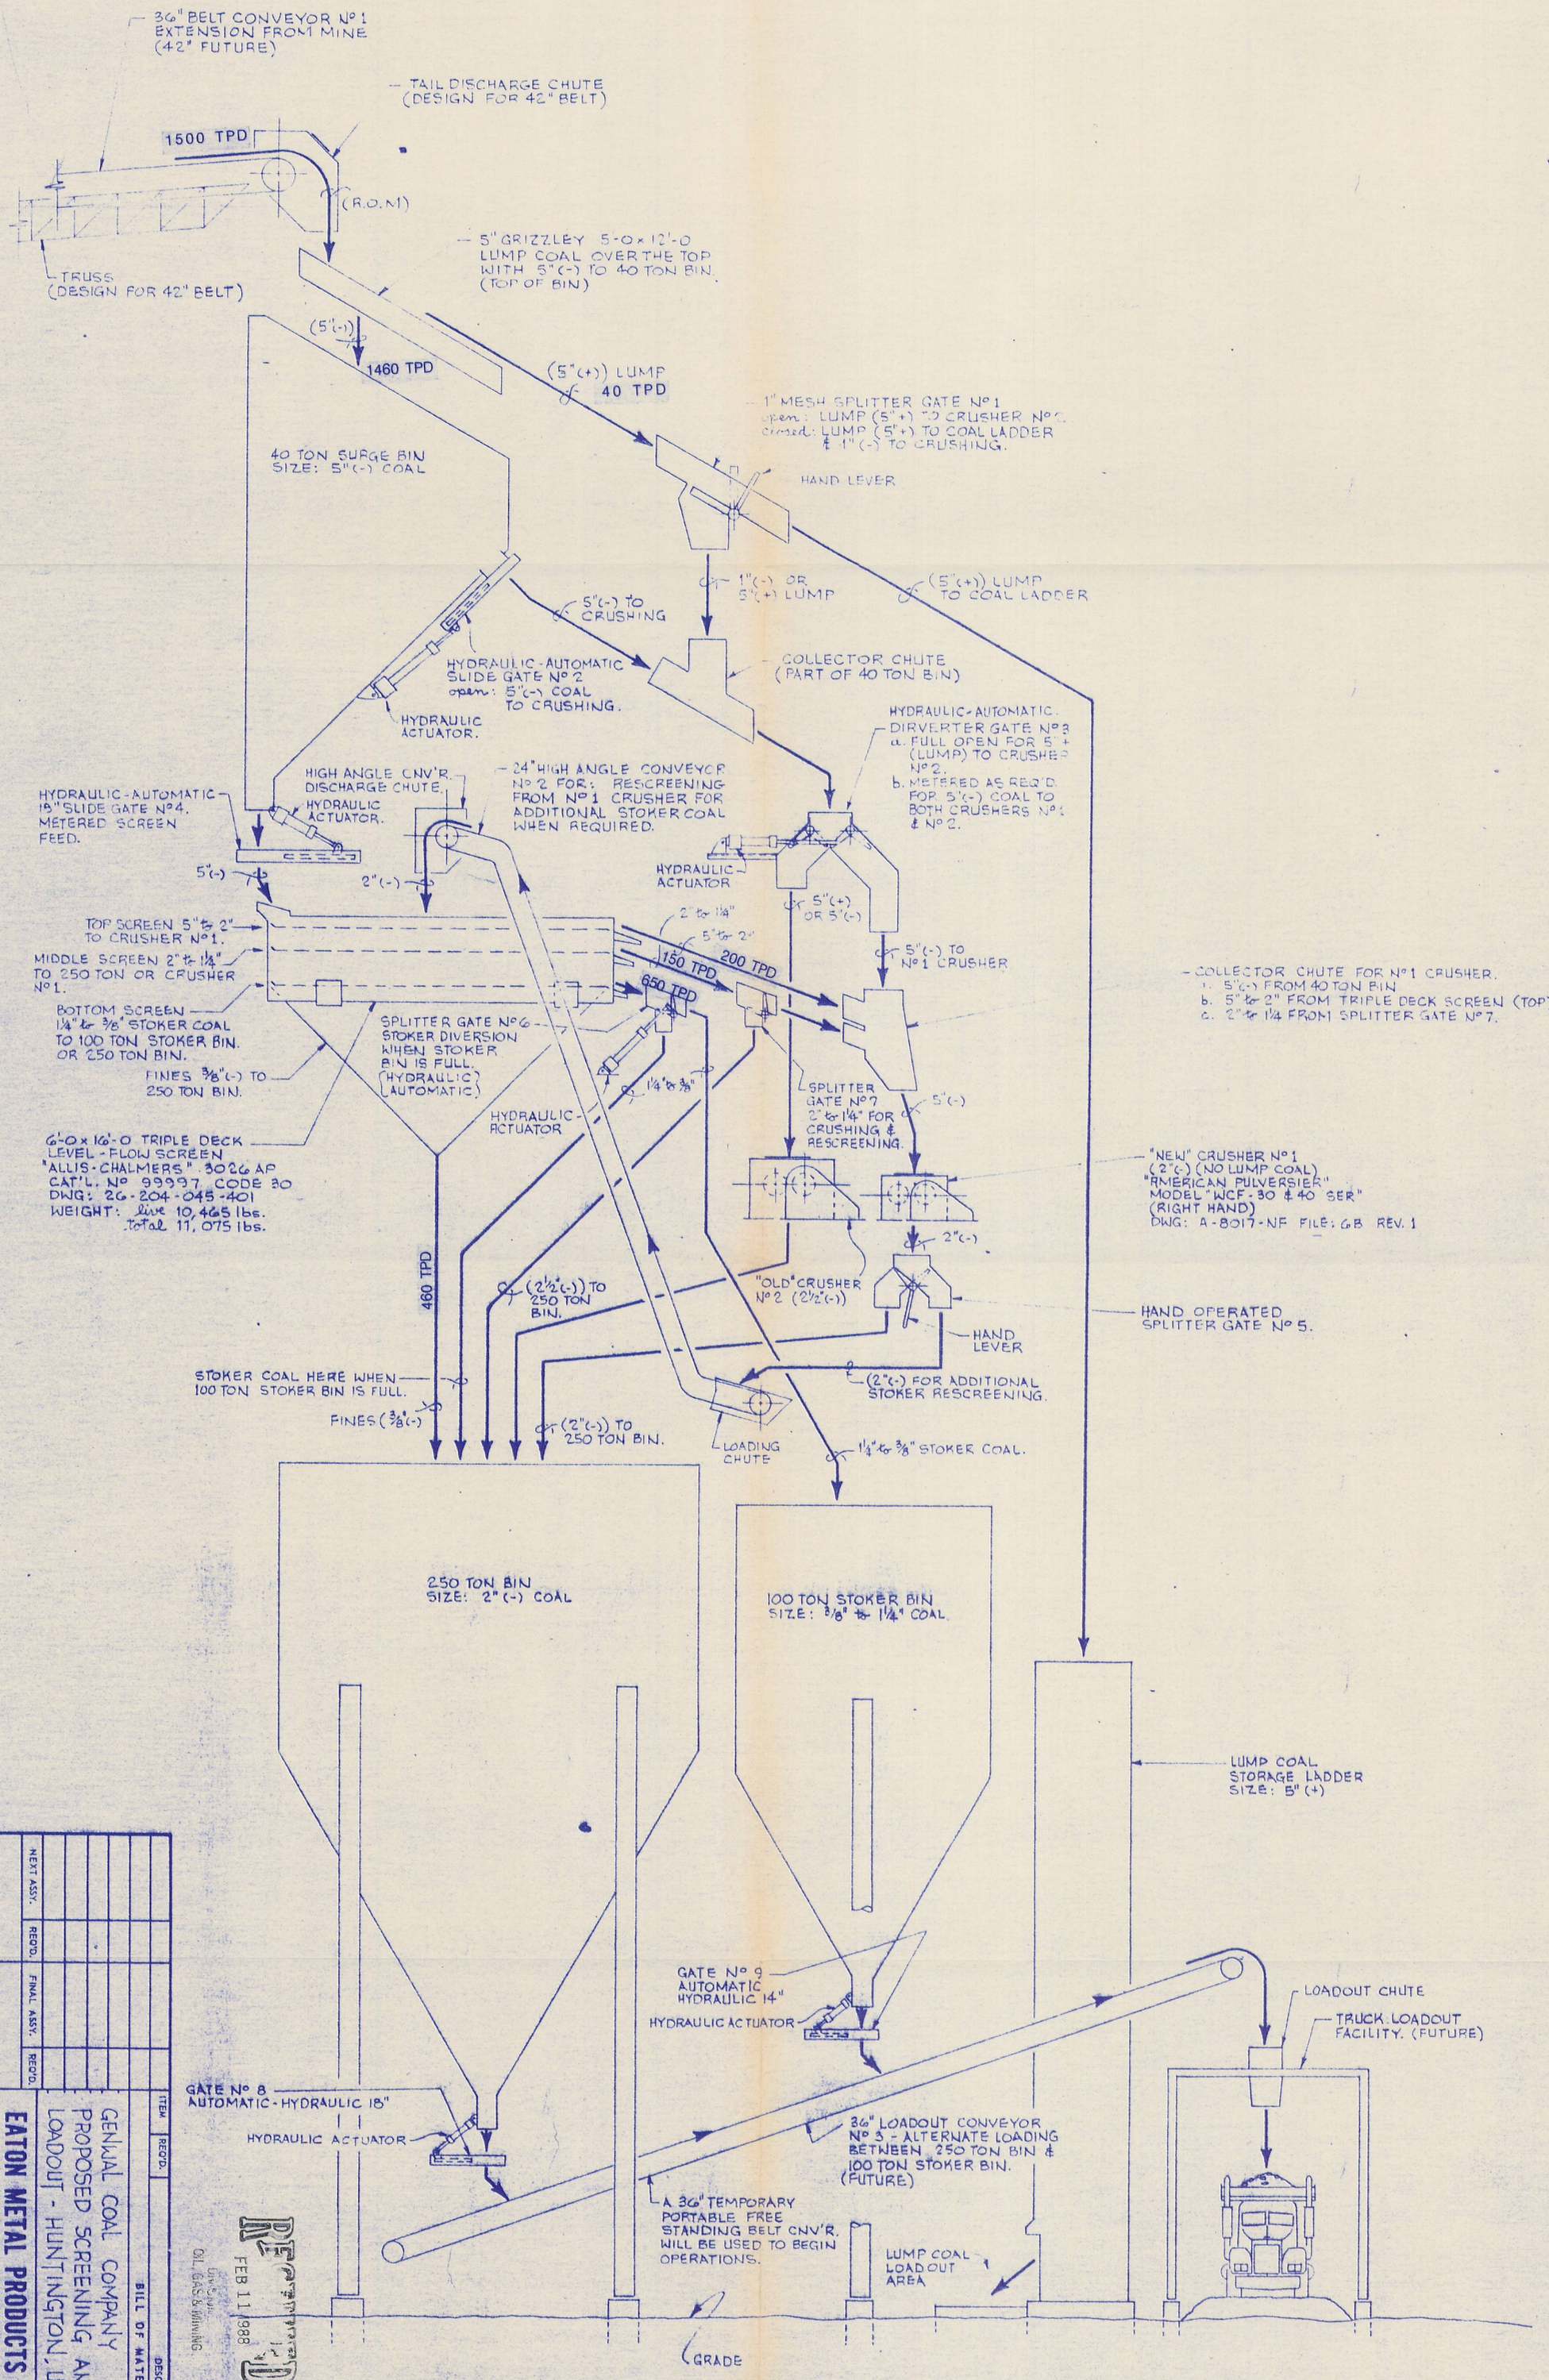

FLOW SHEET
PROPOSED COAL PROCESSING

D-FL-001-C REV. P

MARK	REVISION	BY	DATE

ITEM	REQ'D.	DESCRIPTION

BILL OF MATERIAL

CODE	NEXT ASSY.	REQ'D.	FINAL ASSY.	REQ'D.
REQ'D. THIS ORDER				

GENWAL COAL COMPANY
PROPOSED SCREENING AND LOADOUT - HUNTINGTON, UTAH

EATON METAL PRODUCTS CO.
DENVER, COLORADO

SHOP NO. FLOW SHEET
DR. RL CURTIS DATE: 10-24-87
CK. DATE:
SCALE
DWG. D-FL-001-C REV. P

RECEIVED FEB 11 1988 Utah Div. of Oil, Gas & Mining

PLATE 3-11