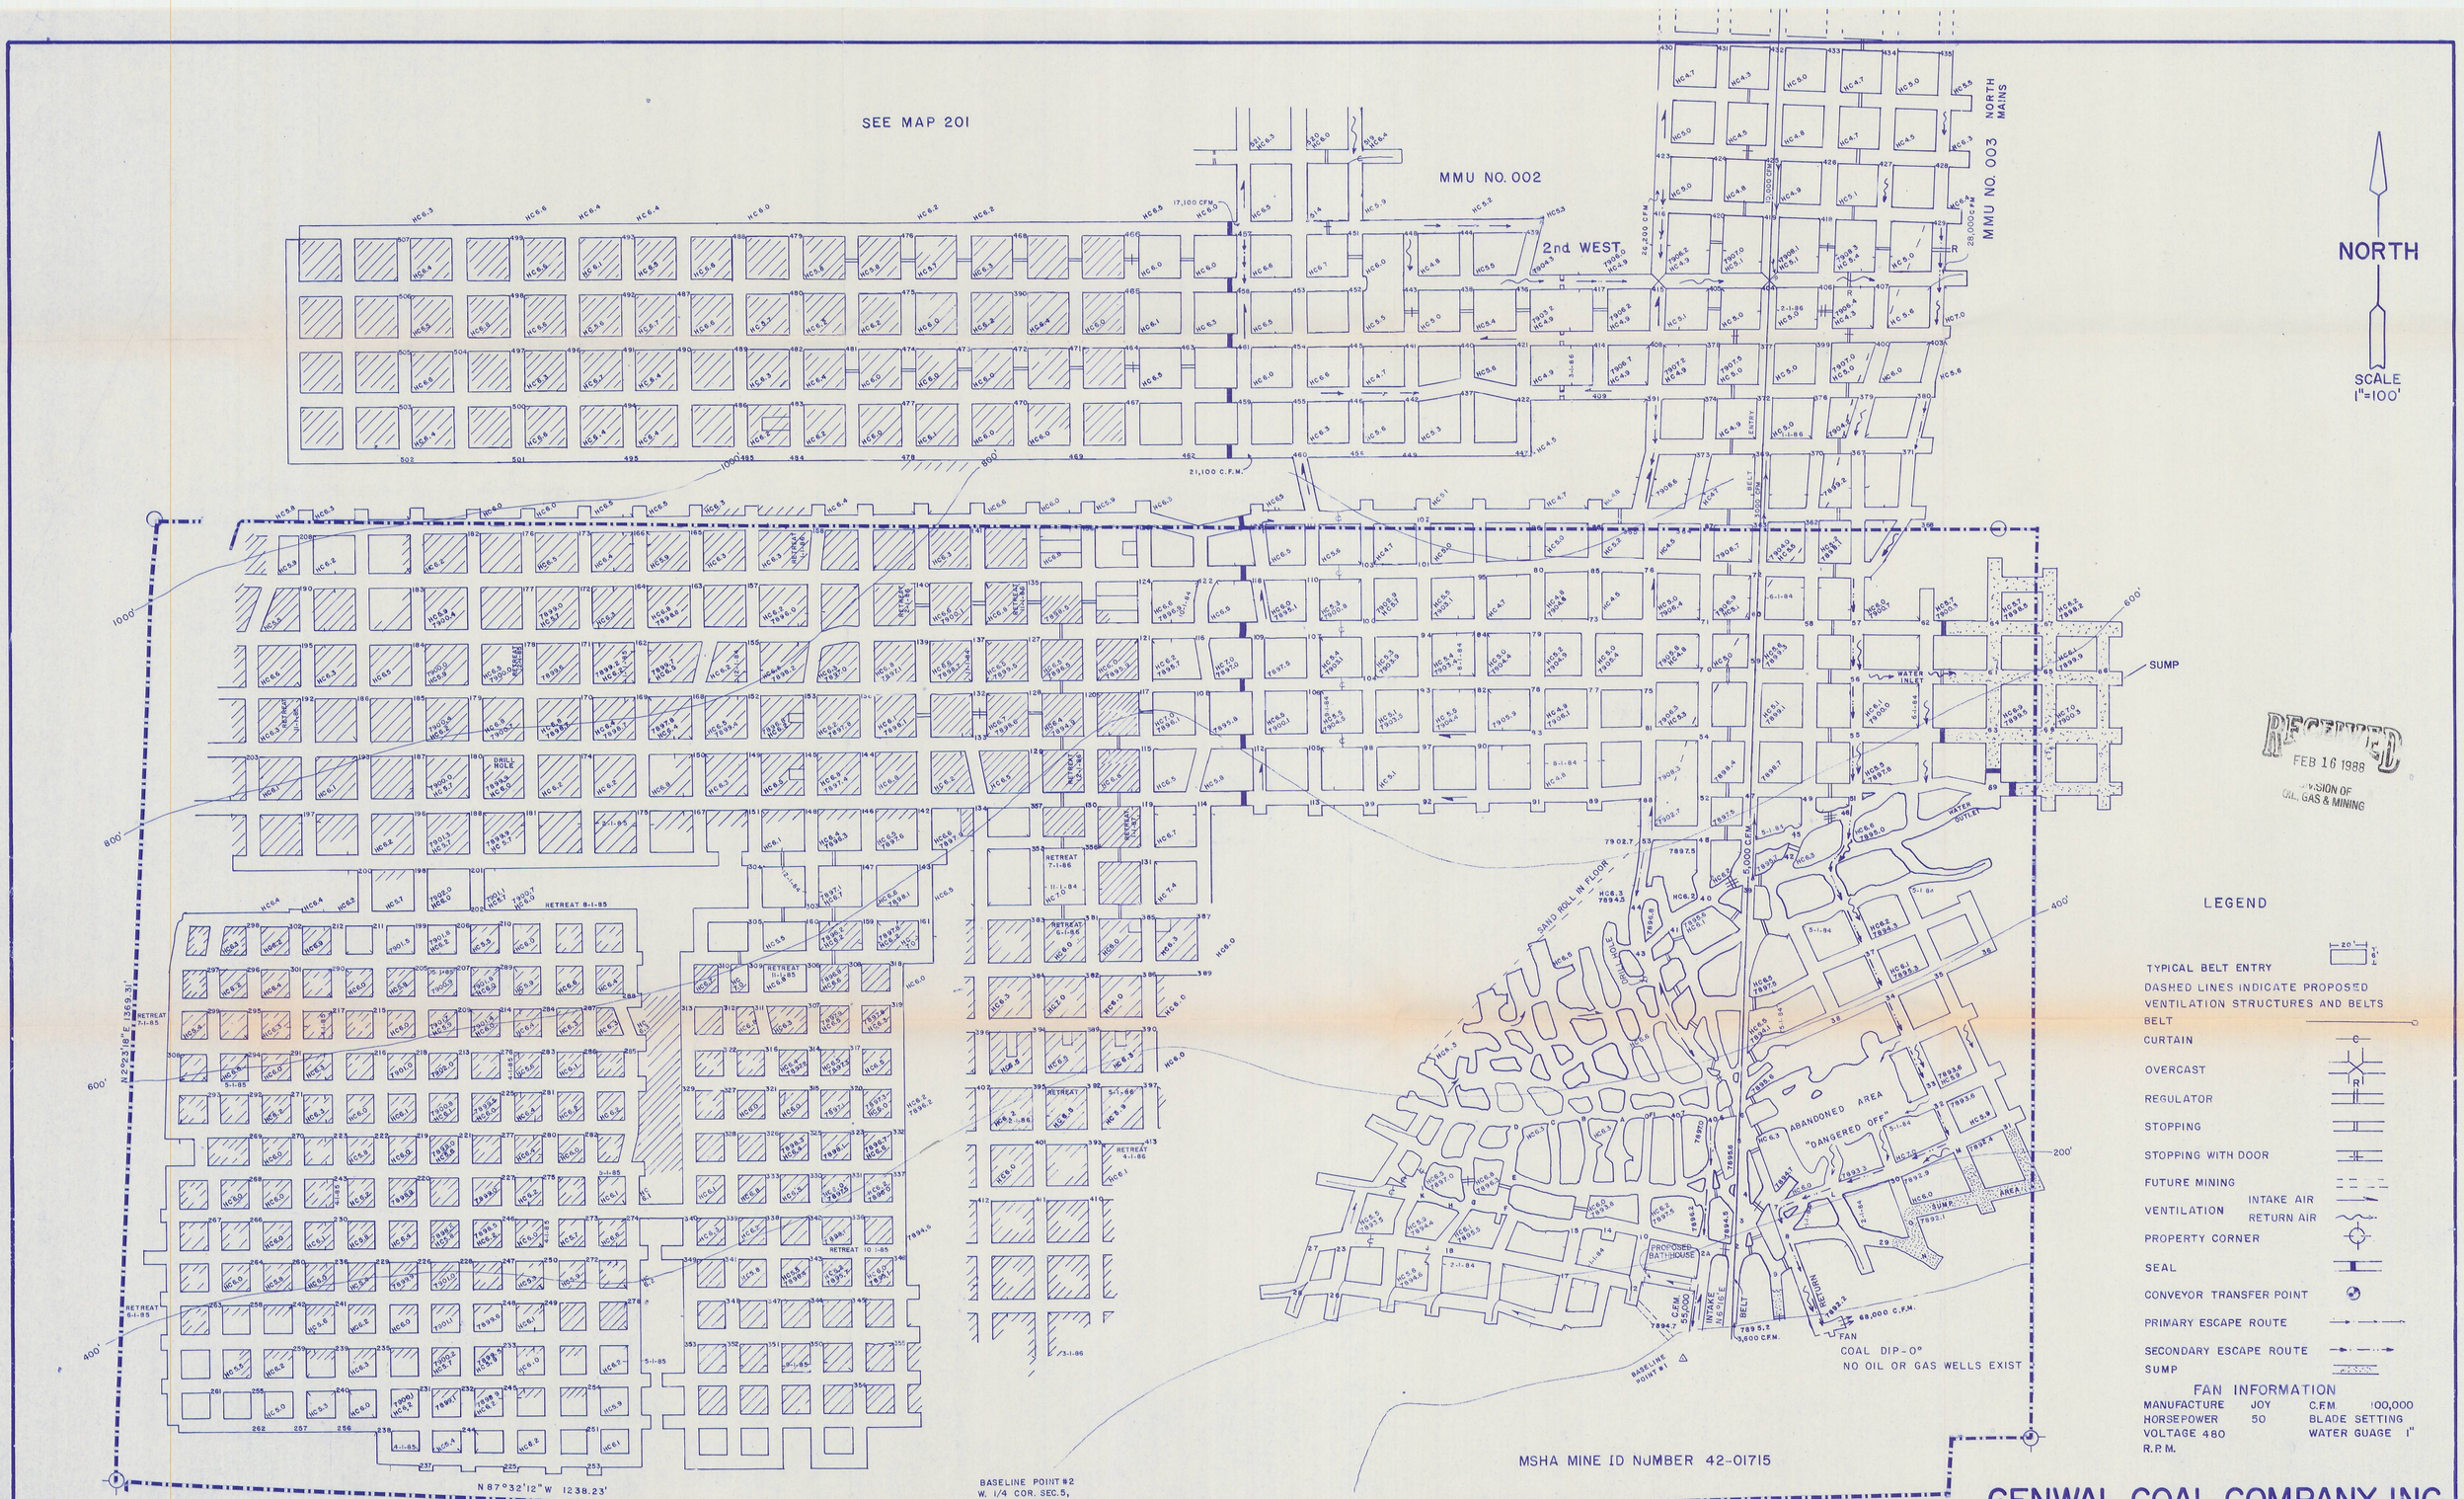

RECEIVED
FEB 16 1988
DIVISION OF
OIL, GAS & MINING

SYMBOLS

LEASE AND PERMIT BOUNDARY

BASELINE CONTROL POINT #1 IS ALUMINUM CAP, N=100,110.03 E=100,822.34 ELEV. 7889.05

BASELINE CONTROL POINT #2 IS B.L.M. BRASS CAP, N=99,878.00 E=99,811.21 ELEV. 7922.35

I, BRUCE T.S. WARE, DO HEREBY CERTIFY THAT I AM A REGISTERED LAND SURVEYOR, THAT I HOLD CERTIFICATE NO. 4502 AS PRESCRIBED BY THE LAWS OF THE STATE OF UTAH, THAT THE UNDERGROUND MINE SURVEY WAS MADE BY ME. HOWEVER, ALL THE SURFACE INFORMATION WAS TRACED FROM A U.S.G.S. MAP AND MAY NOT BE CORRECT.

11-1-87

Bruce T.S. Ware

GENWAL COAL COMPANY INC.

CRANDALL CANYON MINE

MINING PLAN HIAWATHA SEAM

SECTIONS 5 & 6, T.16 S., R.7E., S.L.B. & M.

P.O. BOX 1201 HUNTINGTON, UTAH

SCALE 1"=100' PLATE 3-2B MAP 101

2/10/88