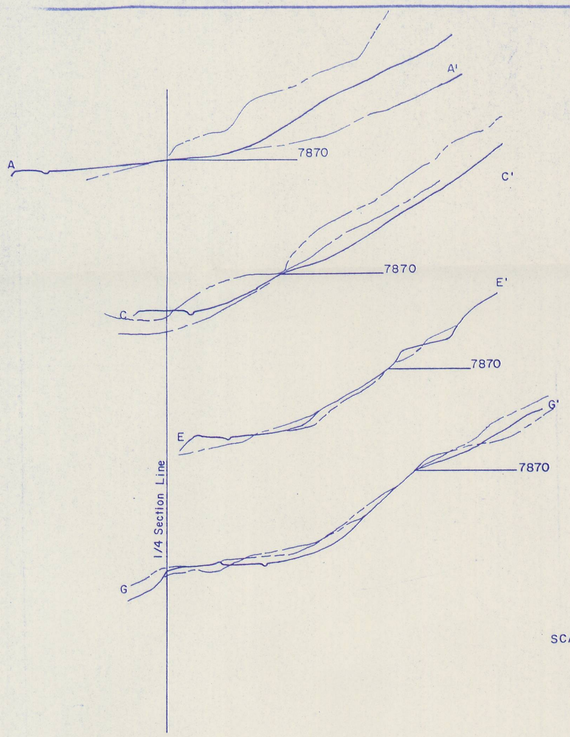

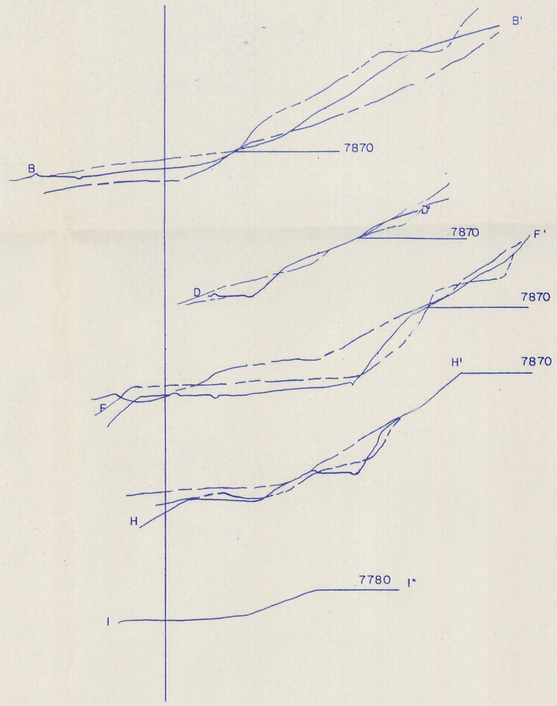

SCALE 1"= 50'

RECLAMATION
DURING MINING
PRE-MINING

NORTH
1"=50'

VEGETATION INFORMATION

WOODED AREA
UNDISTURBED AREA
CONTEMPORANEOUS

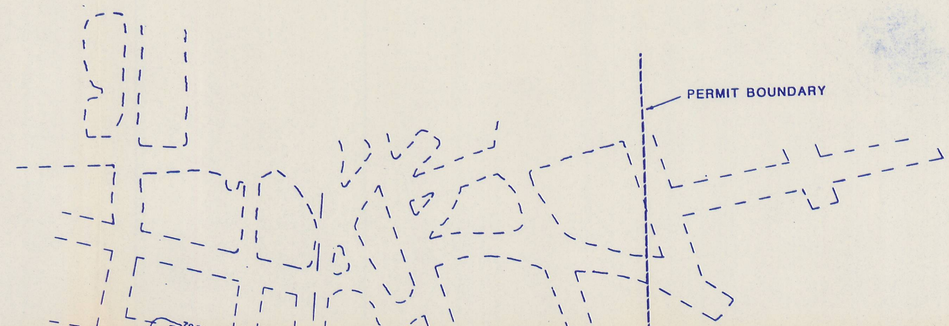

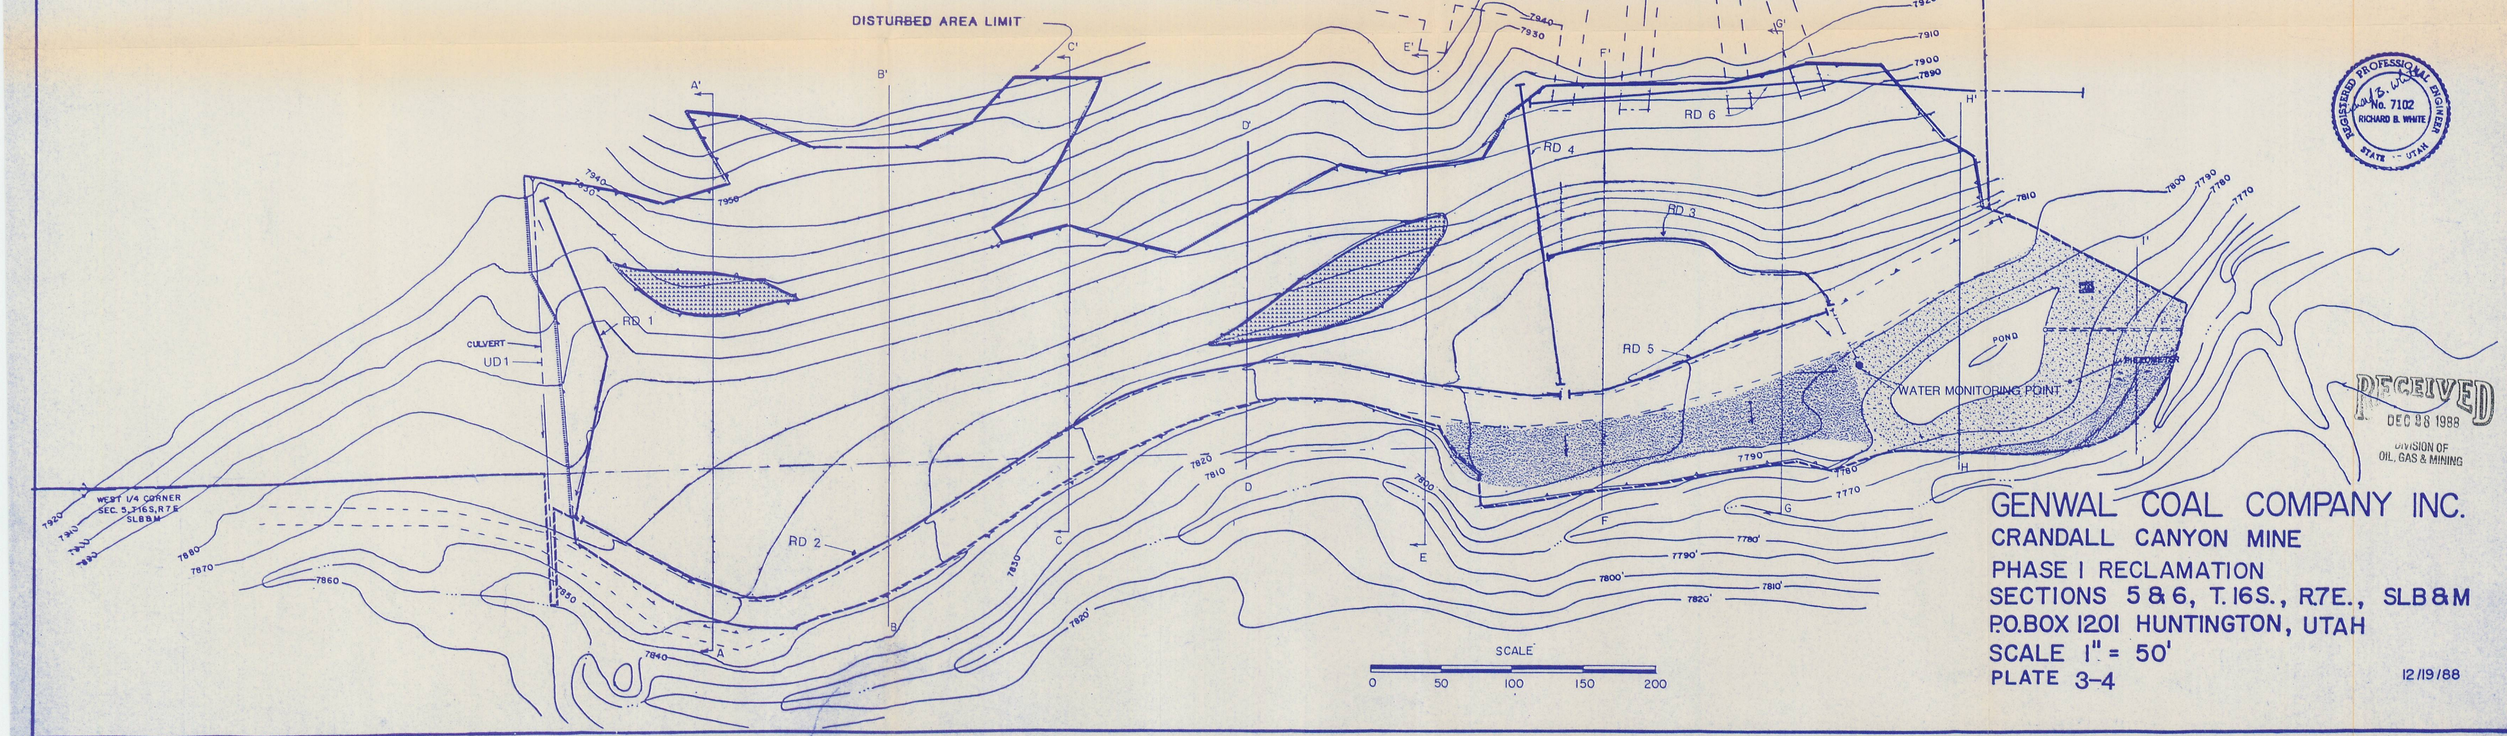

REGISTERED PROFESSIONAL ENGINEER
No. 7102
RICHARD B. WHITE
STATE OF UTAH

RECEIVED
DEC 08 1988
DIVISION OF
OIL, GAS & MINING

GENWAL COAL COMPANY INC.

CRANDALL CANYON MINE

PHASE I RECLAMATION

SECTIONS 5 & 6, T. 16S., R7E., SLB&M

P.O.BOX 1201 HUNTINGTON, UTAH

SCALE 1" = 50'

PLATE 3-4

12/19/88